


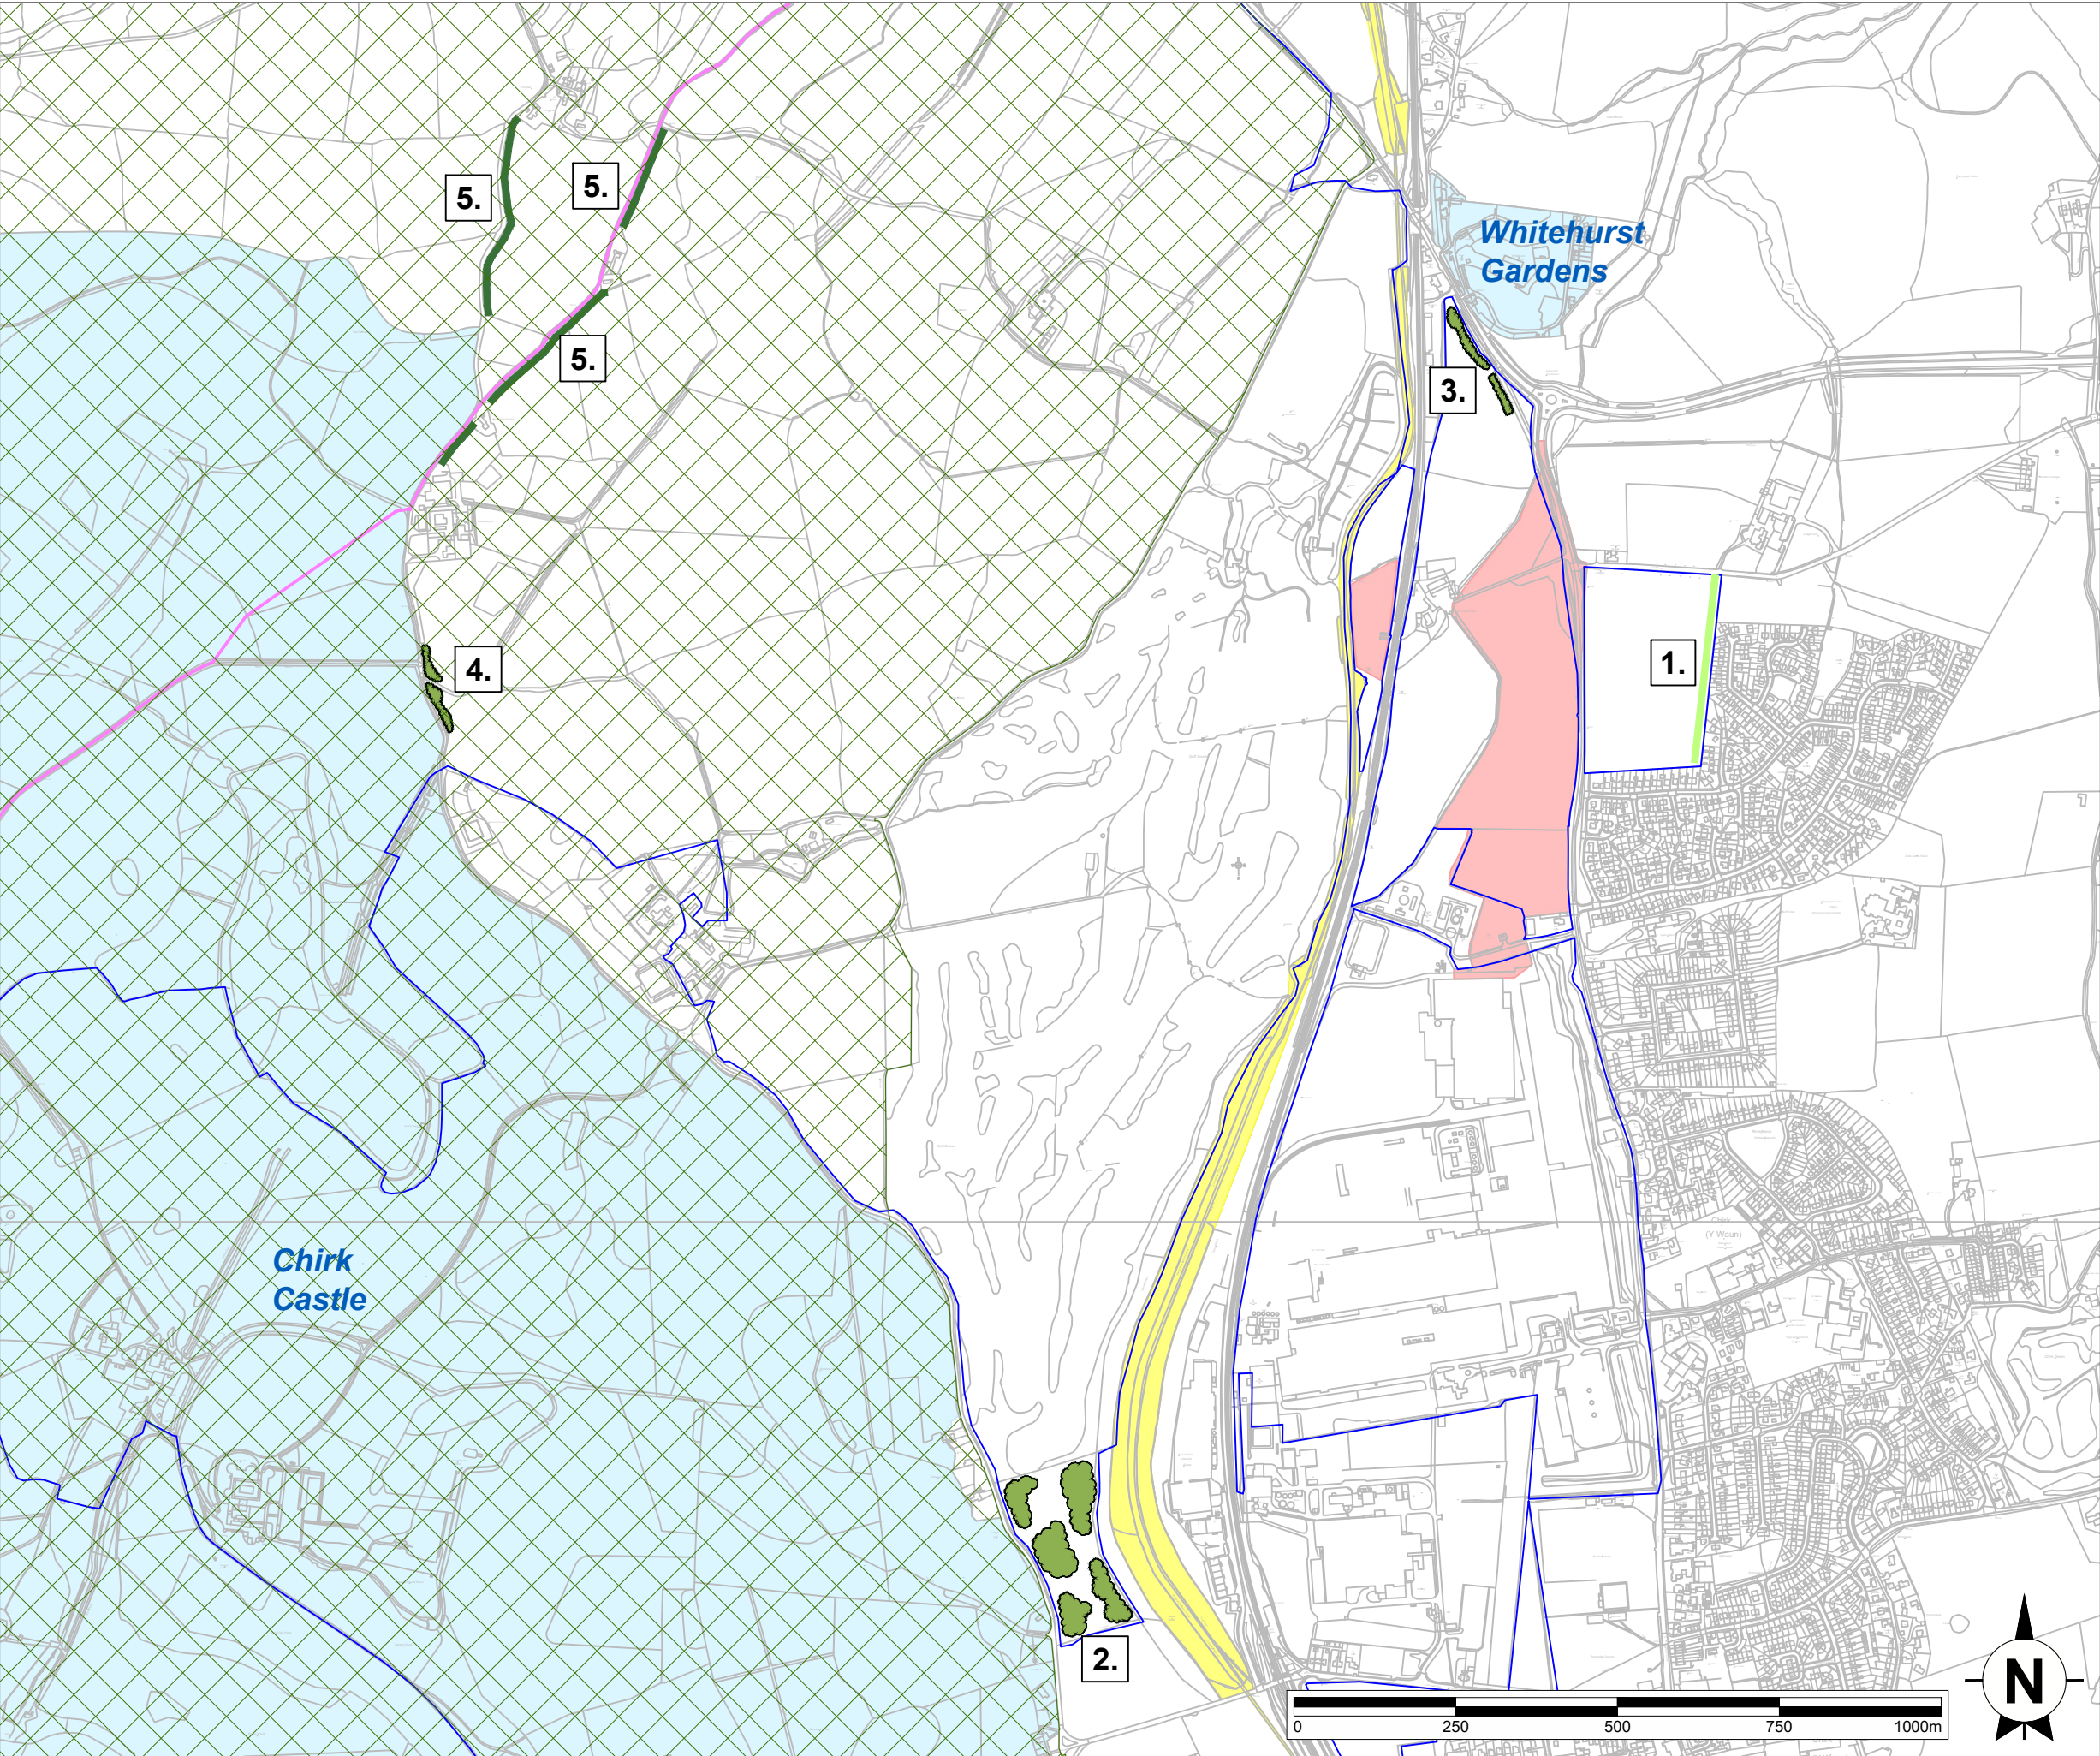

Key:

- Proposed Development
- Land under the control of the Applicant
- Clwydian Range and Dee Valley Area of Outstanding Natural Beauty (AONB)
- Pontcysyllte Aqueduct and Canal World Heritage Site
- Registered Park and Garden
- National Trail
- New Native Woodland
- New Specimen Tree planting
- Changes to Hedgerow Management

OFF-SITE LANDSCAPE ENHANCEMENTS

1. Specimen tree planting along the edge of Chirk, to soften views of the edge of Chirk from Chirk Castle, and other locations within the AONB.
2. New native woodland belts to increase woodland cover, link existing woodland and enhance biodiversity.
3. New native planting south of the A5, to screen the wider Kronospan facility from the road.
4. New native planting to reduce the visibility of the wider Kronospan facility from within the AONB
5. Changes to hedgerow management along the Offa's Dyke Path National Trail and adjacent minor roads within the AONB

KRONOSPAN NORTH ACCESS ROAD

Figure 4.3b

Proposed Development - Off-Site Landscape Enhancements (within Kronospan landholding)

Scale 1:10,000@A3

Date December 2022