



FRONT ELEVATION ①




GABLE ELEVATION (4)
FIELD END




REAR ELEVATION ③



③
PLAN VIEW

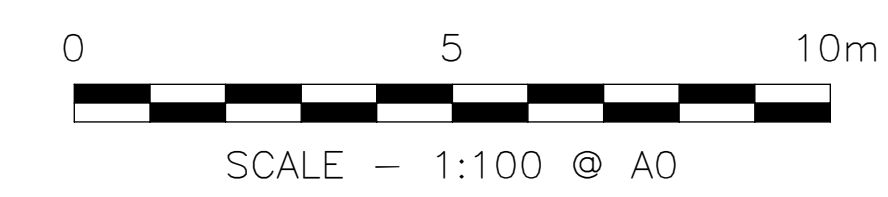

GABLE ELEVATION ②
FARM END

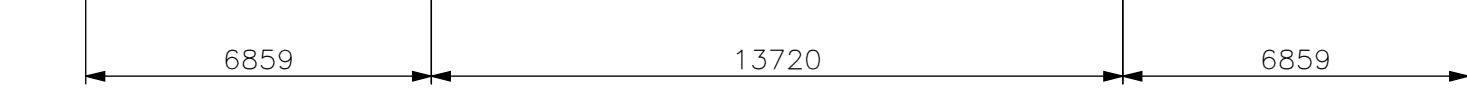

FLOOR PLAN
(NOT TO SCALE)

PROPOSED BUILDING FOR
MR MOTTERSHEAD

THE BROOK
EGIWYS CROSS
WHITCHURCH
SHROPSHIRE
SV13 2JT