


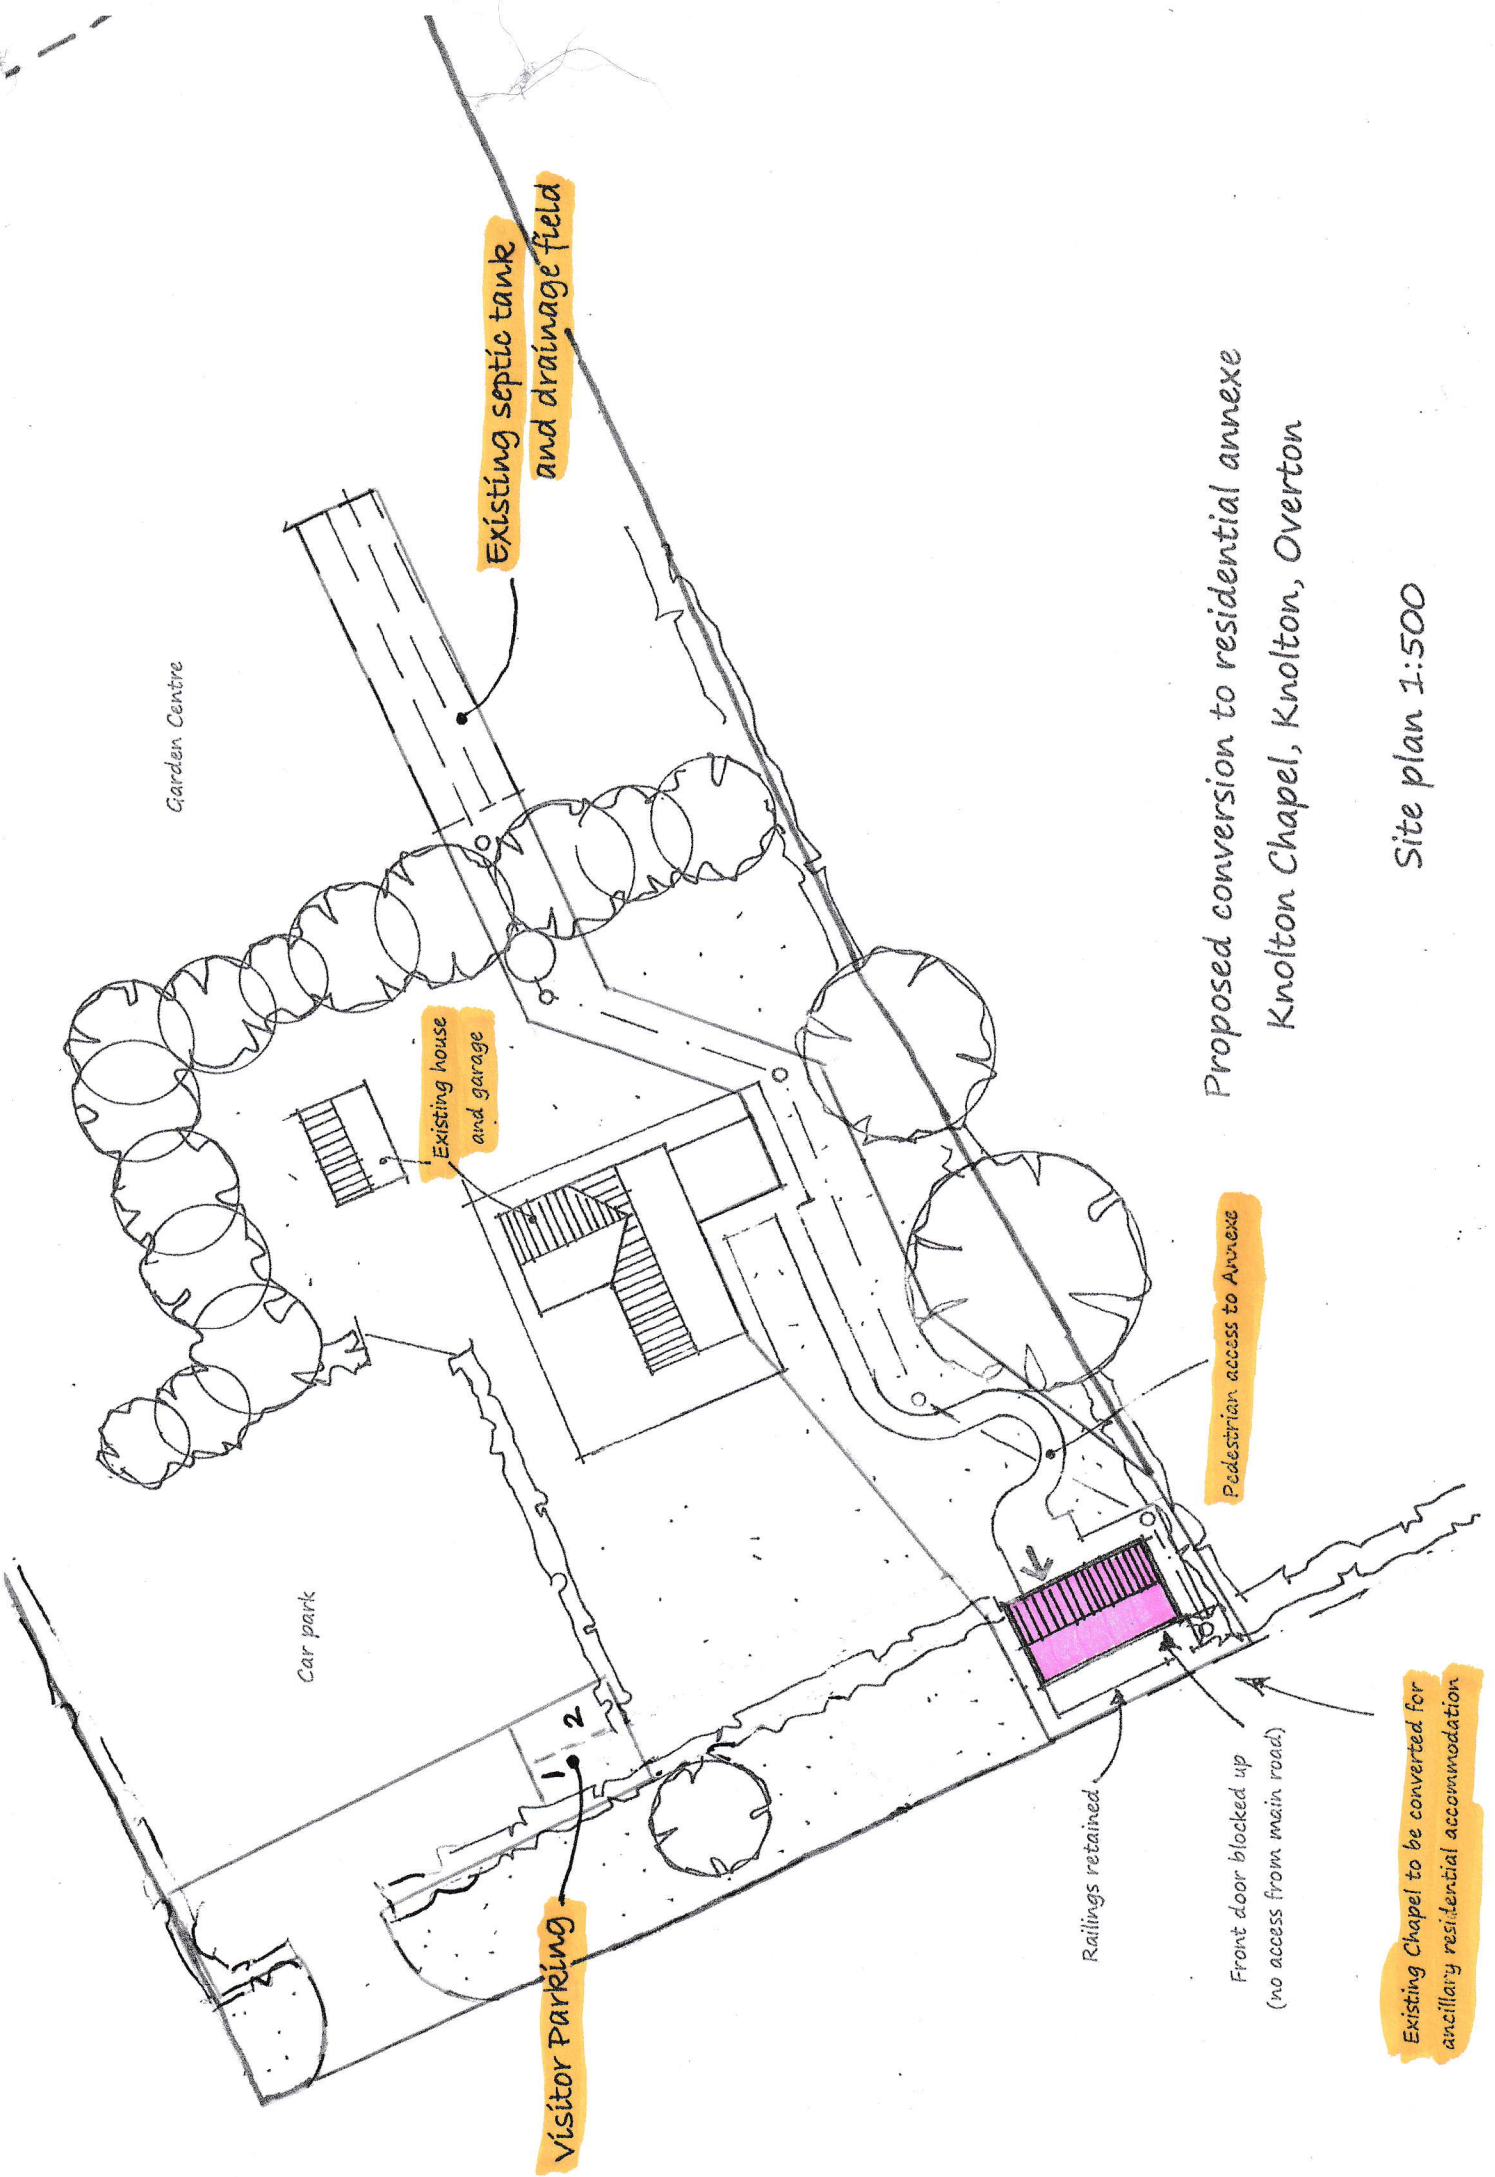

Garden Centre

Existing septic tank
and drainage field

Existing house
and garage

Car park

Visitor parking

Pedestrian access to Annexe

Railings retained

Front door blocked up
(no access from main road)

Existing Chapel to be converted for
ancillary residential accommodation

Proposed conversion to residential annexe
Knolton Chapel, Knolton, Overton

Site plan 1:500