


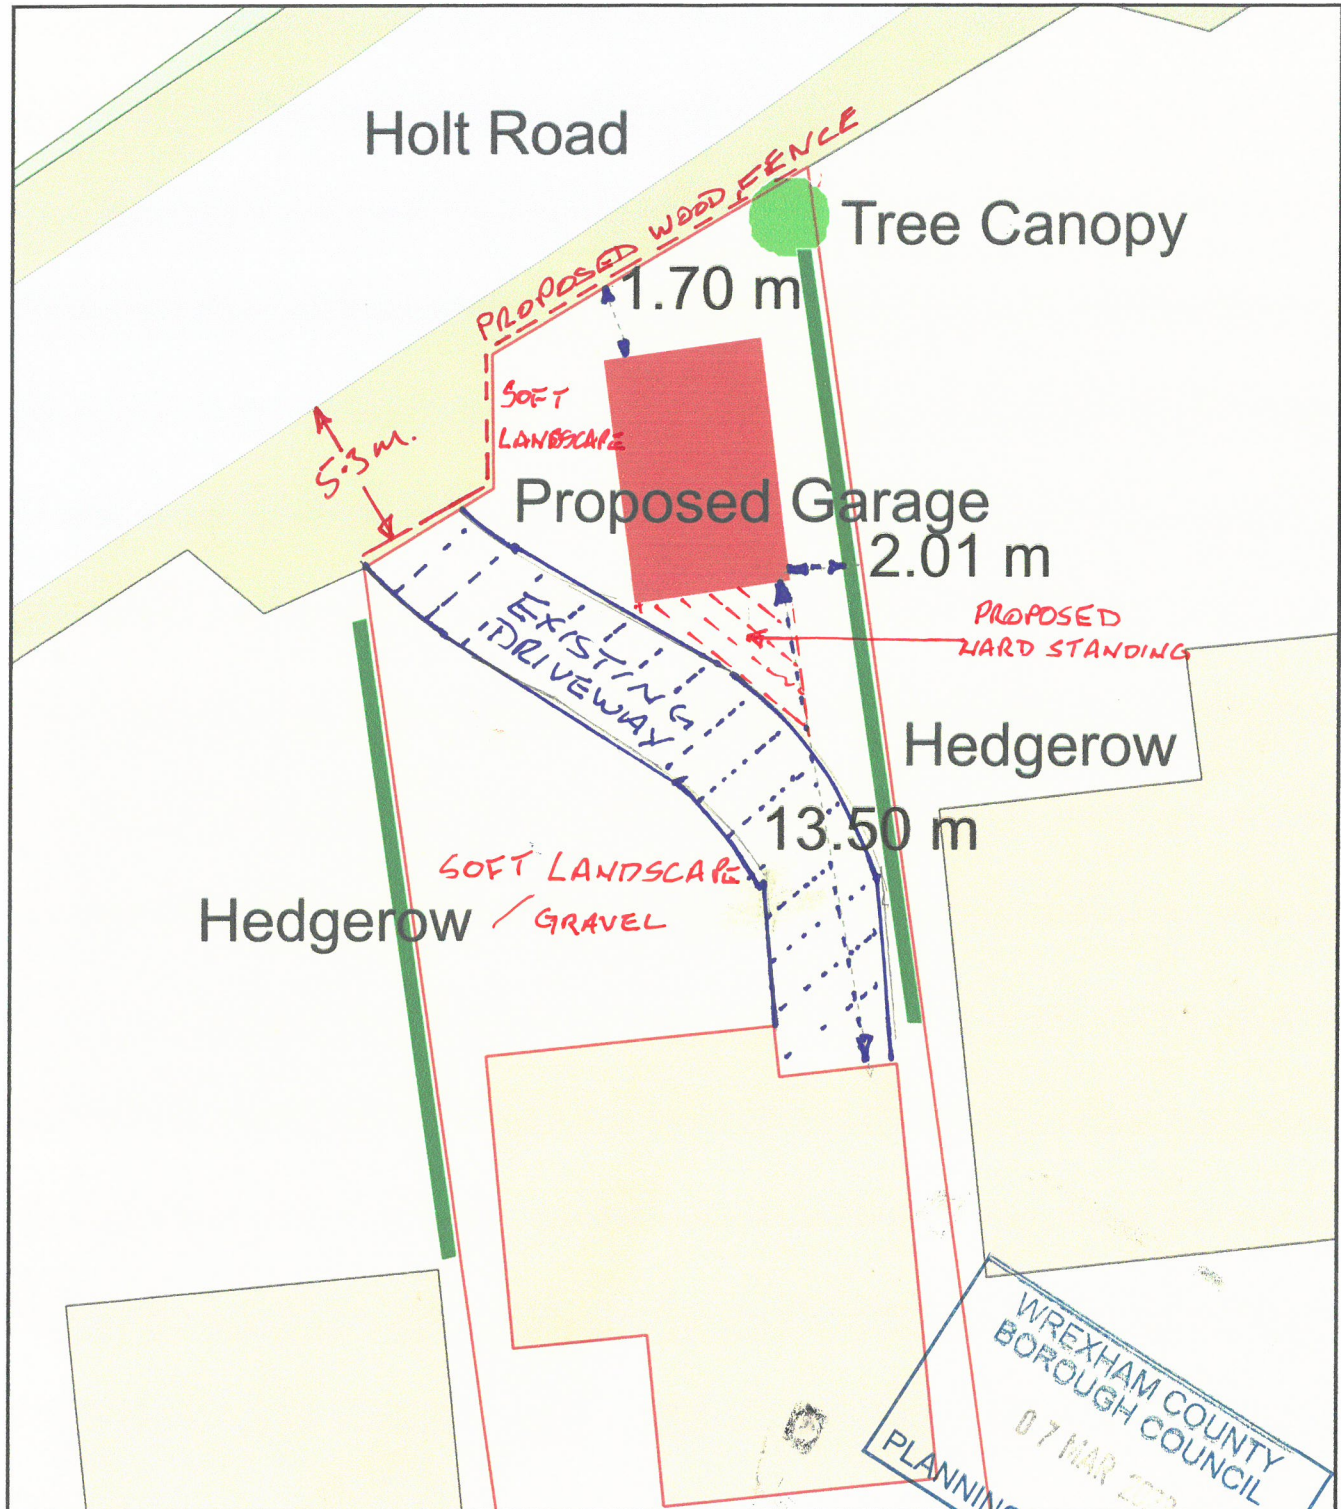

Plan Produced for: Nigel Burns 07796 81341

Date Produced: 01 Mar 2023

Plan Reference Number: TQRQM23060132455279

Scale: 1:200 @ A4

# VAL/2023/0025 - 234 HOLT ROAD - Location Plan



0 50  
Metres



Plan Produced for: Nigel Burns 07796 481341  
Date Produced: 01 Mar 2023  
Plan Reference Number: TQRQM23060150253066  
Scale: 1:1250 @ A4