



SW04 - Brick wall & pillar with timber panel infill

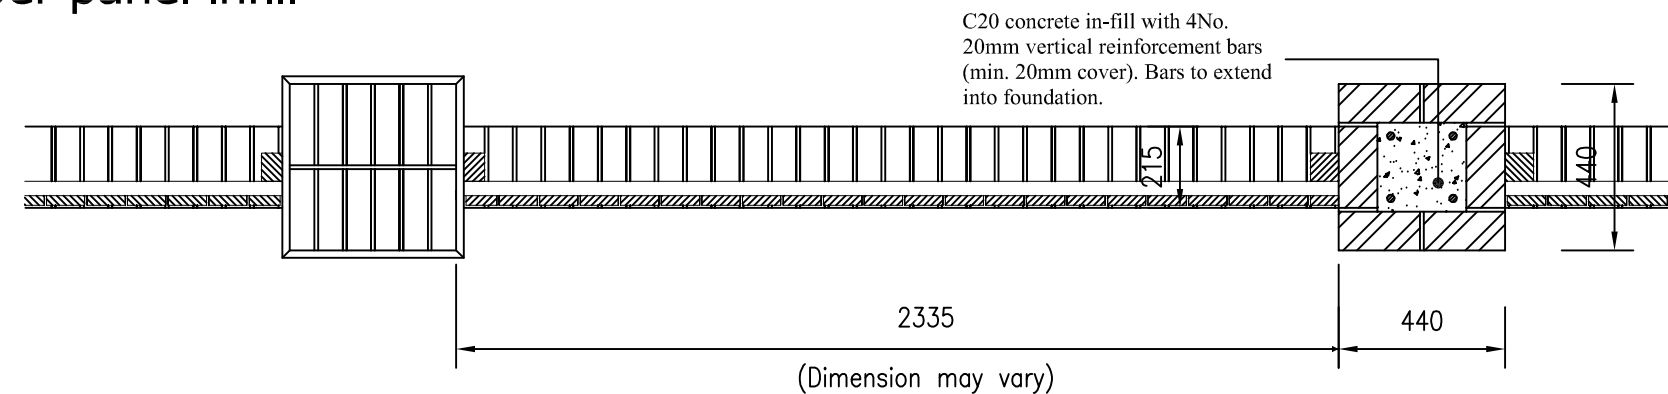

Plan

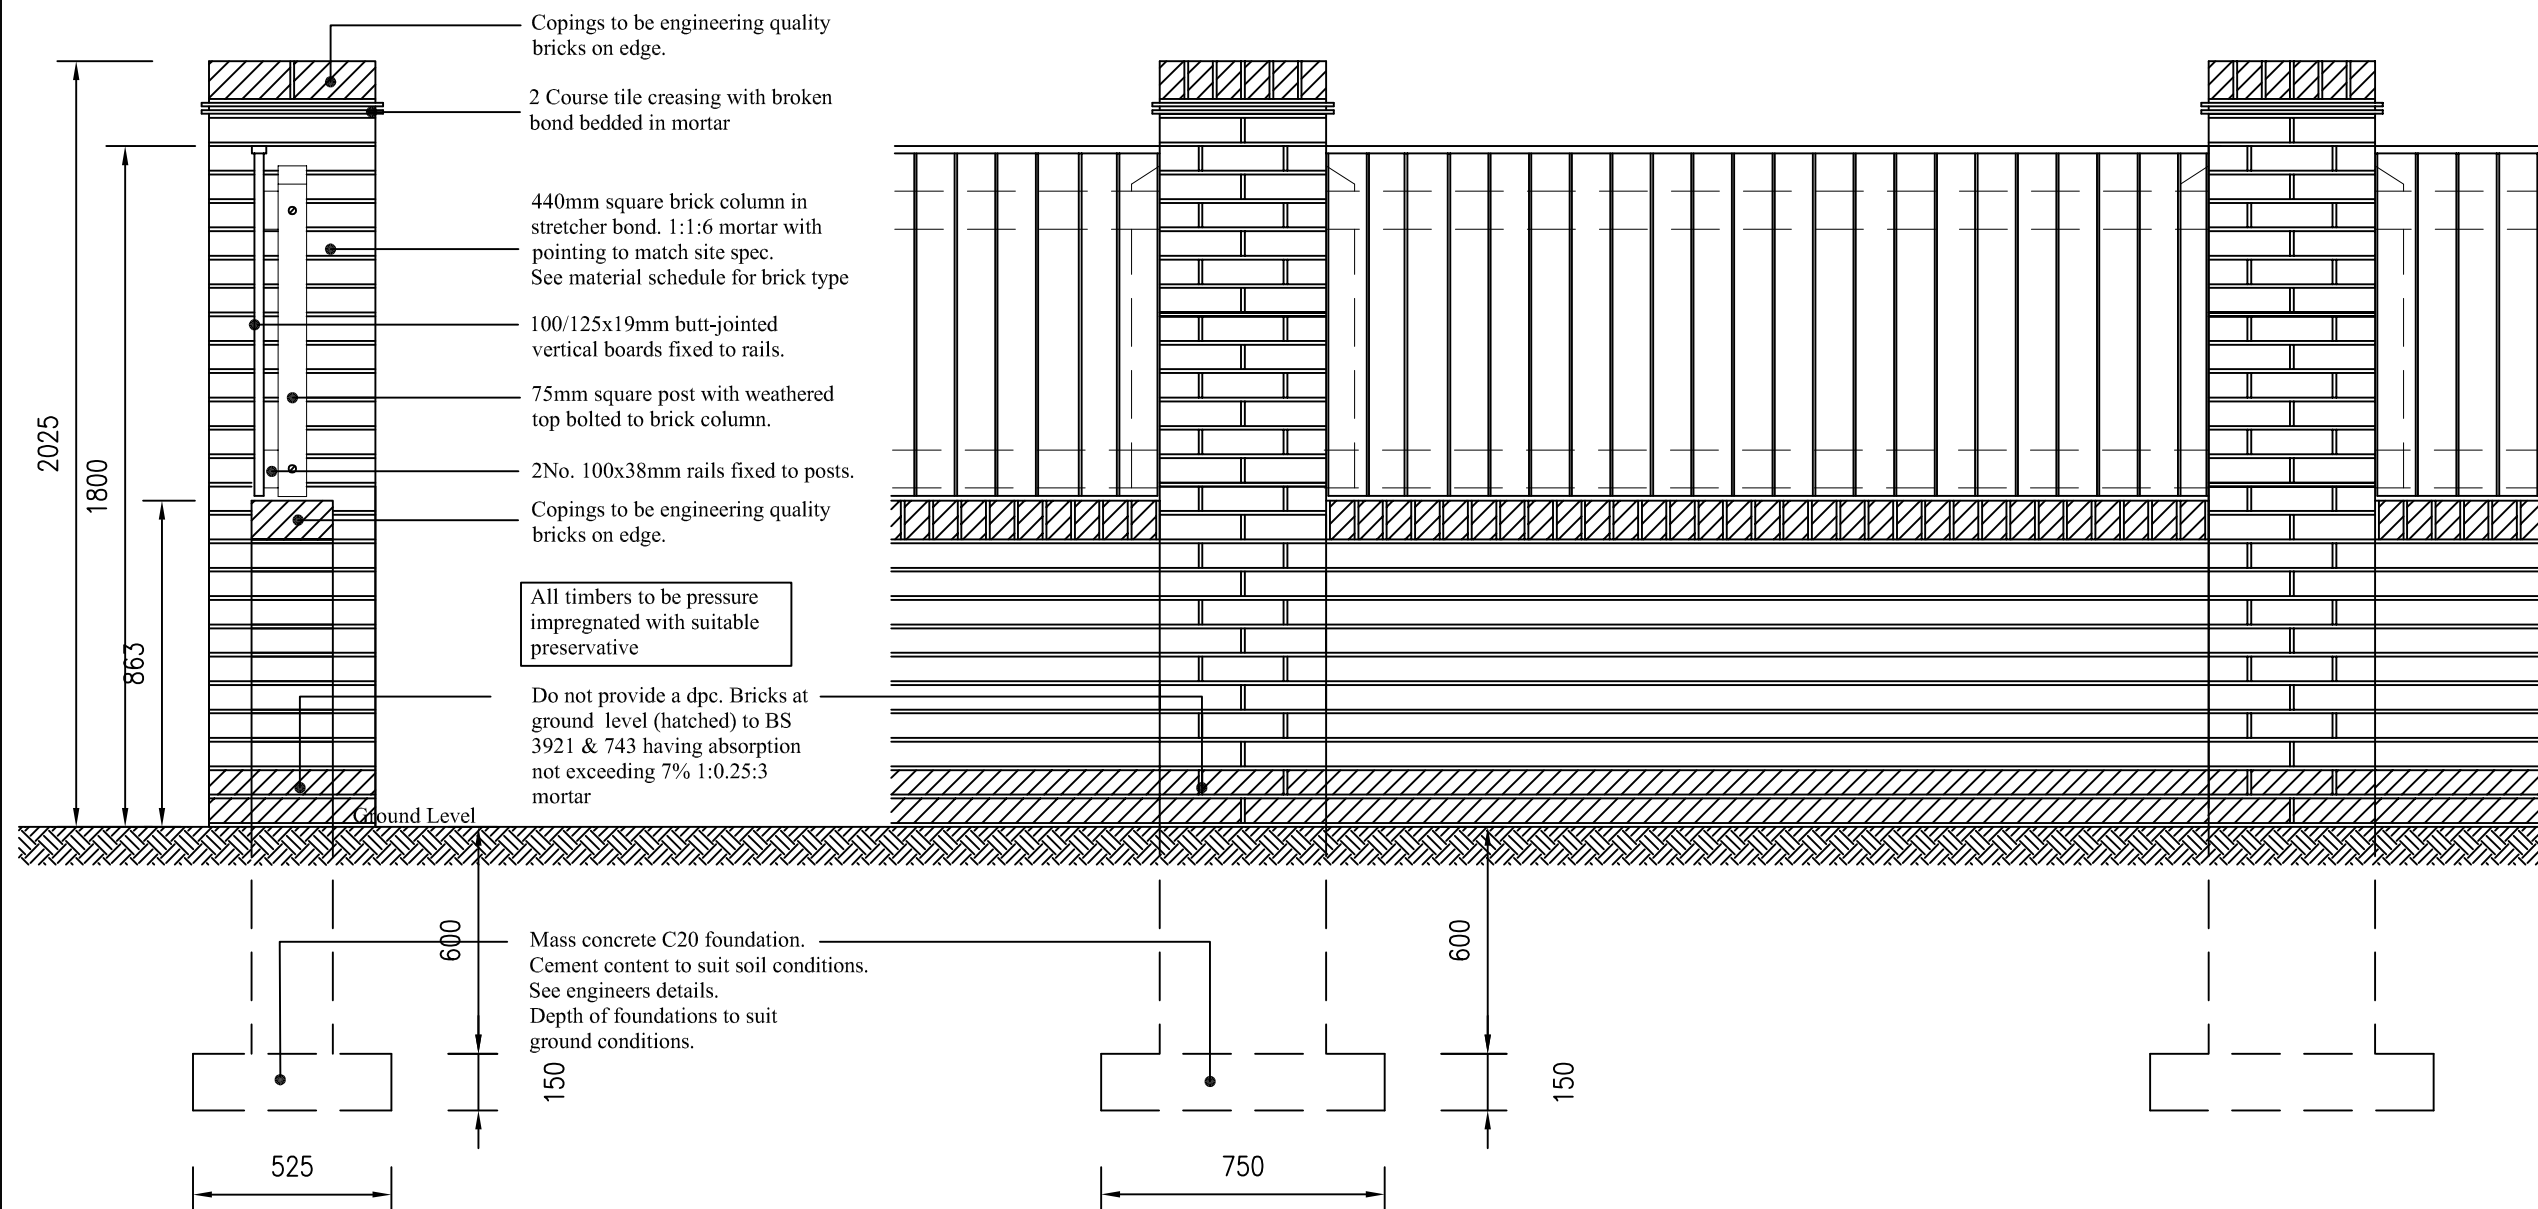

Section

Elevation

REVISIONS

Taylor Wimpey

Title:

Regional Standard Details

1.8m High Brick Wall
and pillar with
timber panel infill

Drg No:	SW	04	-
---------	----	----	---

Scale: 1:20@A3 Date: 04.01.13

Drn By: NAP Chk By: xxx

Taylor Wimpey North West

Taylor Woodrow House, The Beacons, Warrington Road,
Birchwood, Warrington, Cheshire WA3 6XU
Tel 01925 849 500 Fax 01925 849 501
www.taylorwoodrow.com