




SITE LOCATION PLAN

Scale 1:5000

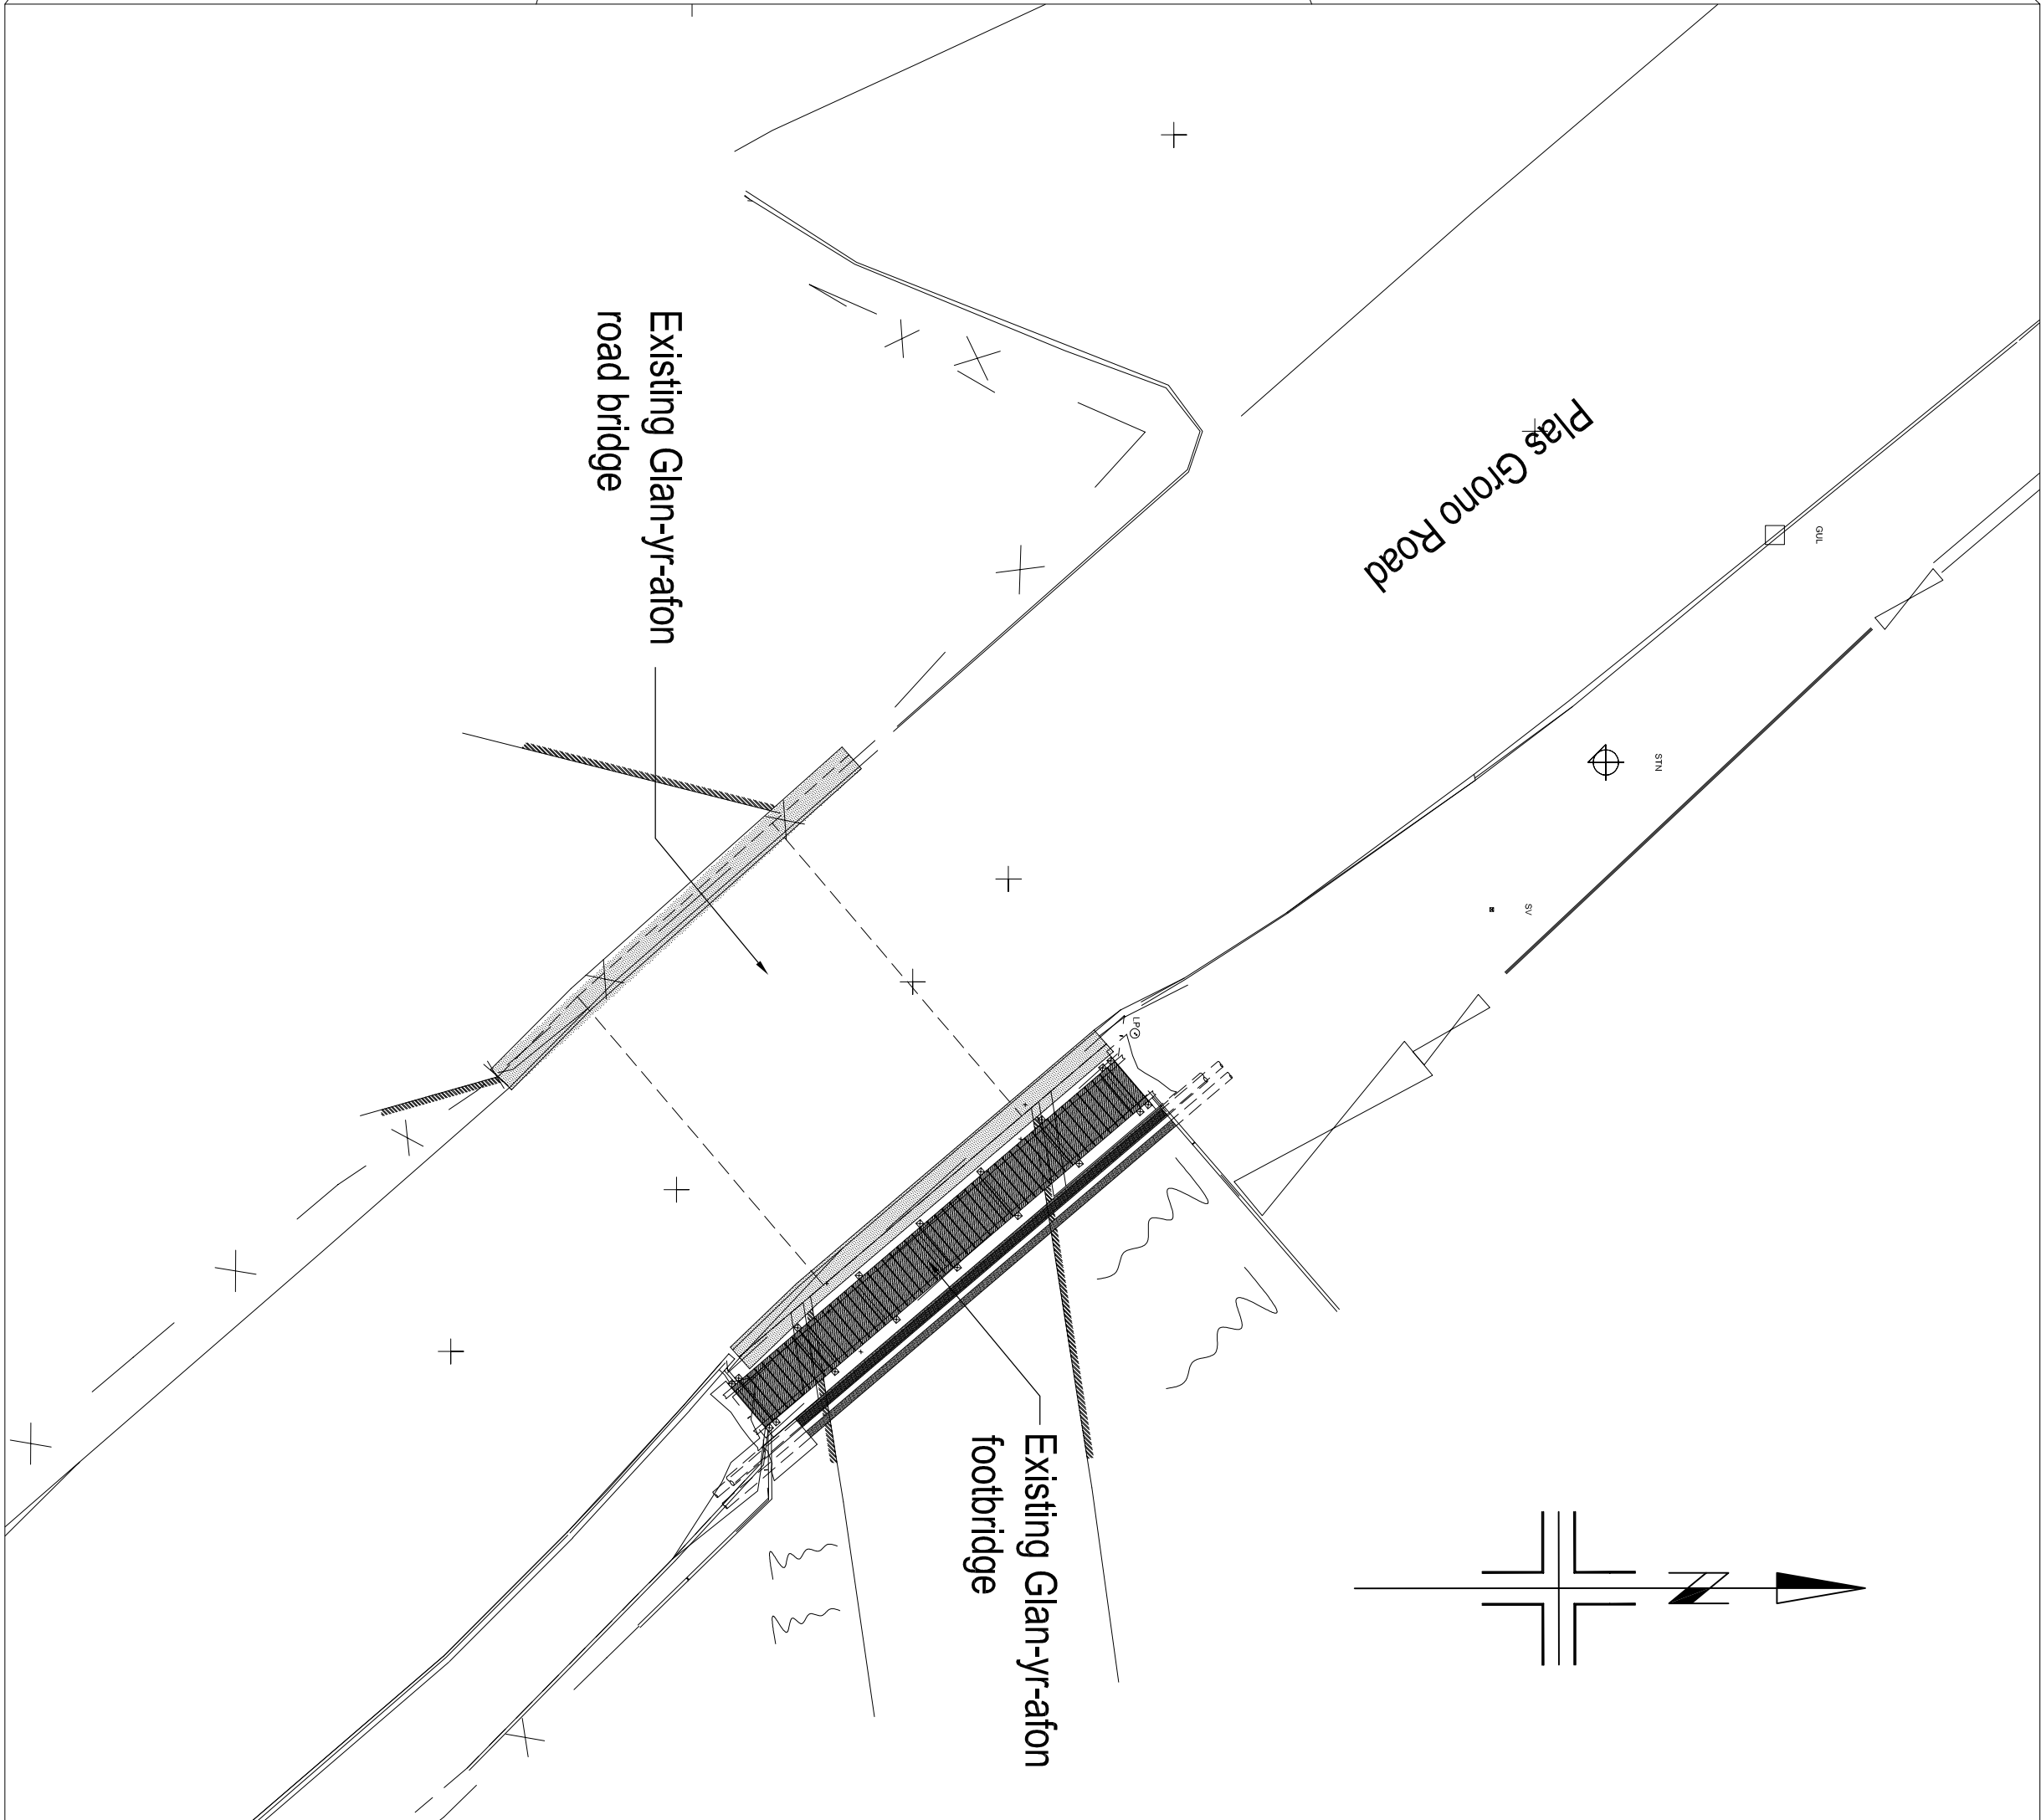

EXISTING LAYOUT

Scale 1:100

This drawing is to be used in conjunction with all project drawings, specifications and relevant information. All dimensions are in millimetres (unless shown otherwise) and must be verified by the contractor prior to commencement. Any discrepancies are to be reported to PDC immediately. Do not copy or reproduce this drawing without written consent. It is provided by copyright and must not be used, except for the stated purpose, without written consent.

Notes

A	Issued for AP Issue 2	RG	AP	18.10.11
Or	Issued for AP Issue 1	RG	AP	8.8.11

Revisions	Drawn	Auth	Date
-----------	-------	------	------



The Lay, 55a Melrose Avenue, Penmore
Southridge, West Midlands, DY8 2LE

L: 0184 374046 e: mail@pearce-design.co.uk

Project
Bersham Colliery Tip
Plas Grono Road, Rhosyllen, Wrexham

Drawing
Glan-yr-aon Footbridge
Site Location and Existing Plan

Client	Status
Bersham Glenside Limited	Approval
Drawing no.	Revision
11-0153/100	A
Drawn	Authorised
RG	AP
Date	Scale
July 2011	As shown