




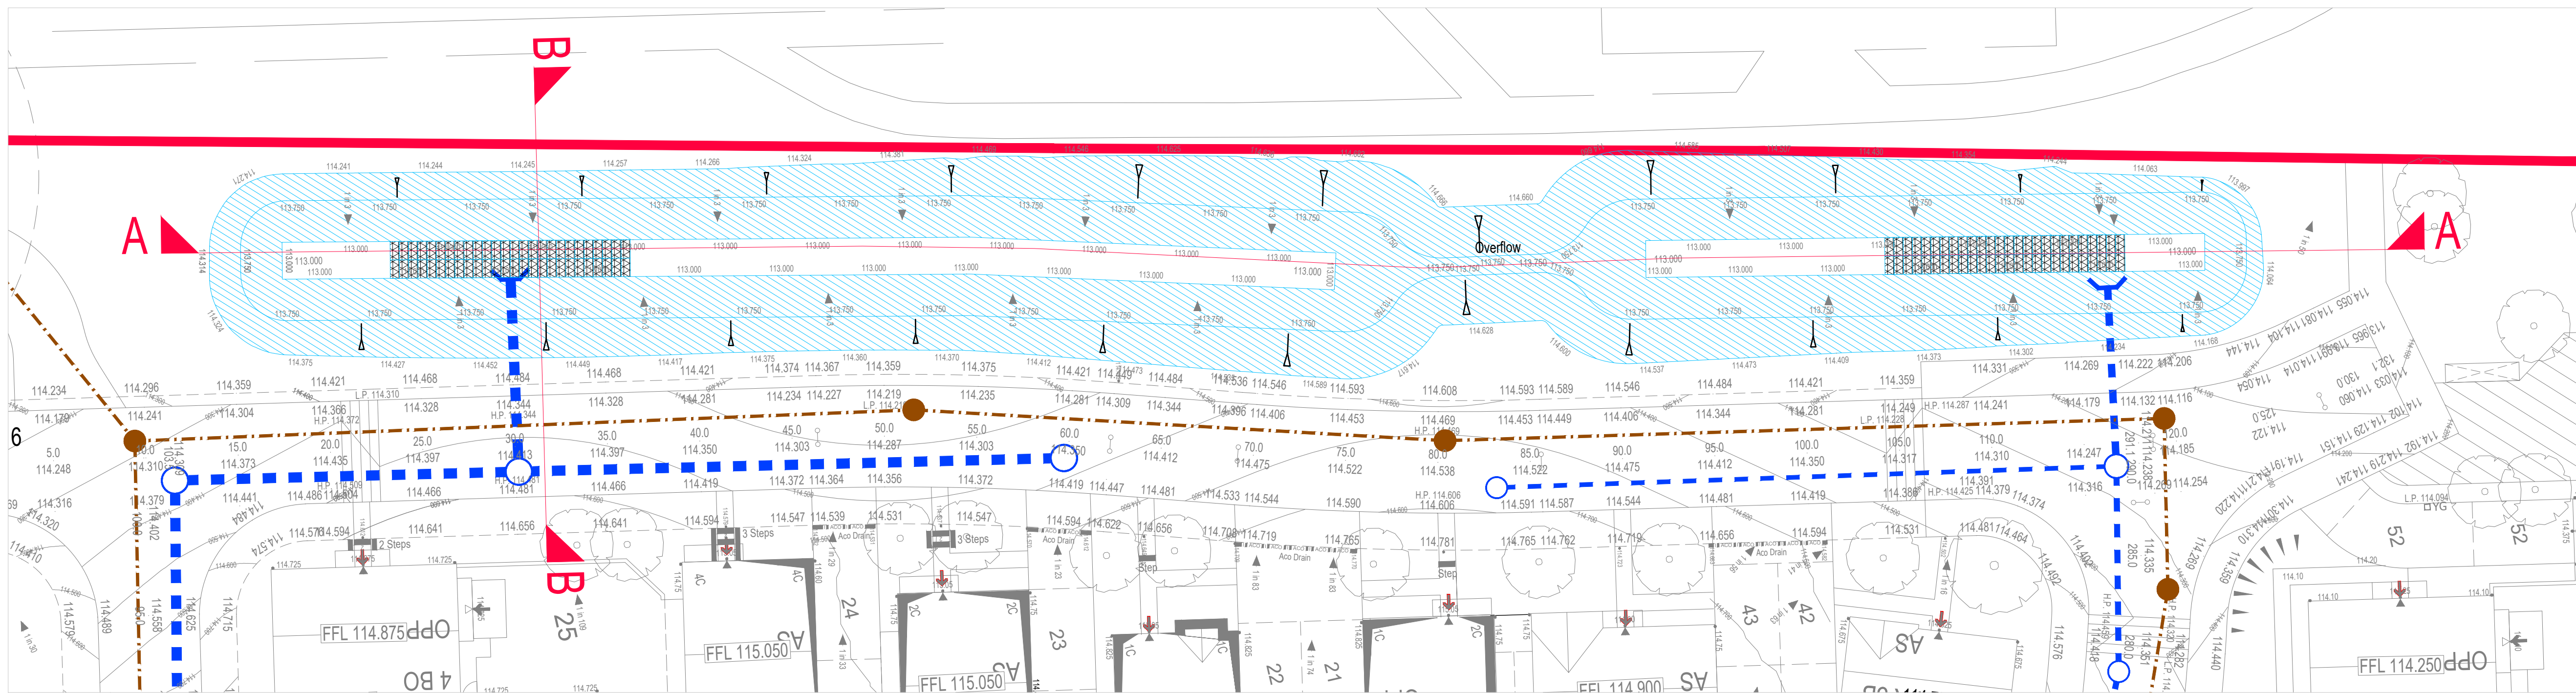

PLAN VIEW

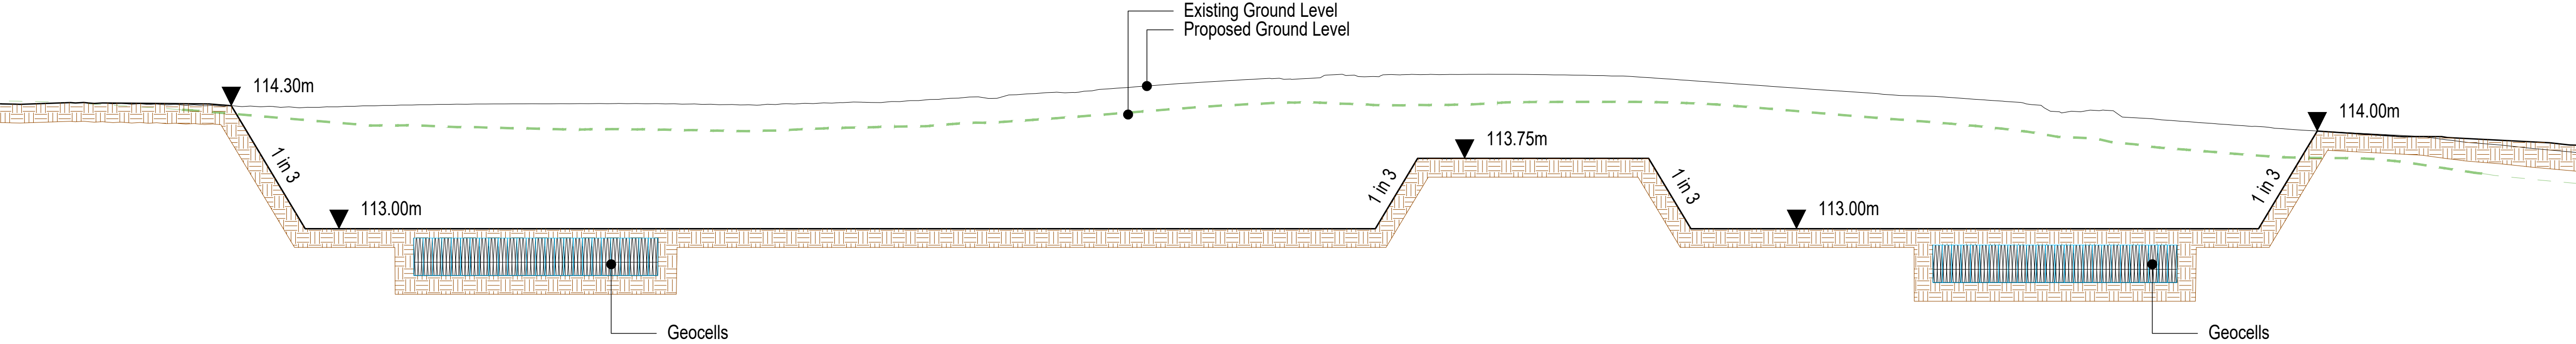

SECTION A-A

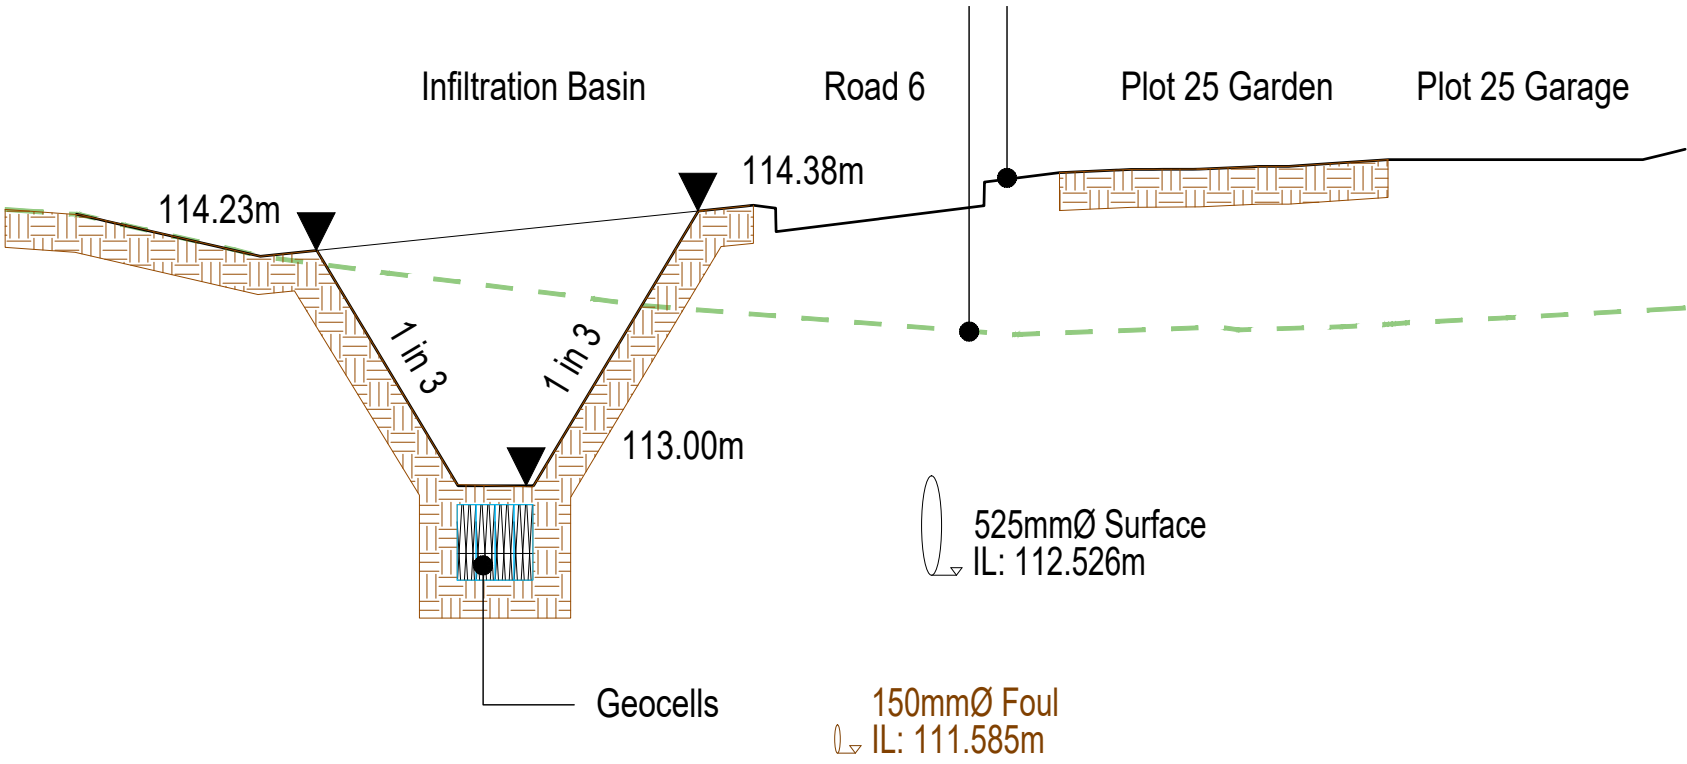

SECTION B-B

Rev	Date	Revision	By	Chk

© This drawing is the copyright of Mono Civil Design Consultants Limited and shall not be altered, copied, photographed or reproduced in any way without the written authority of Mono Civil Design Consultants Limited



Project	Bellway Homes Gatewen Road WREXHAM		
Title	Infiltration Basin Sections		
Scale @ A1	H-1:200 V-1:40	Date	Sept 2022
Drawn	NR	Chk	Drg No 497-E355