




FRONT




SIDE




REAR

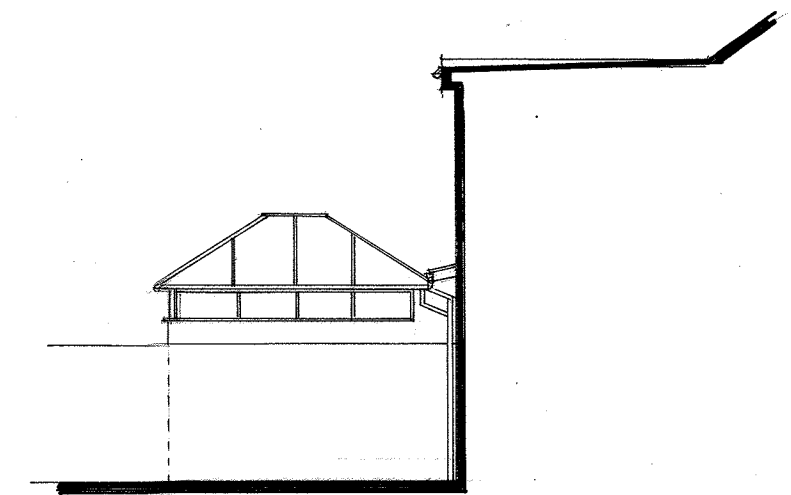

END

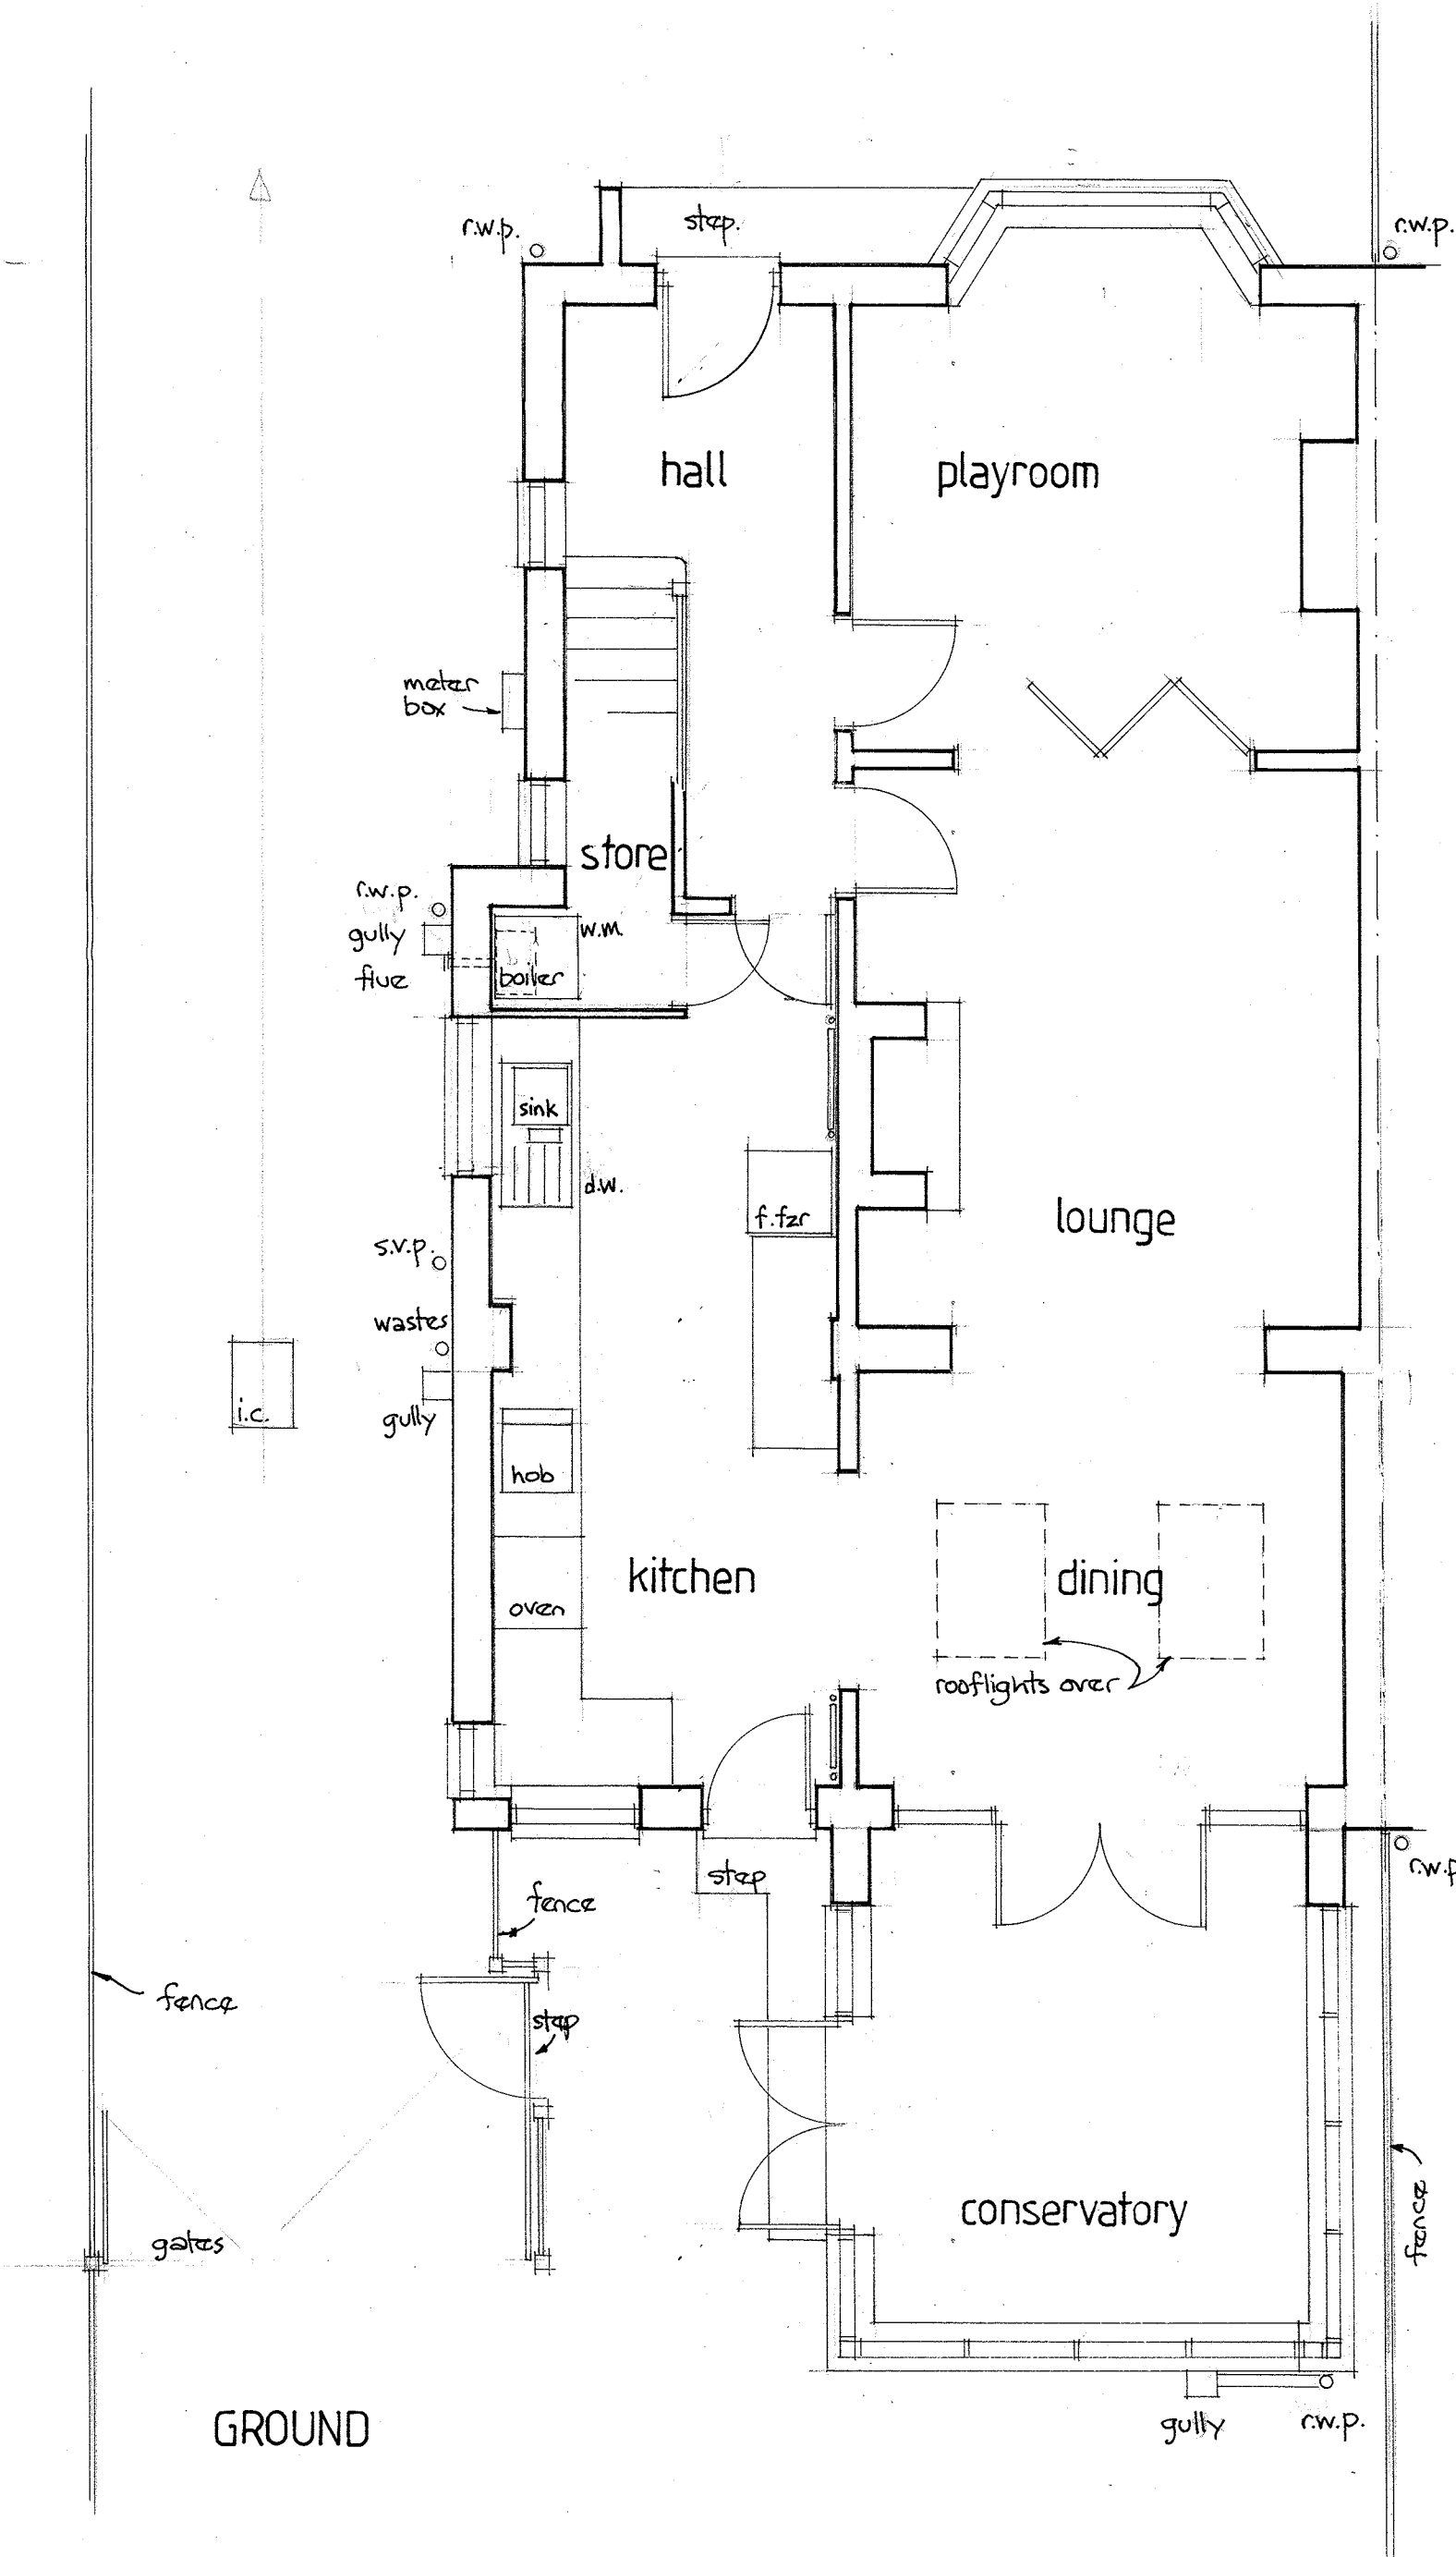

GROUND

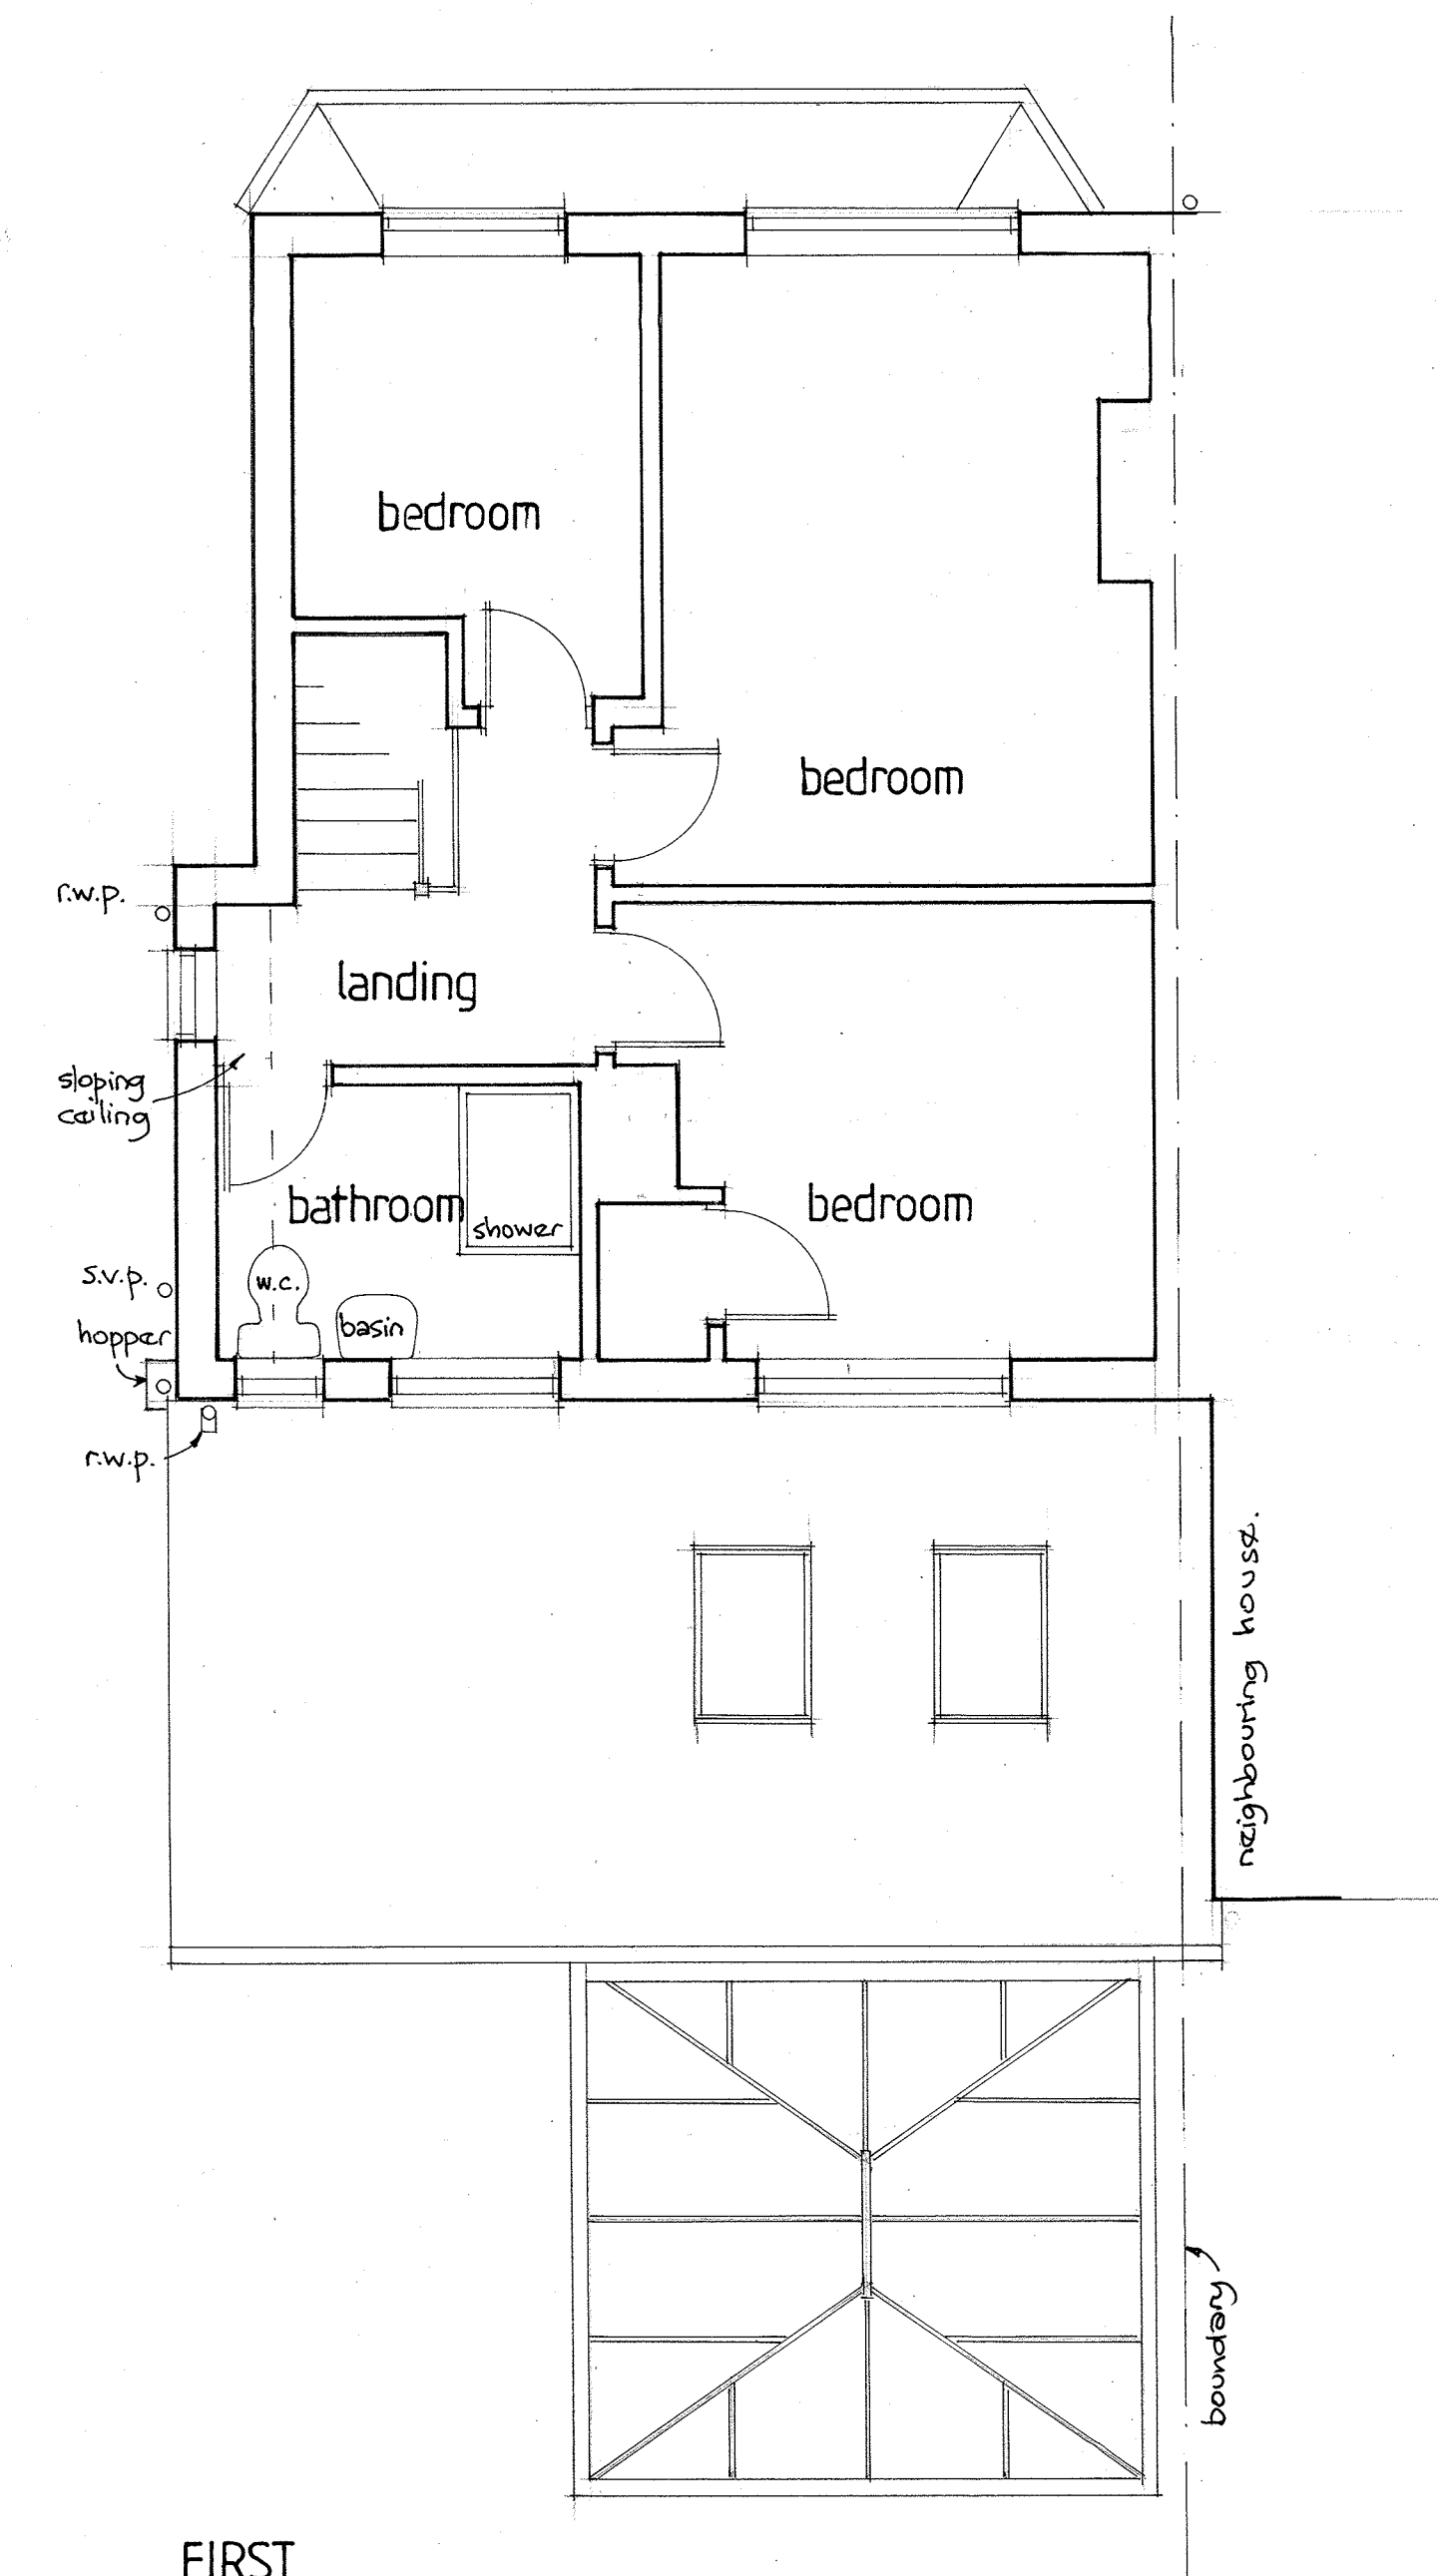

FIRST

1:50 0 0.5 1 2 3m

1:100 0 0.5 1 2 3 4 5 6m

SCALES

TEAL ESTATES ARCHITECTURAL DESIGN 01244 748843

ALTERATIONS TO
52 WATS DYKE WAY
GARDEN VILLAGE
WREXHAM

EXISTING PLANS
& ELEVATIONS

date: FEB '23

scale: 1:50, 1:100

job no: 470

dwg. no: 1