



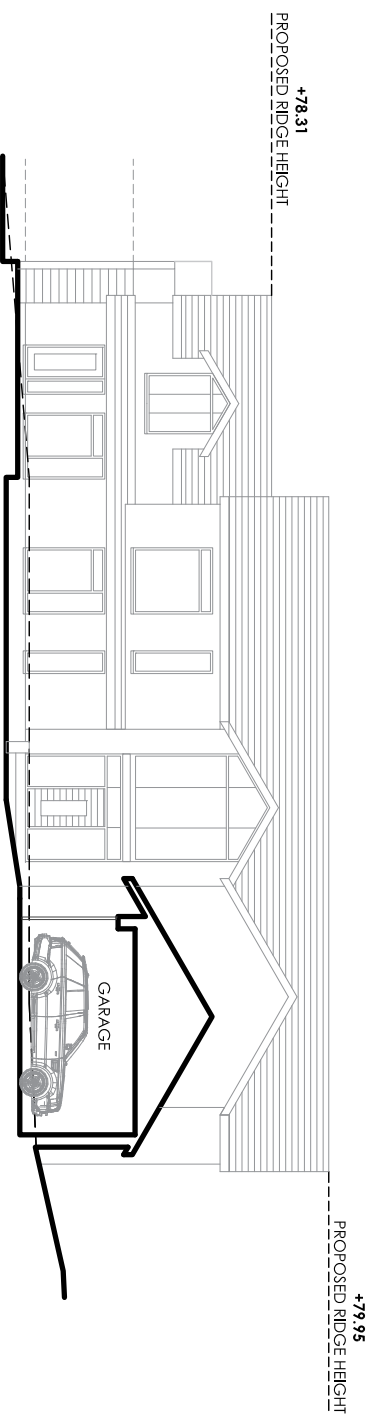

PROPOSED SITE SECTION C

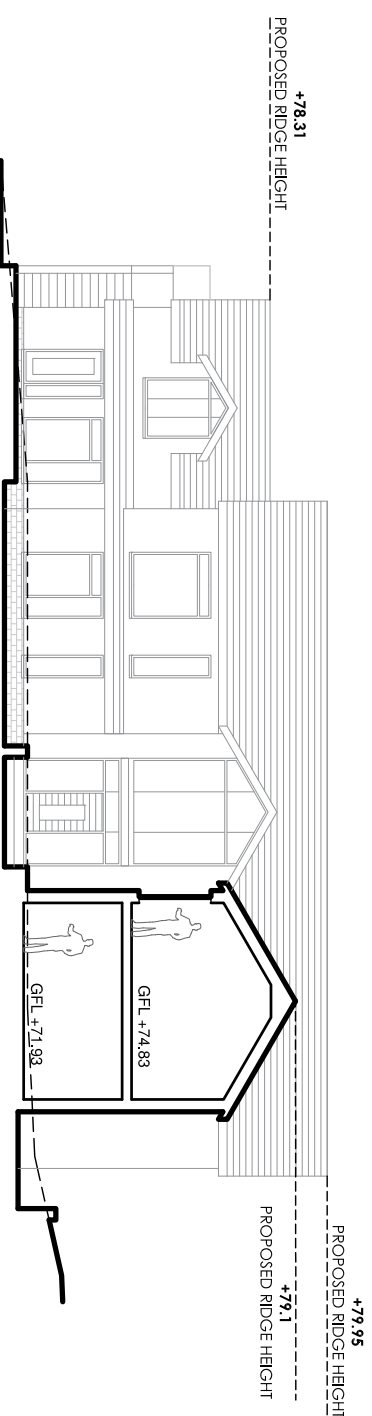

PROPOSED SITE SECTION D