




Rev	Description	By	Date
P01	Initial Issue	PJ	21.06.22
P02	Notes amended Dimensions added	PJ	15.07.22
P03	Additional Sections added	CG	17.10.22
P04	Drawing sheet size & title changed		
	Additional Dimension added to section A-A	CG	03.11.22

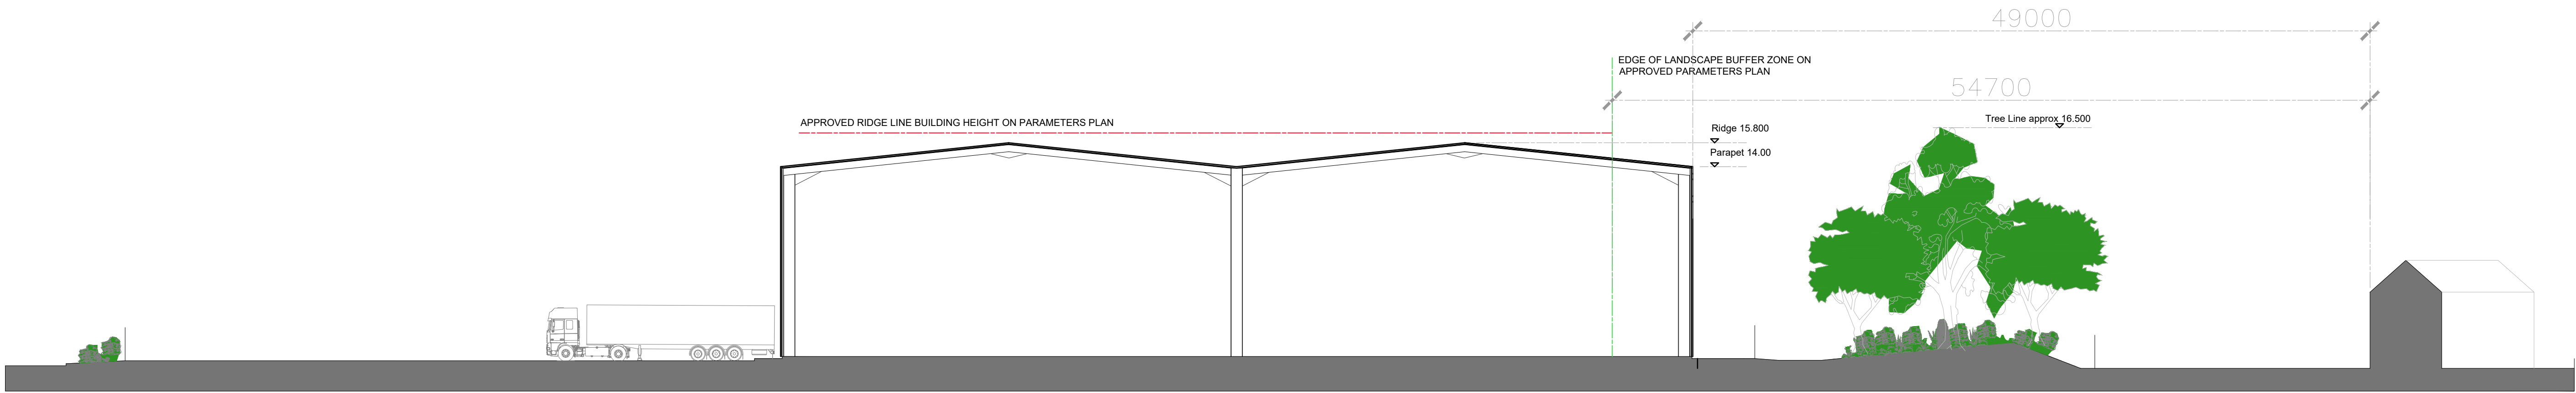


PROPOSED SECTION A-A

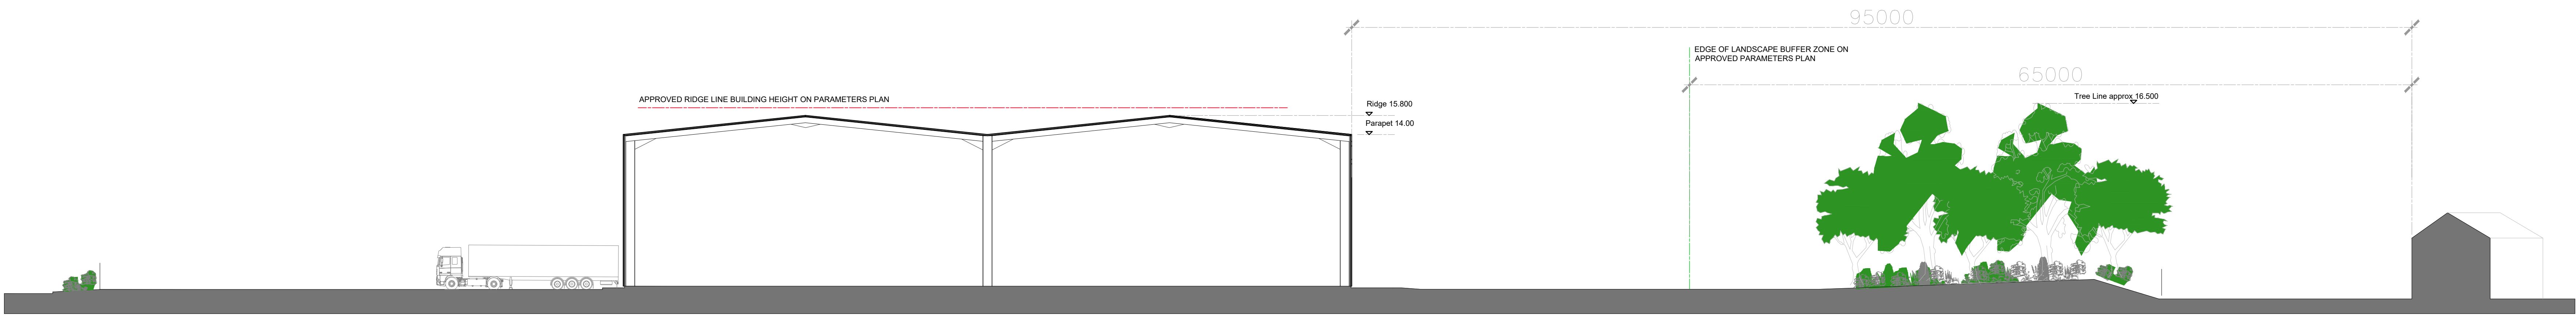


PROPOSED SECTION B-B

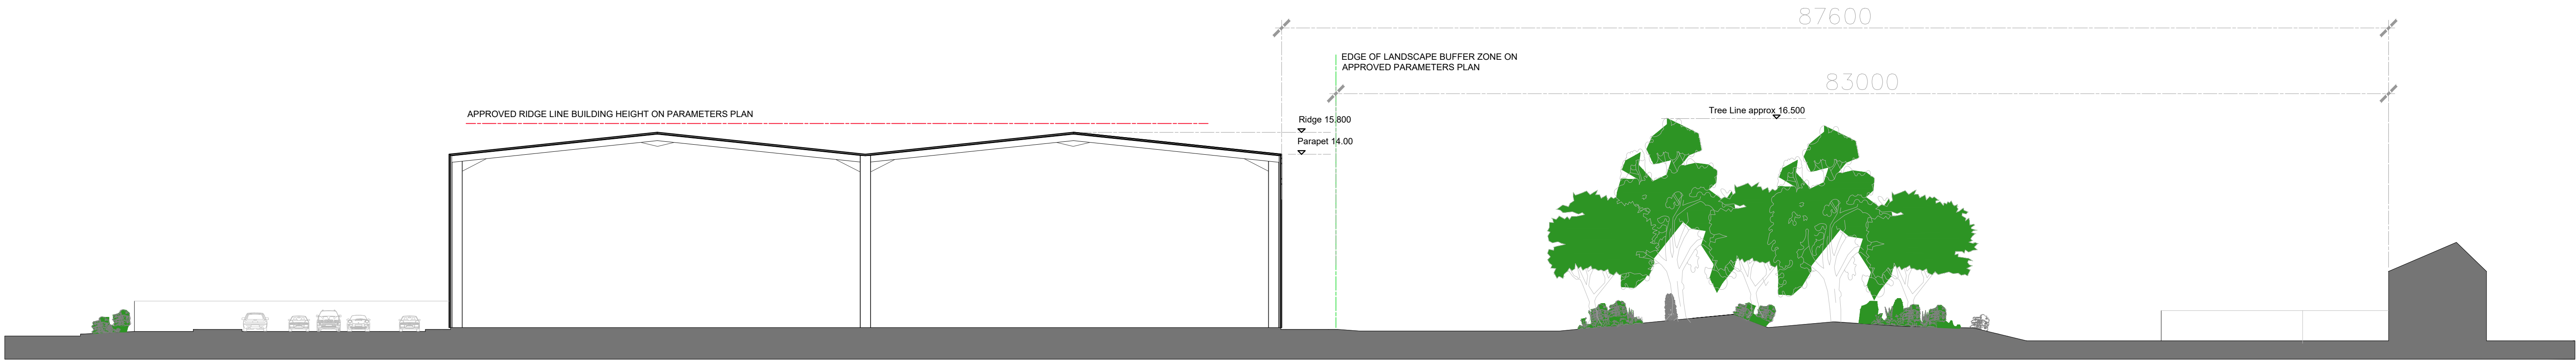

PROPOSED SECTION C-C

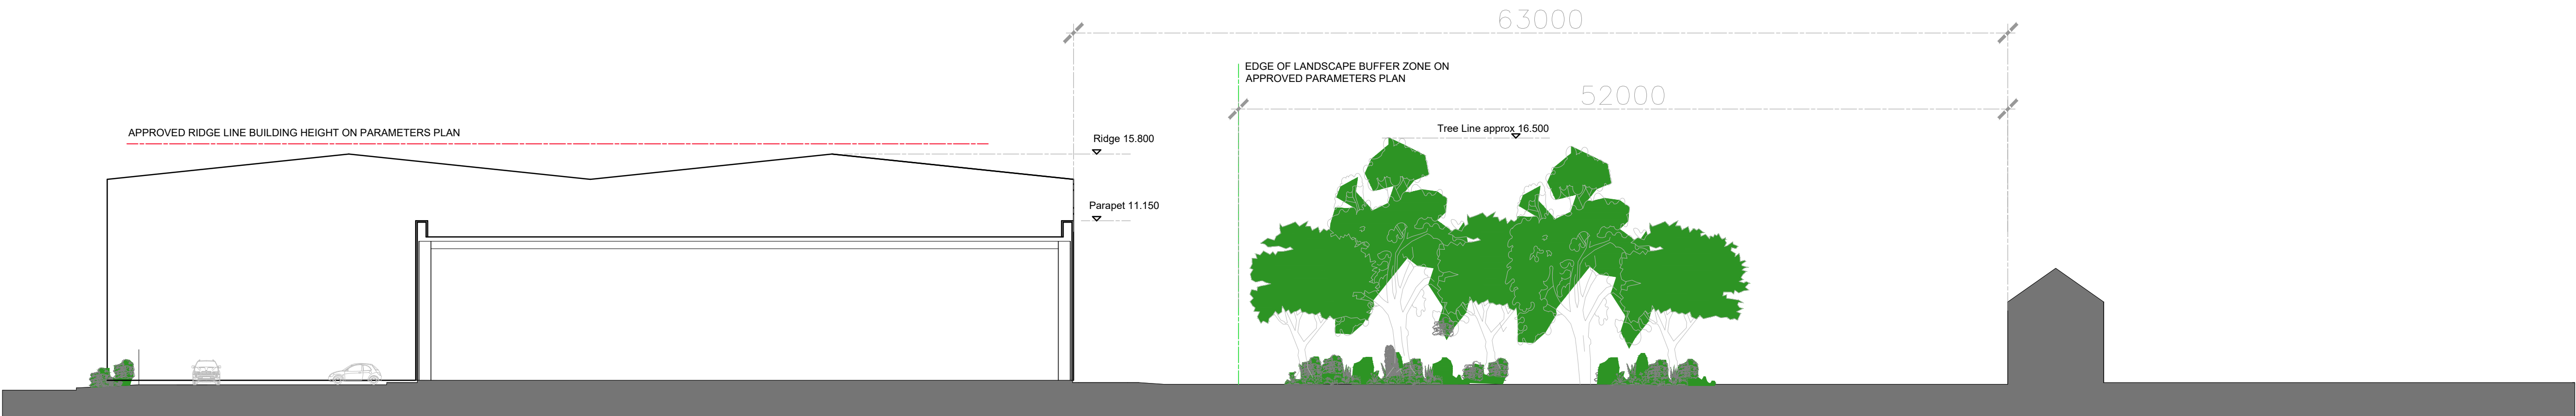

PROPOSED SECTION D-D

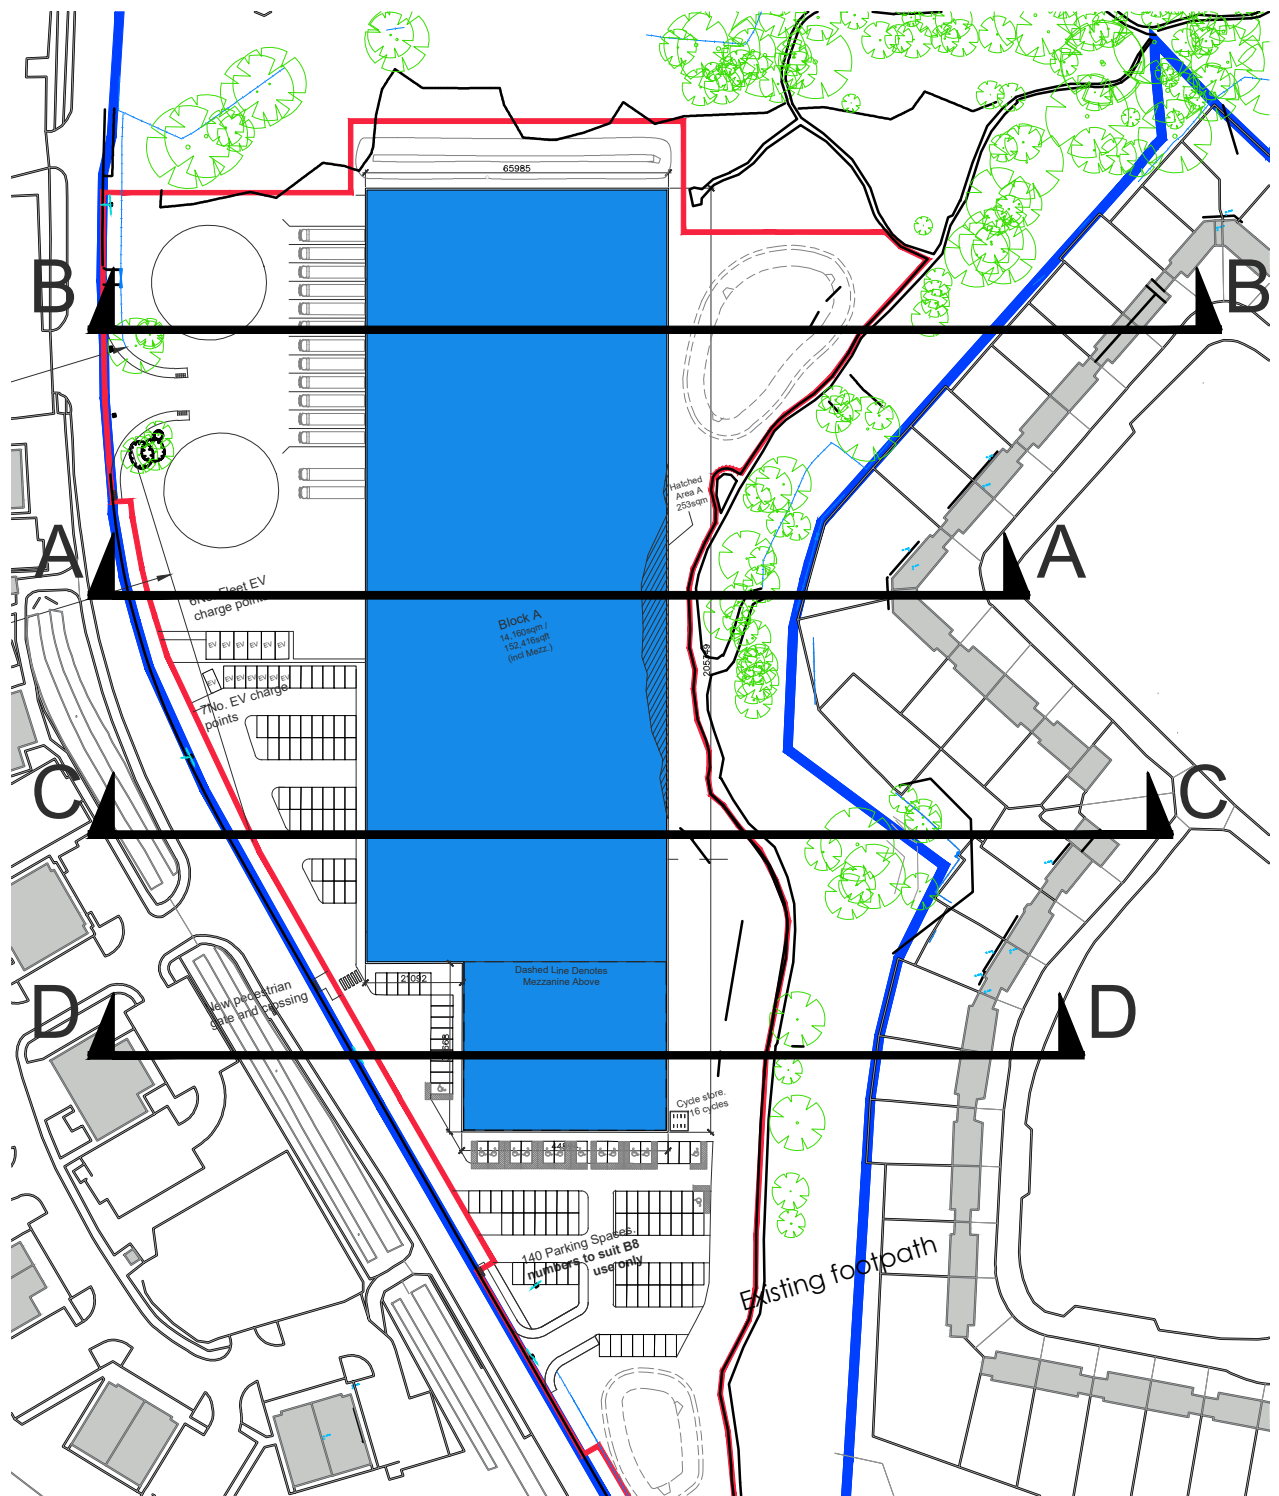

SECTION LOCATION PLAN

MC

AU

Modern City

Architecture & Urbanism

Eastgate

2 Castle Street

Castletown

Manchester

M14 4LZ

t: 0161 974 7203

e: info@mcrau.co.uk

www.mcrau.co.uk

Client
FI REAL ESTATE MANAGEMENT

Project
Site 5
Wrexham

Description
Proposed Site Sections

Status	PLANNING	
Scale	1:250@A0	Drawn By PJ
Date	JUN22	
Job Number	1200	Drawing Number 04-001
Revision		P04