



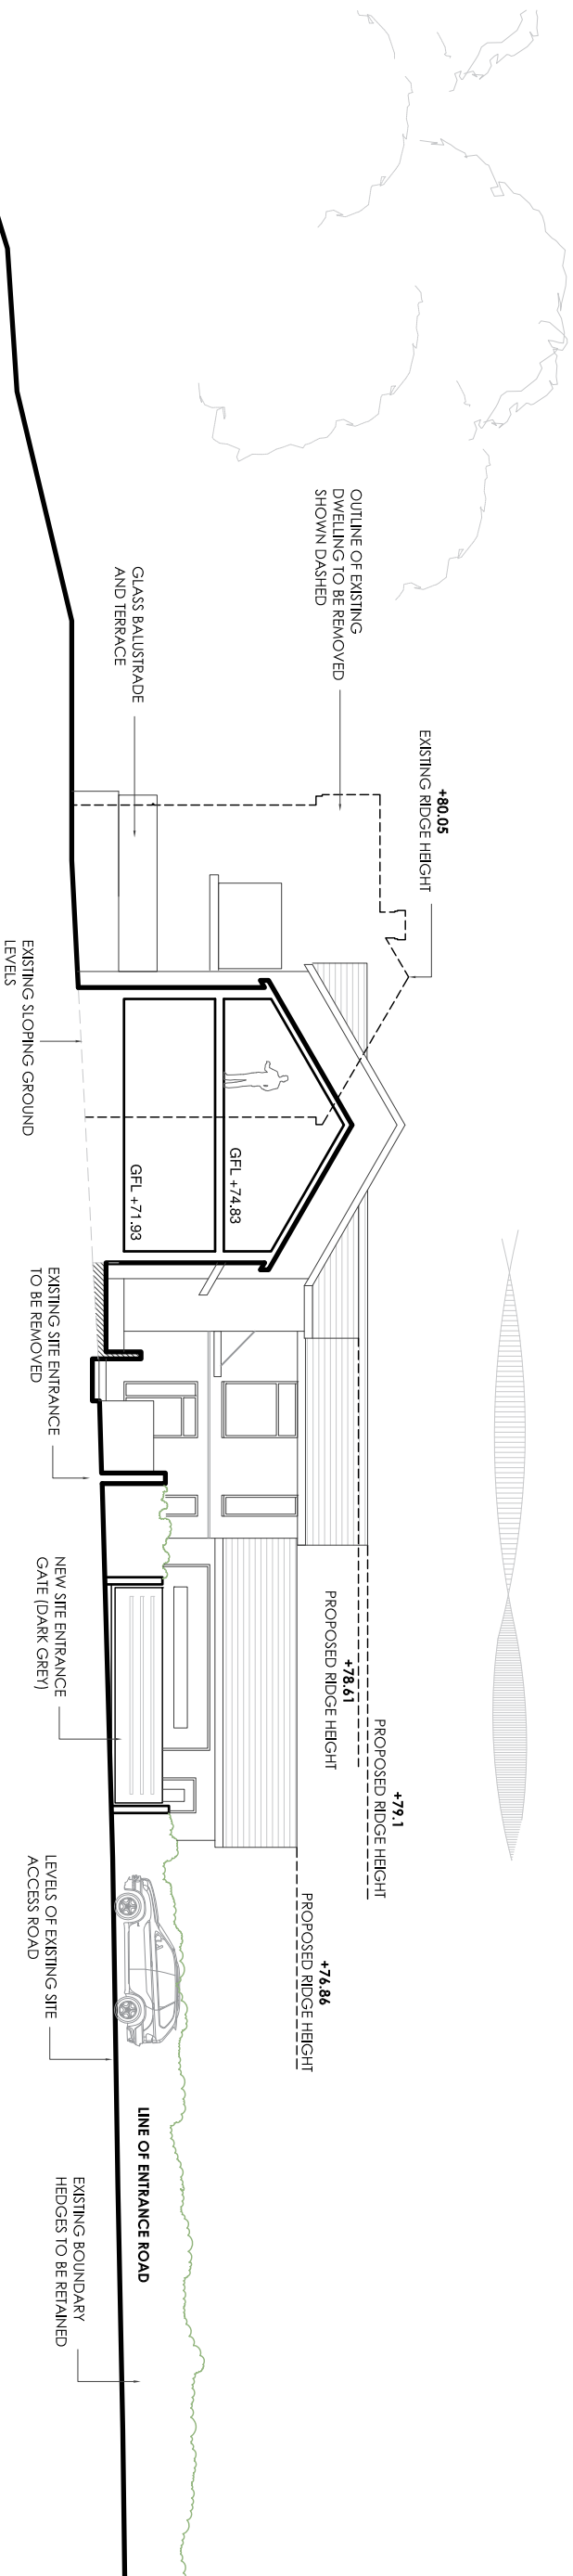

PROPOSED SITE SECTION A

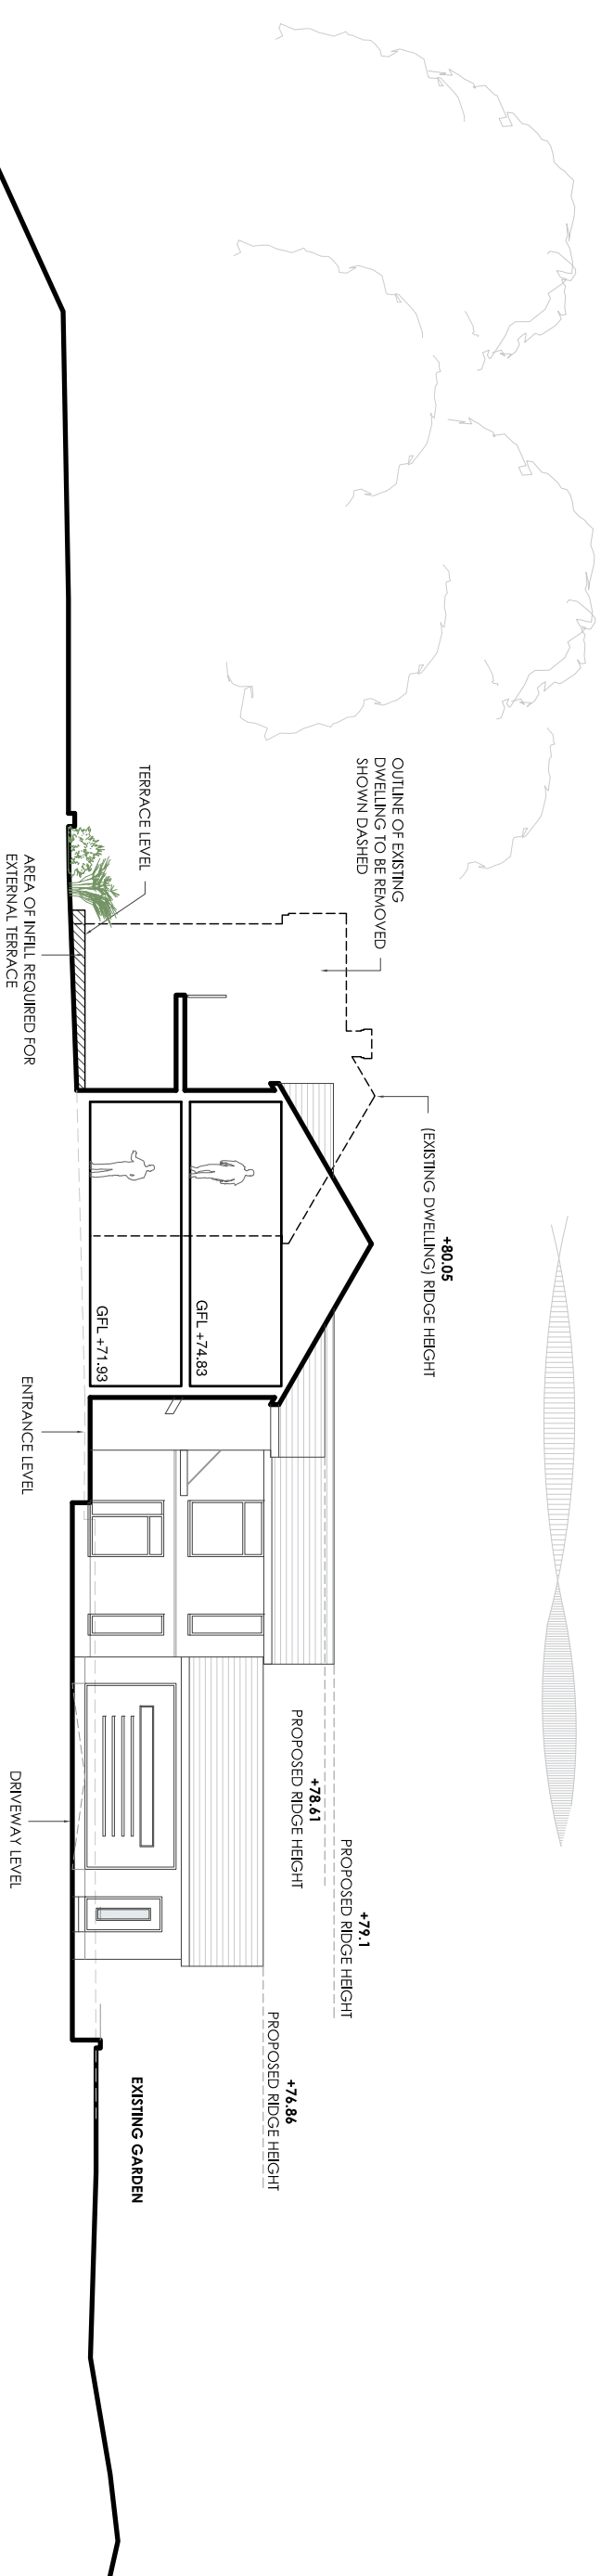

PROPOSED SITE SECTION B