
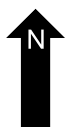
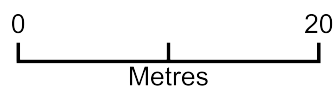


Yew Tree Farm Car Port

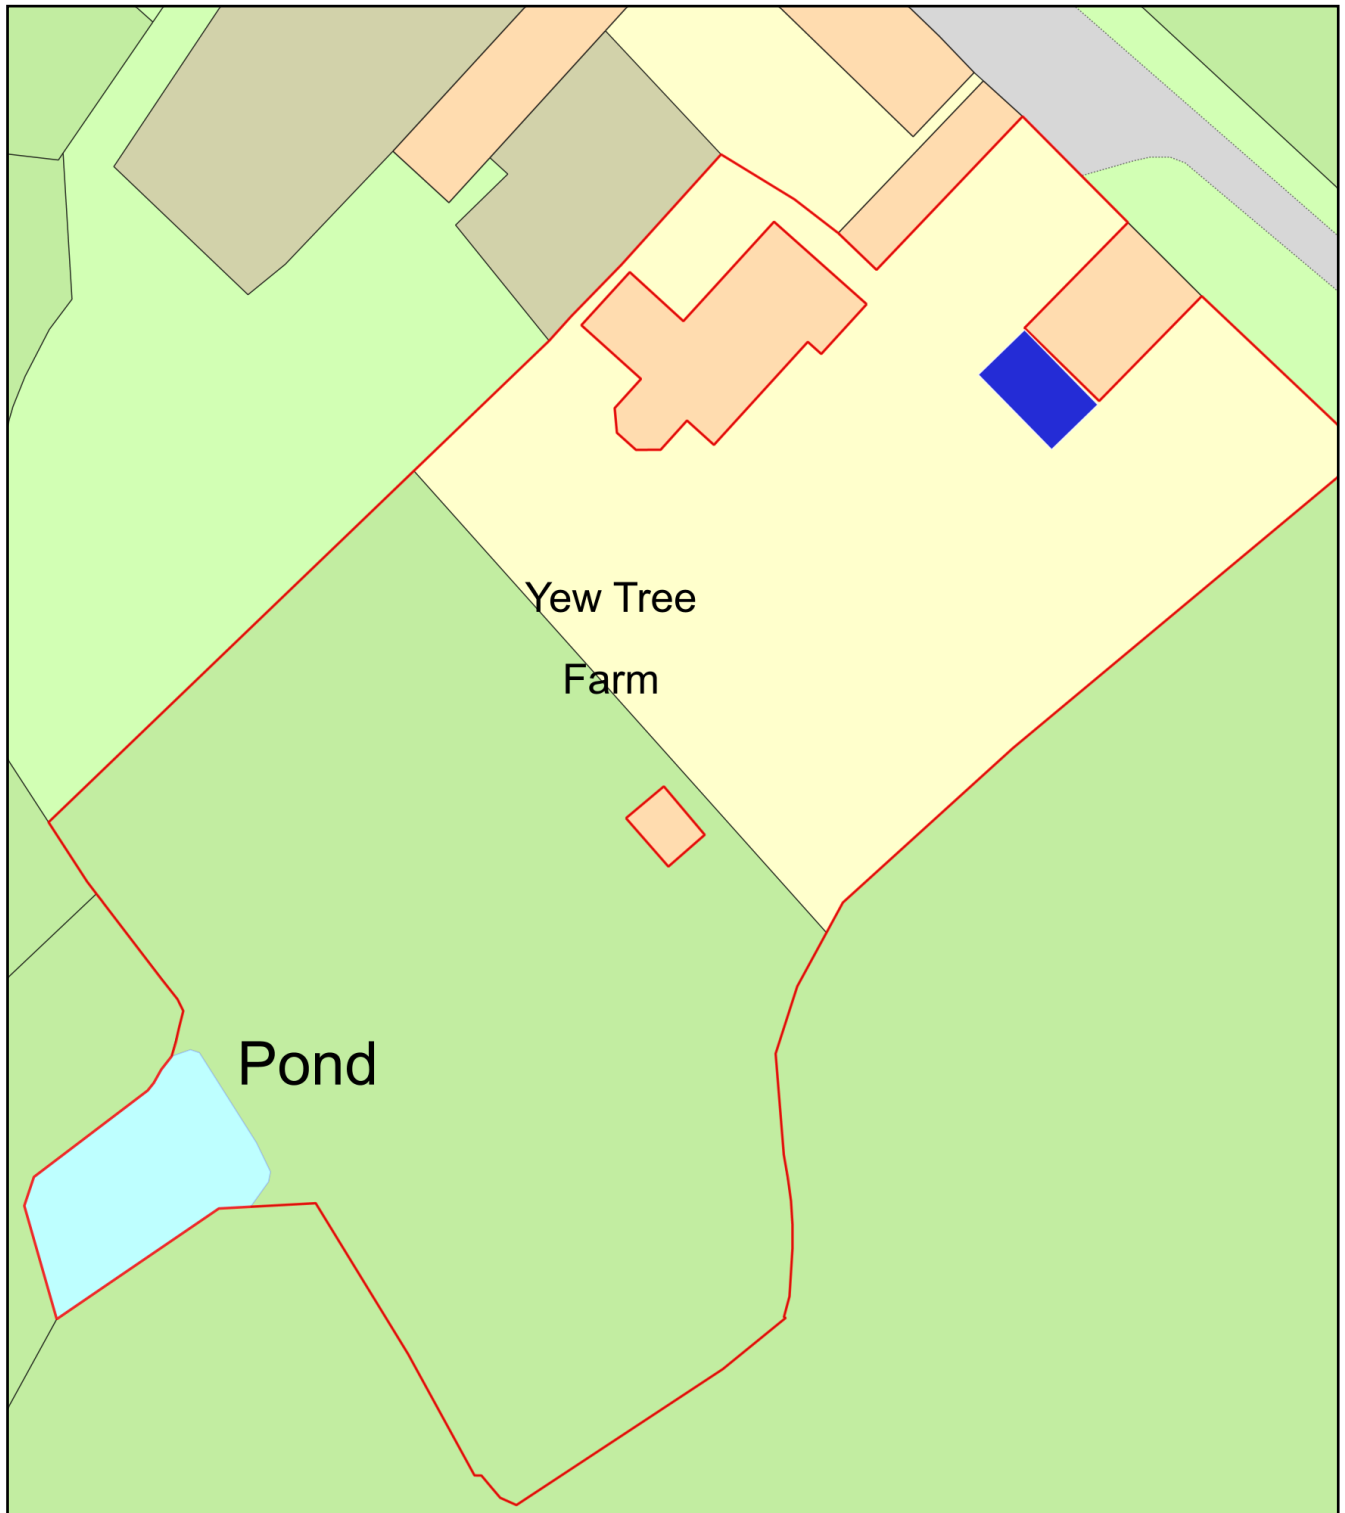

Plan Produced for: Edward Fitzgerald

Date Produced: 20 Mar 2023

Plan Reference Number: TQRQM23079184729060

Scale: 1:500 @ A4