
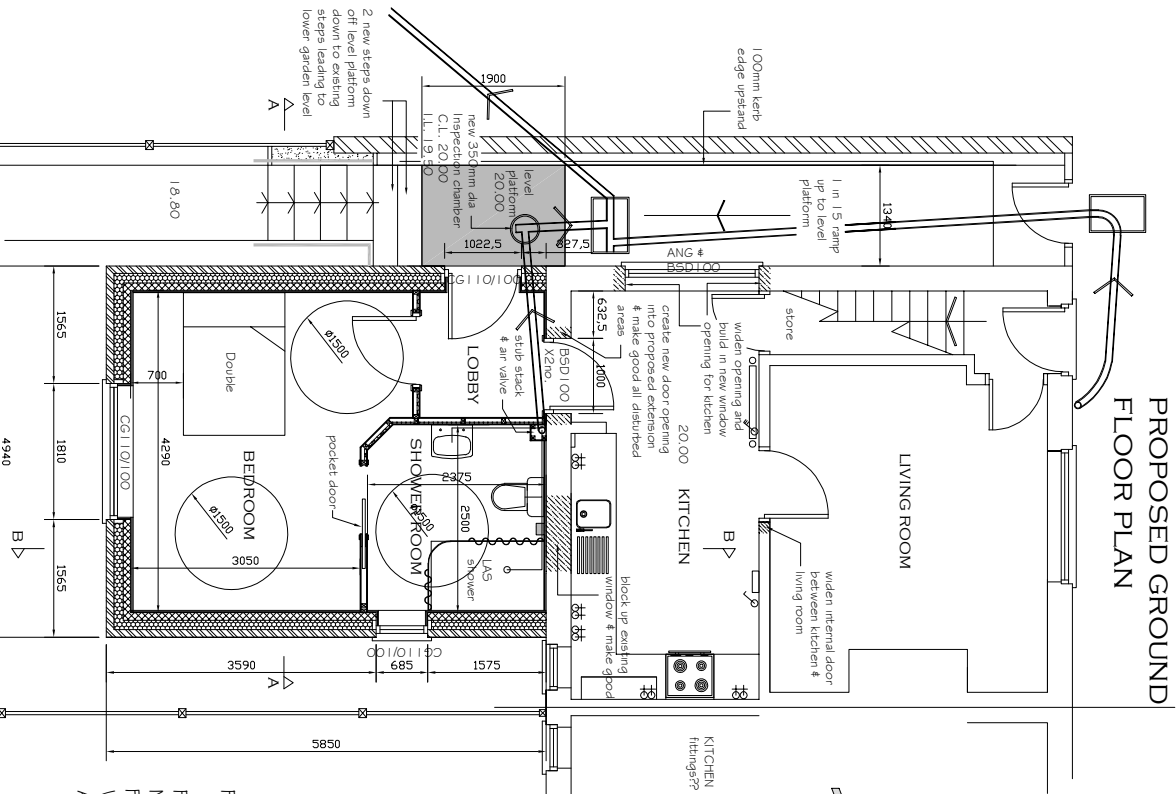
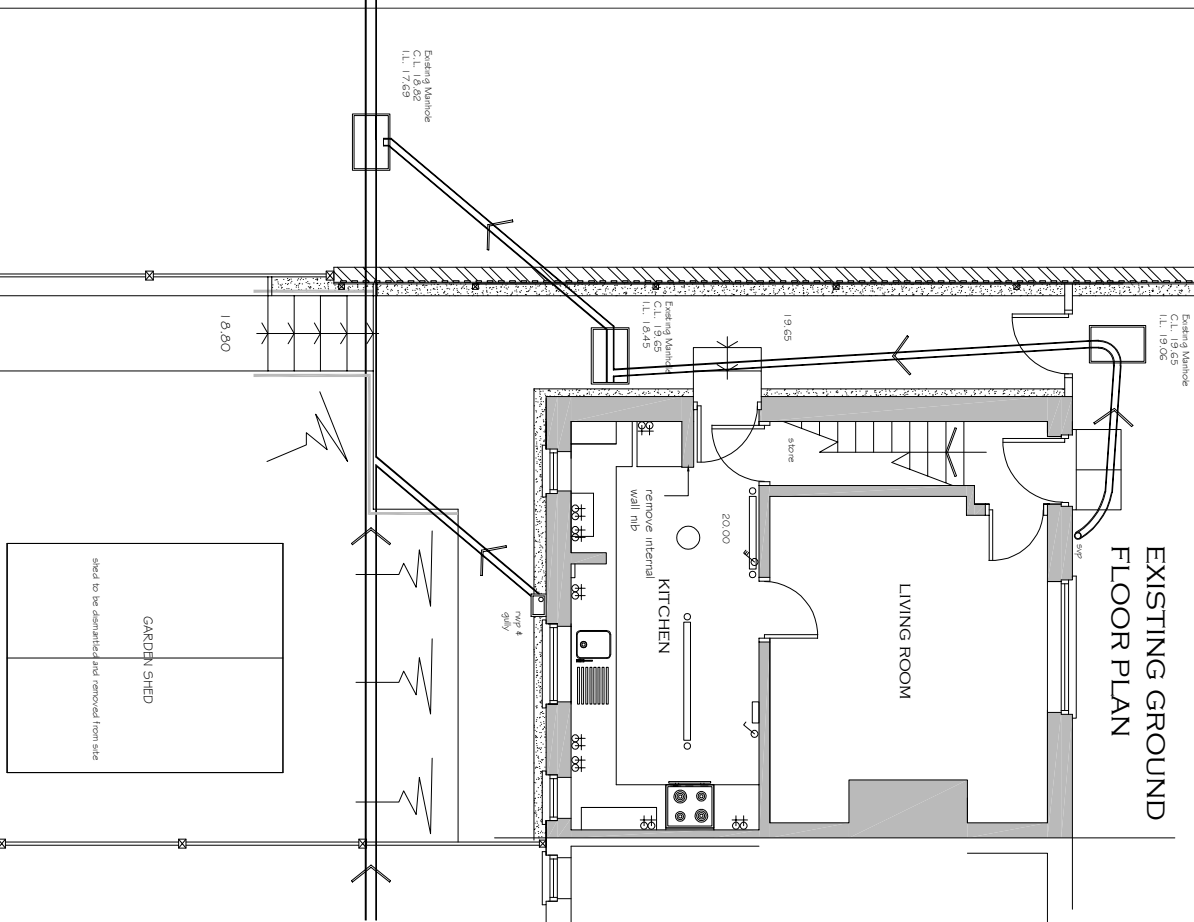
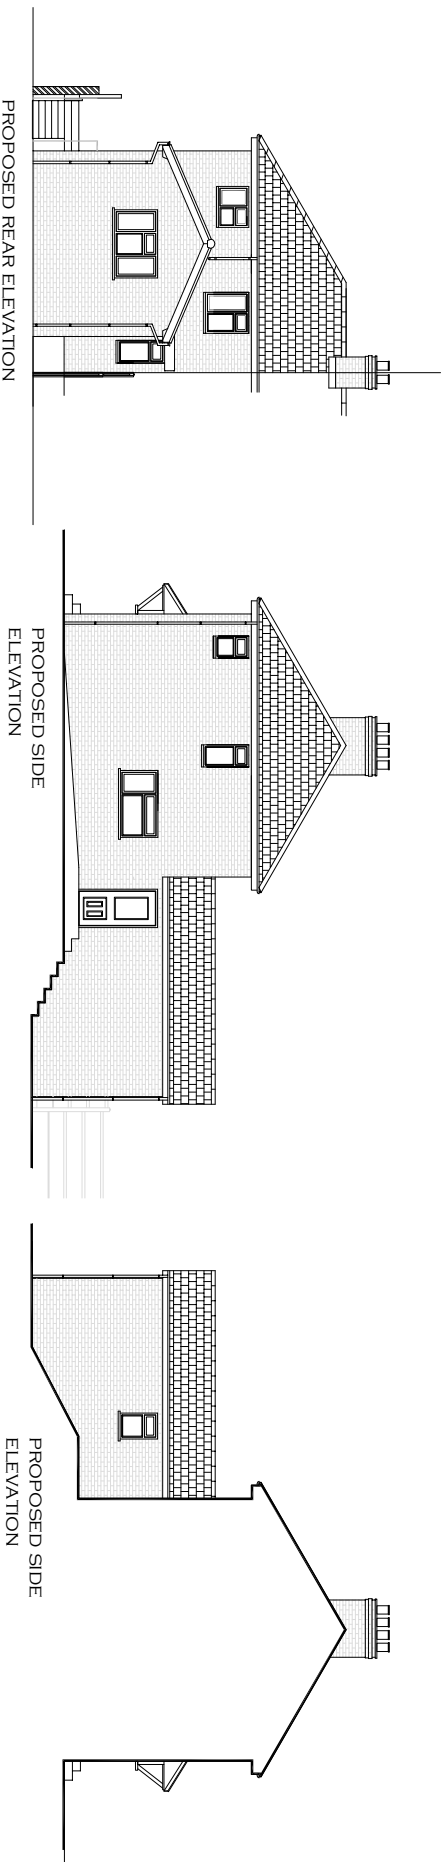


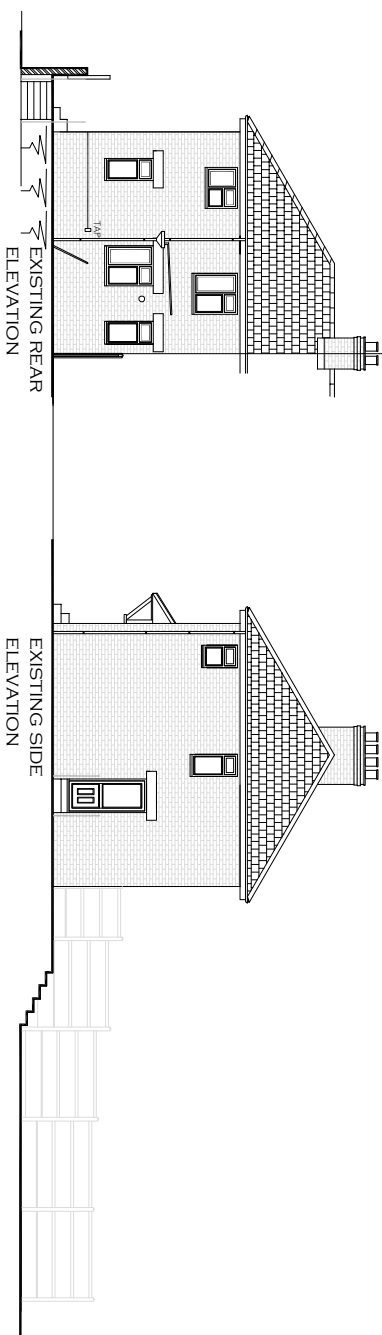

BLOCK PLAN 1:500 AT A1

LOCATION PLAN 1:2500 AT A1

PROPOSED FINISHES:-

PITCH ROOF FINISH TO BE NATURAL SLATE COLOUR TO MATCH EXISTING.
FACING BRICKWORK ALL TO MATCH EXISTING.
WINDOWS AND DOORS IN UPVC TO MATCH EXISTING
ALL RAINWATER GOODS IN UPVC TO MATCH EXISTING

WREXHAM COUNTY BOROUGH COUNCIL			
JULIE MERRINGS PLANNING MANAGER WREXHAM COUNTY BOROUGH COUNCIL WREXHAM, CHESHIRE			
PROJECT EXTENSION & ALTERATIONS AT 13 HEOL GRAIGFAB CEEN MAWR, WREXHAM, LL14 3PB			
DETAILS EXISTING & PROPOSED PLANS & ELEVATIONS			
Drawn / Checked P.M.W.	Date FEBRUARY 2022	AutoCad File Ref.	
Scale 1:50 1:100 AT A1	Project No PD 2021/33	Dwg No	Rev