


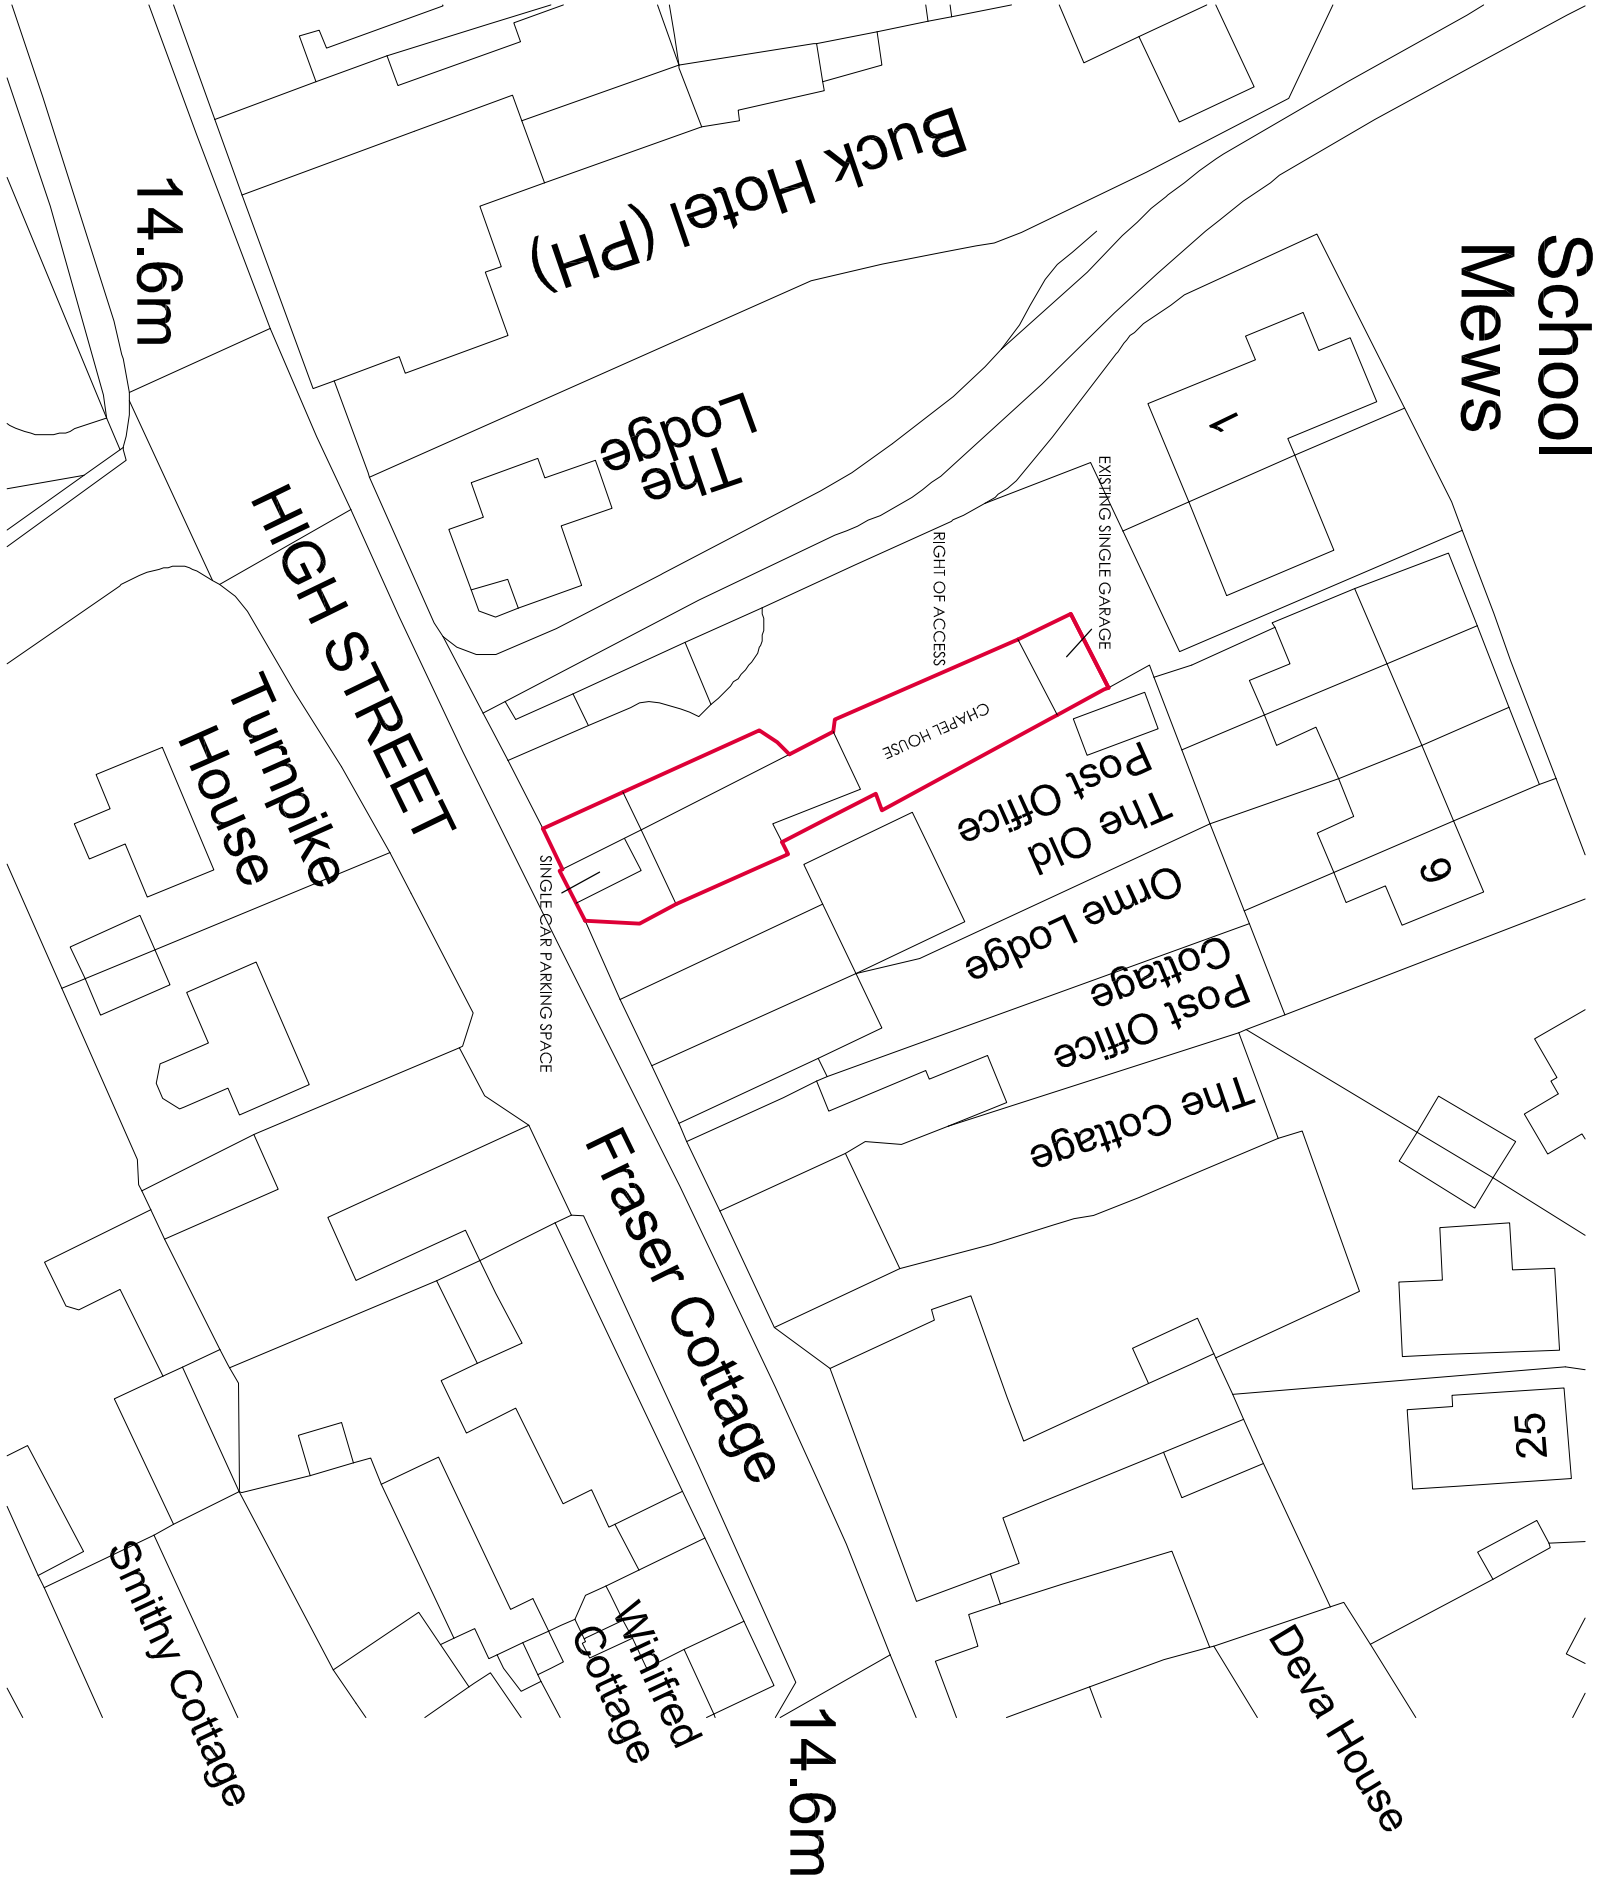

Ordnance Survey, (c) Crown Copyright 2022. All rights reserved. Licence number 100022432

EDGE
ARCHITECTS

RIBA 
Chartered Practice
EDGE Architects NW Ltd.
Studio 55/20
North Wales Business Park, Abergele
Conwy, LL22 8LJ

CLIENT:
DEE VALLEY MEDICAL

ADDRESS:
CHAPEL HOUSE HIGH STREET BANGOR-ON-DEE

PROJECT:
PROPOSED CONVERSION
block plan

DRAWING No: 22.CON-057-B1
DATE: NOV 2022
SCALE: 1:500 @A3
REVA