

Notes: 22/12/2022 14:28:15


Drawings are based on survey data and may not accurately represent what is physically present.

Do not scale from this drawing. All dimensions are to be verified on site before proceeding with the work.

All dimensions are in millimeters unless noted otherwise.

Purcell shall be notified in writing of any discrepancies.

Key Plan
not to scale

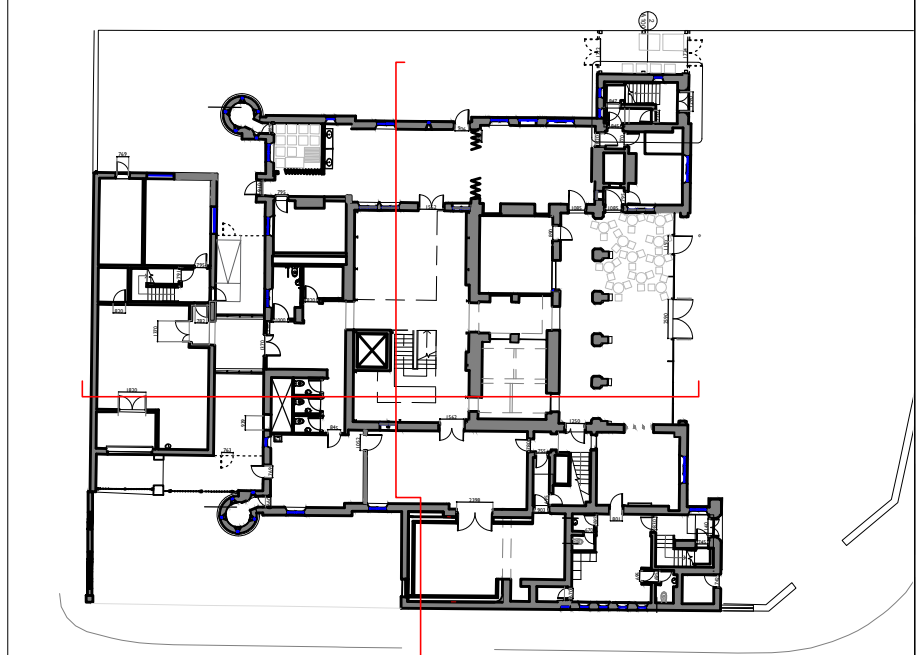

Key
Blue hatch identifies elements of new build or renewal

REV	DATE	BY	CHK	DESCRIPTION
P01	25/11/2022	MP	PS	As Indicated
P02	22/12/2022	MP	PS	As Indicated

CLIENT
Haley Sharpe Design Ltd

PROJECT
Wrexham Museum Redevelopment (Football Museum)

JOB NUMBER
241084

PURCELL

TITLE
**Wrexham Museum
Proposed Section**


SIZE	SCALE	LAST REVISED	DRAWN	CHECKED
AIL	As Indicated	22/12/2022	MP	PS

REV
P02


SUITABILITY/REASON FOR ISSUE
S4 - Listed Building Consent

DRAWING NAME
241084-PUR-00-ZZ-DR-A-2100


St James', 79 Oxford Street, Manchester, M1 6FQ
© PURCELL 2019. PURCELL IS THE TRADING NAME OF PURCELL ARCHITECTURE LTD.

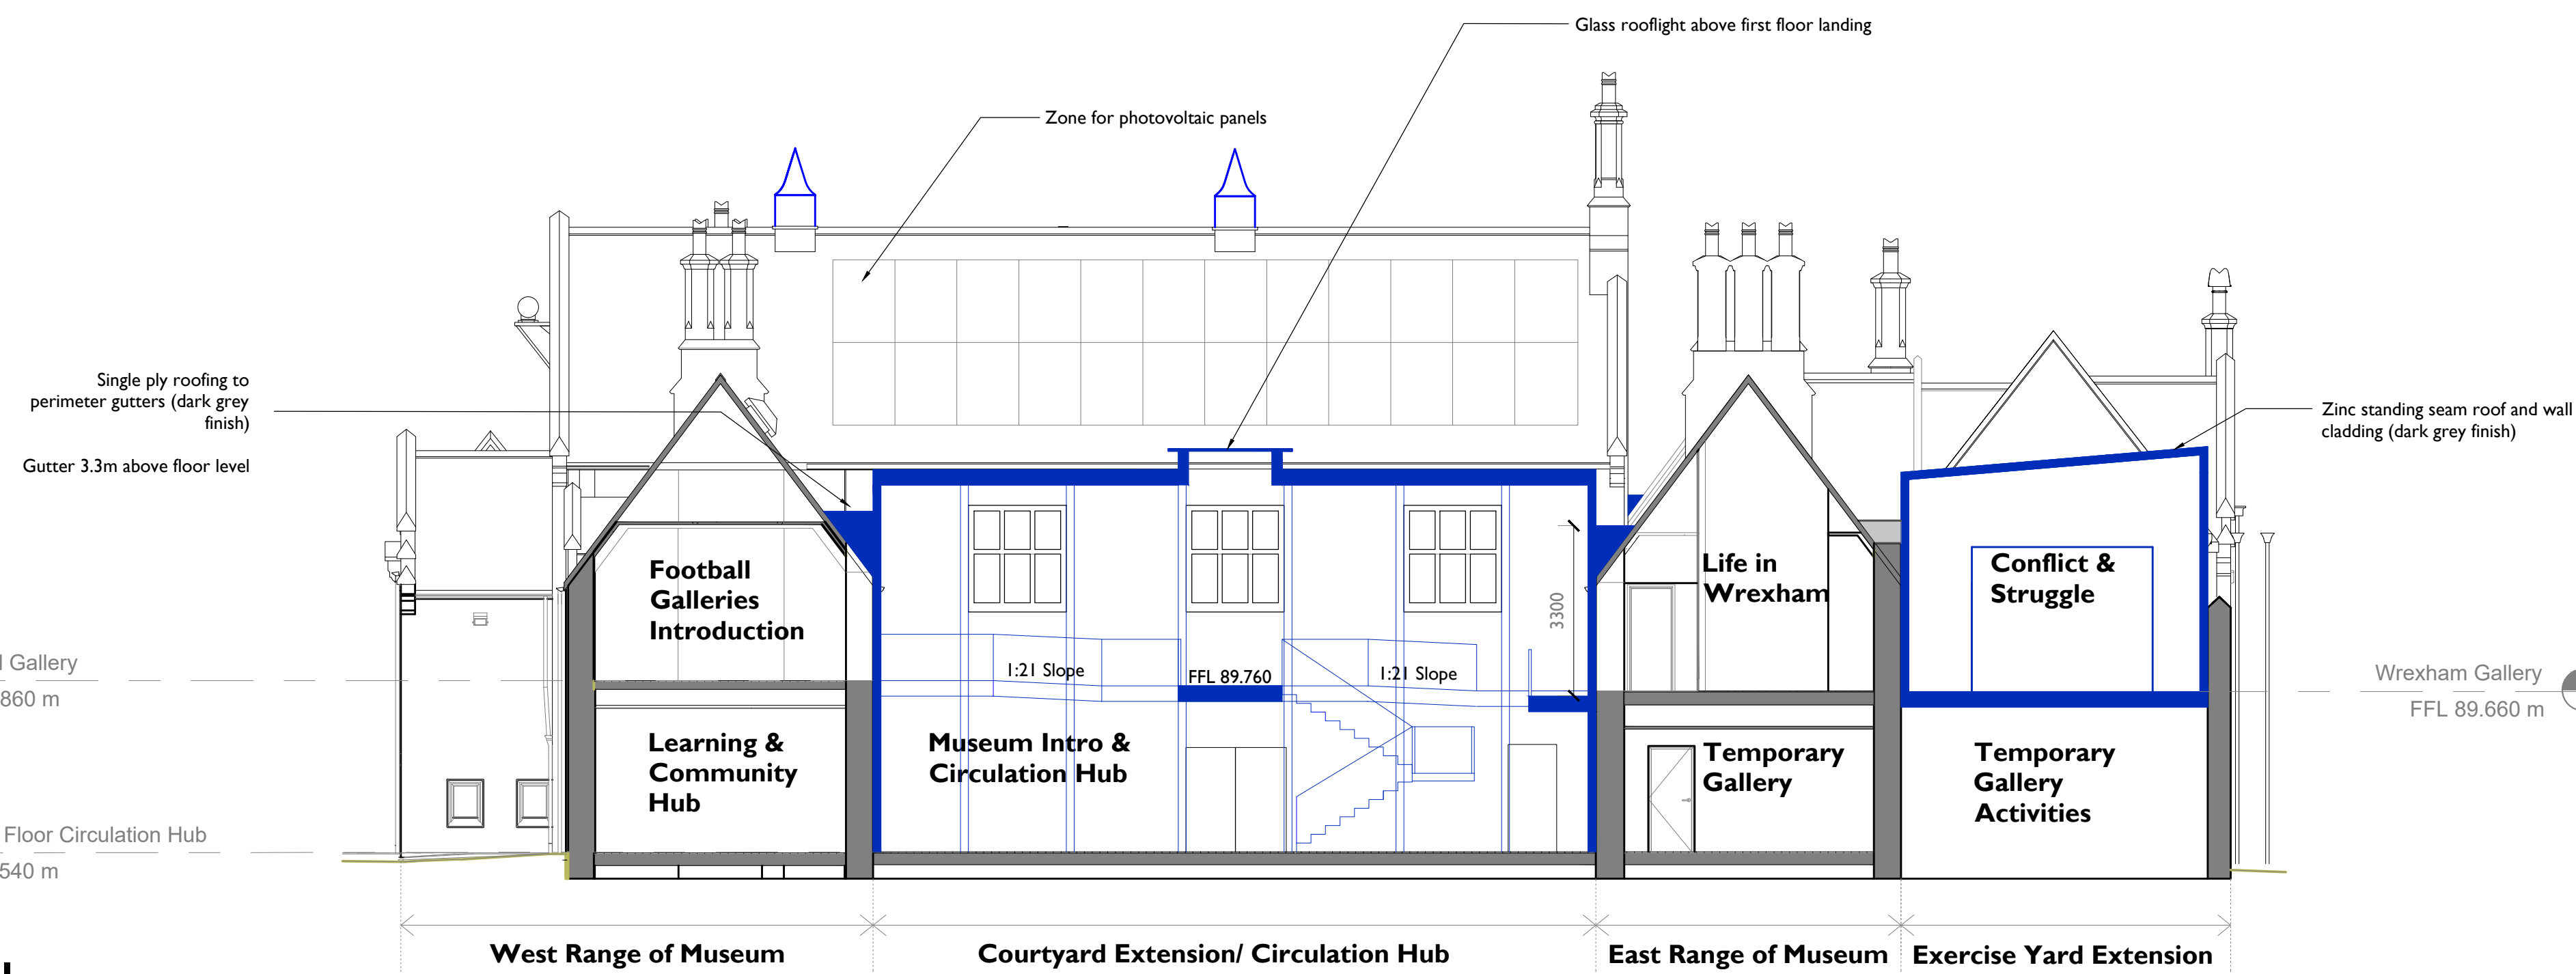

I
2100 **Proposed Section 1**
1:100

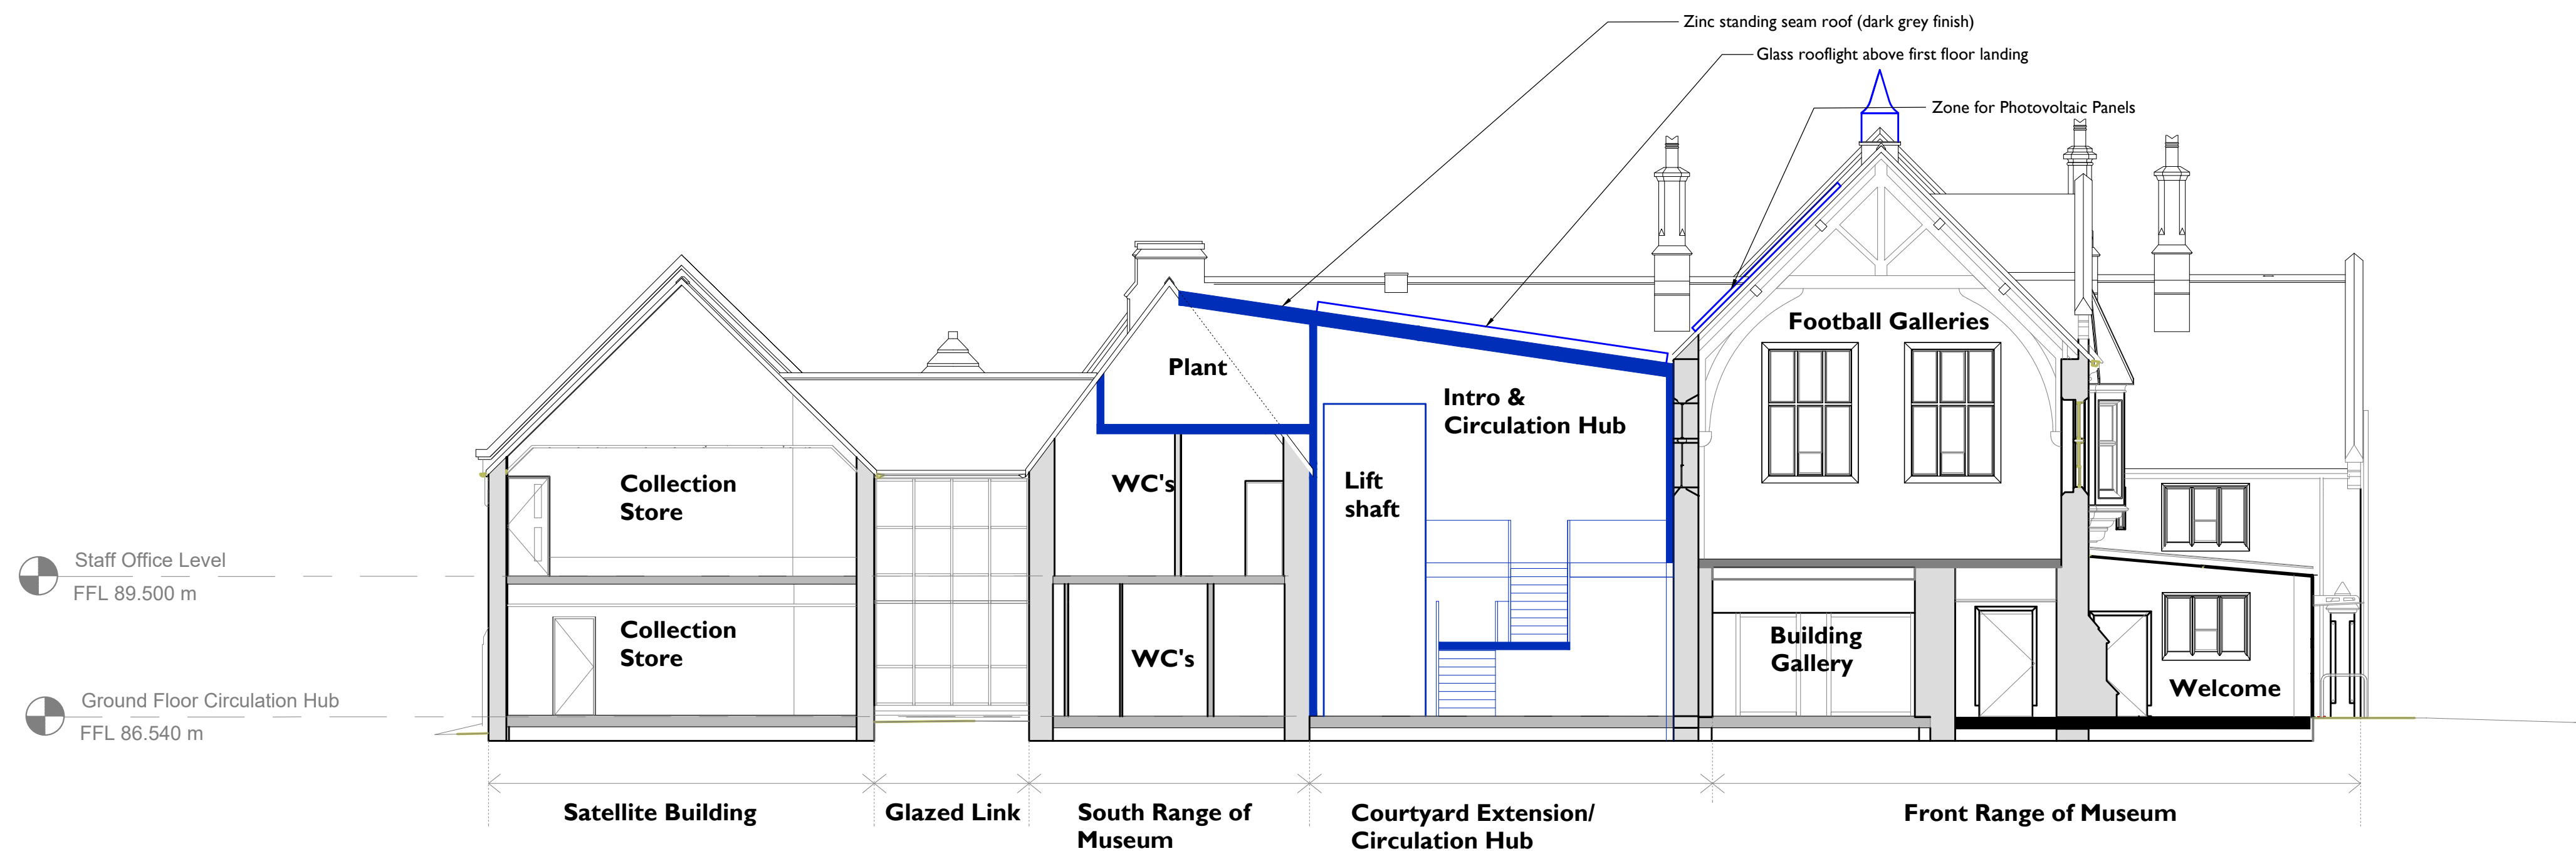

2
2100 **Proposed Section 2**
1:100

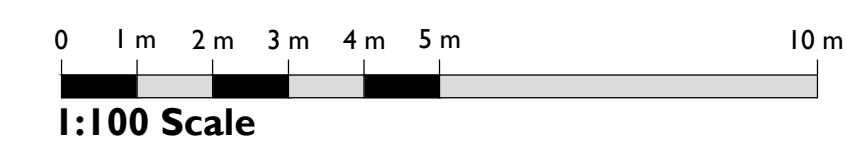

1:100 Scale