


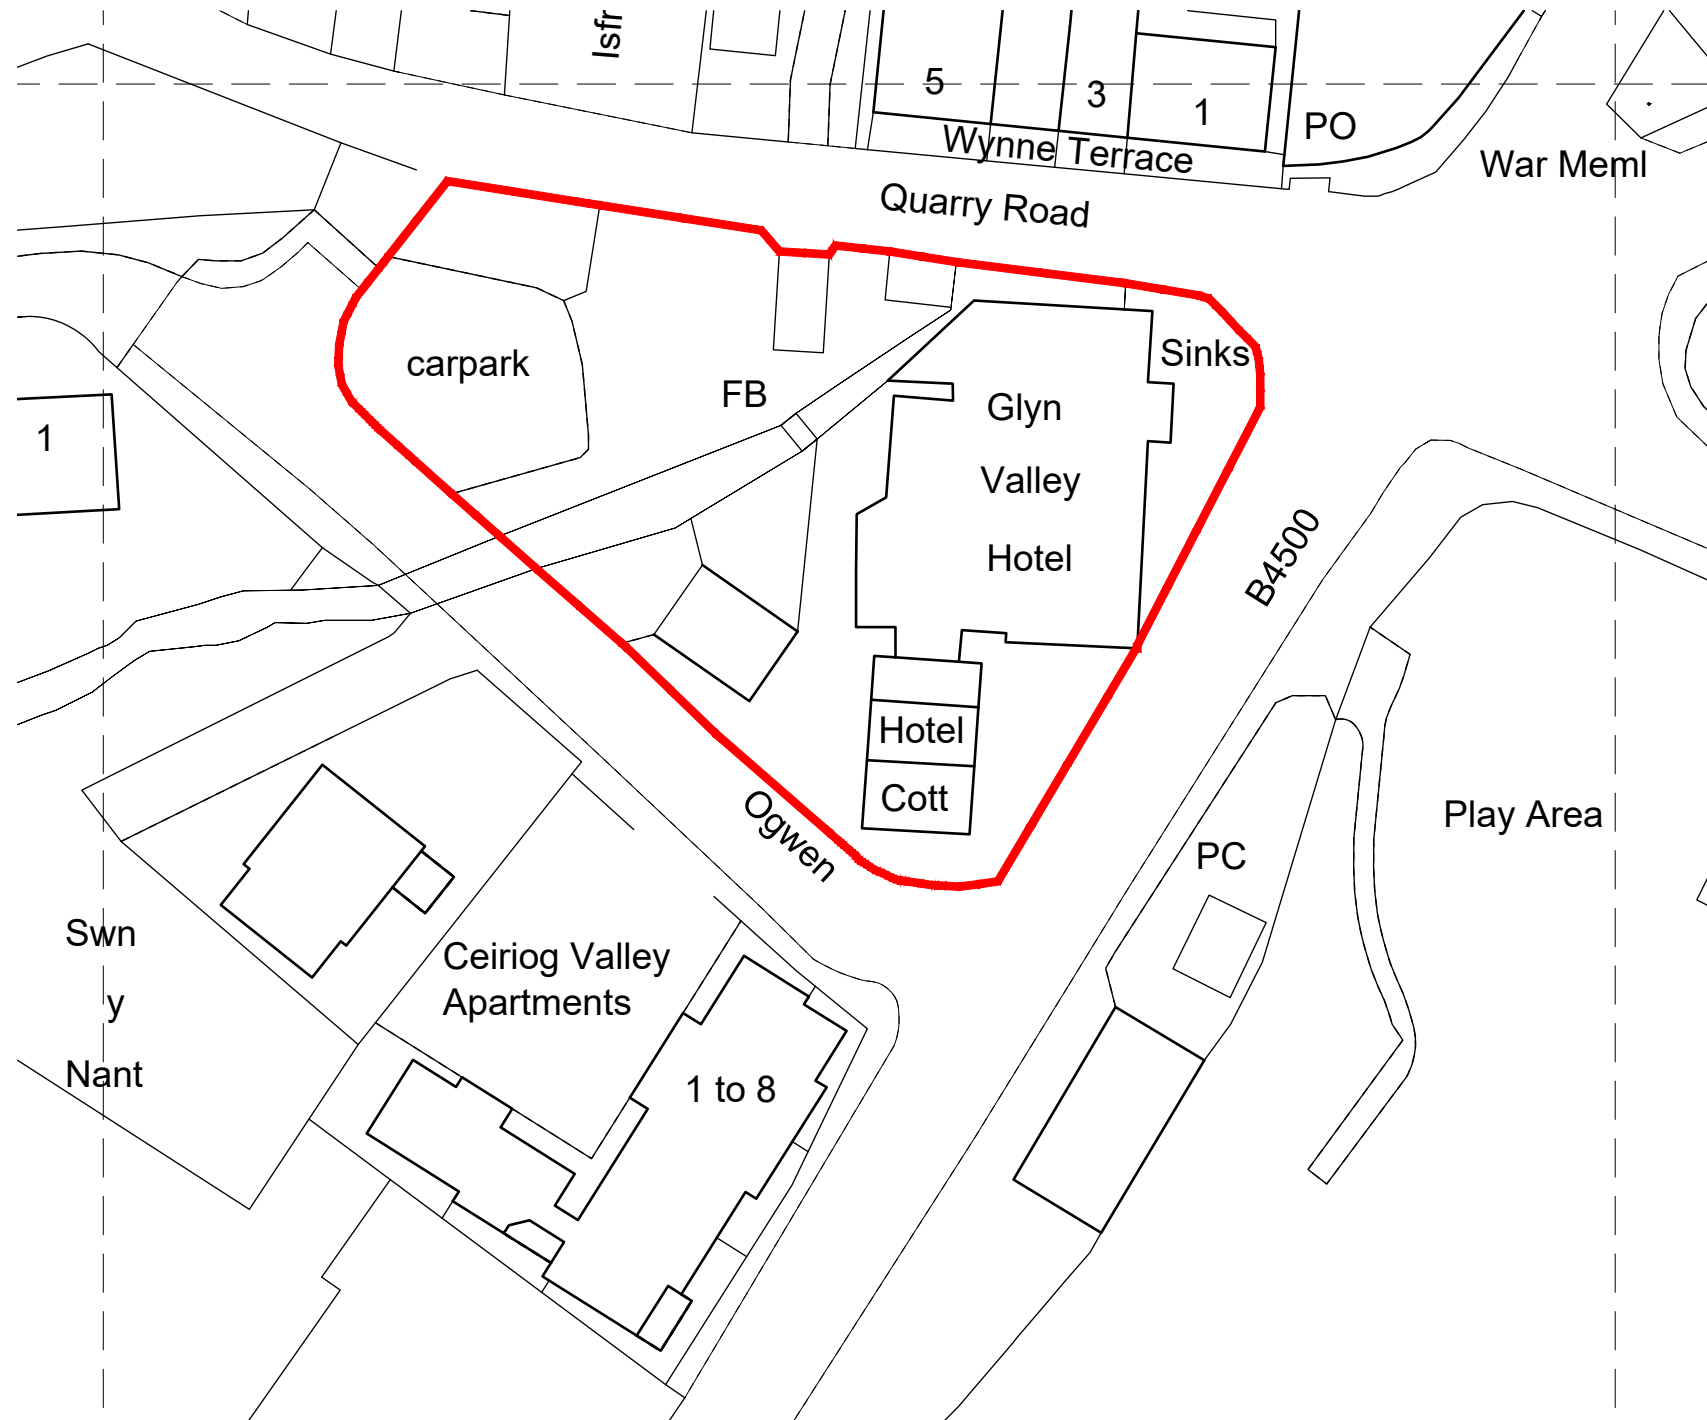
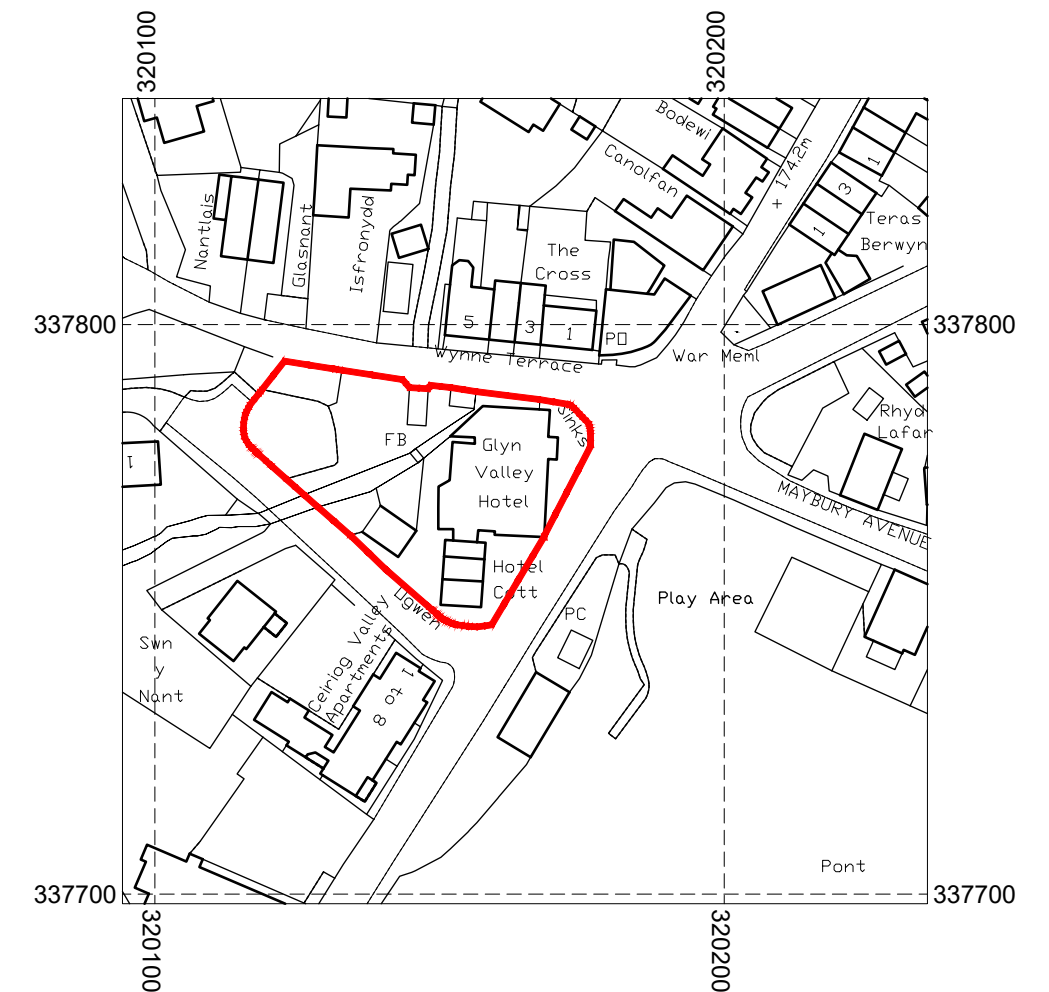


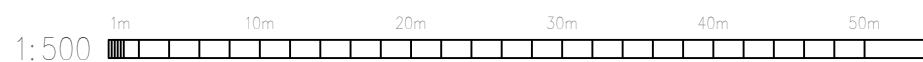

Block plan 1:500

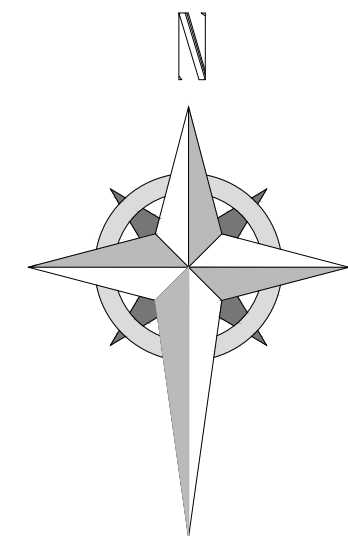

Site location plan 1:1250

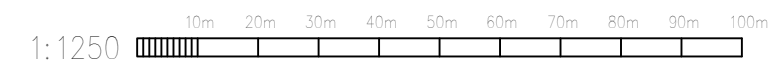

HDS ARCHITECTURAL SERVICES
HDS Architectural Services, The Foundry,
15 Yorke Street, Wrexham
LL13 8LW
Tel (01978) 345250
www.hdsarchitectural.co.uk

Project; The Glyn Valley Hotel, Llanarmon Road, Glyn Ceiriog, Llangollen, LL207EU	
Title; Site location plan	Scale (A3); 1:500/1250
Dwg No; GV/PD/06	Date; 19.12.22
Revision;	