



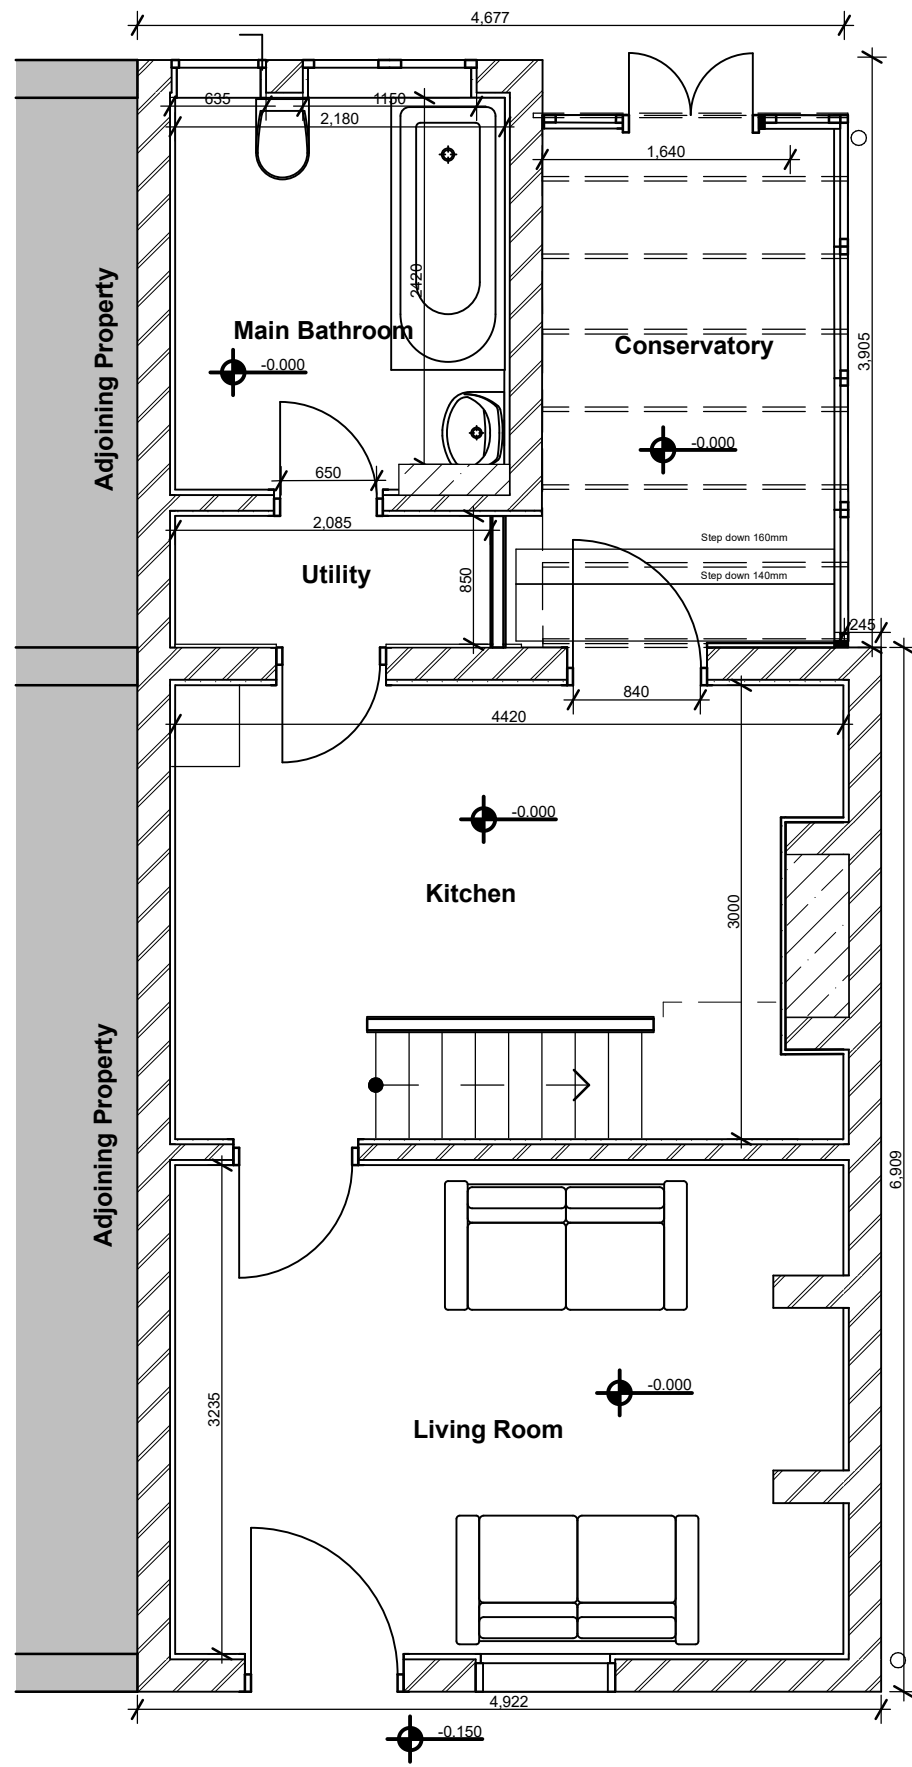

01
-

GF-Ground Floor
1:50

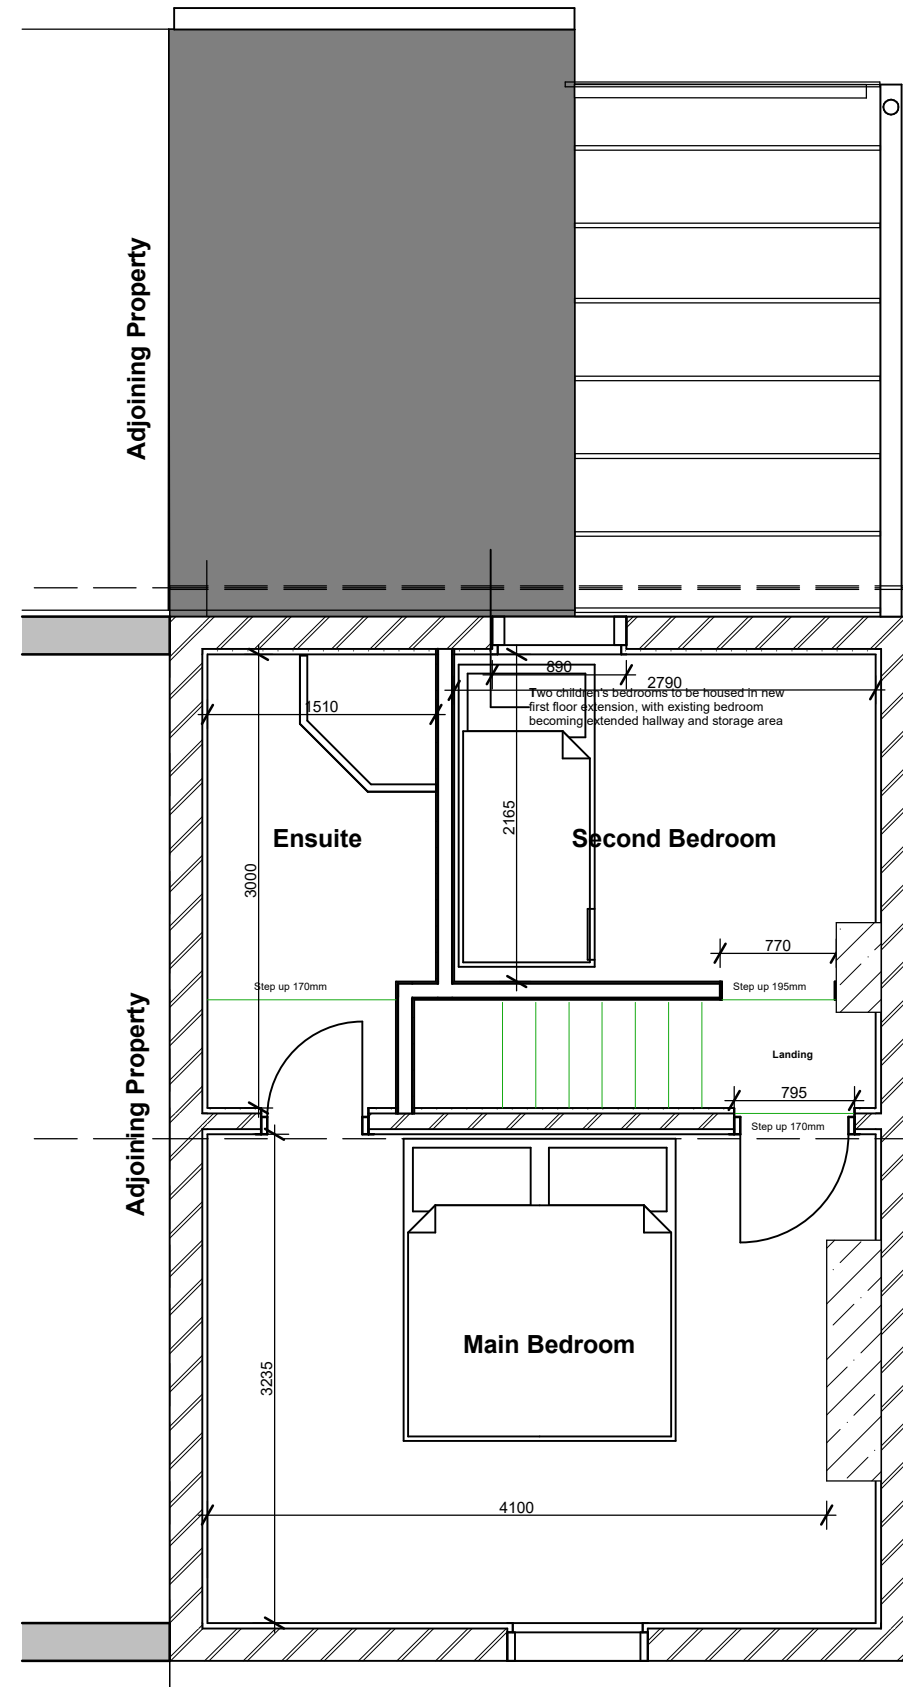

02
-

First Floor
1:50

Client	
Emma and Steve Jones	
Project Address	
9 Tower Hill	
Acrefair LL14 3ST	
Project Number	Drawing Scale
23_01	1:50 @ A3
Drawing Title	
Floorplans - As Existing	
Drawing Number	
23_01-Z-P-00/01-SK1	