


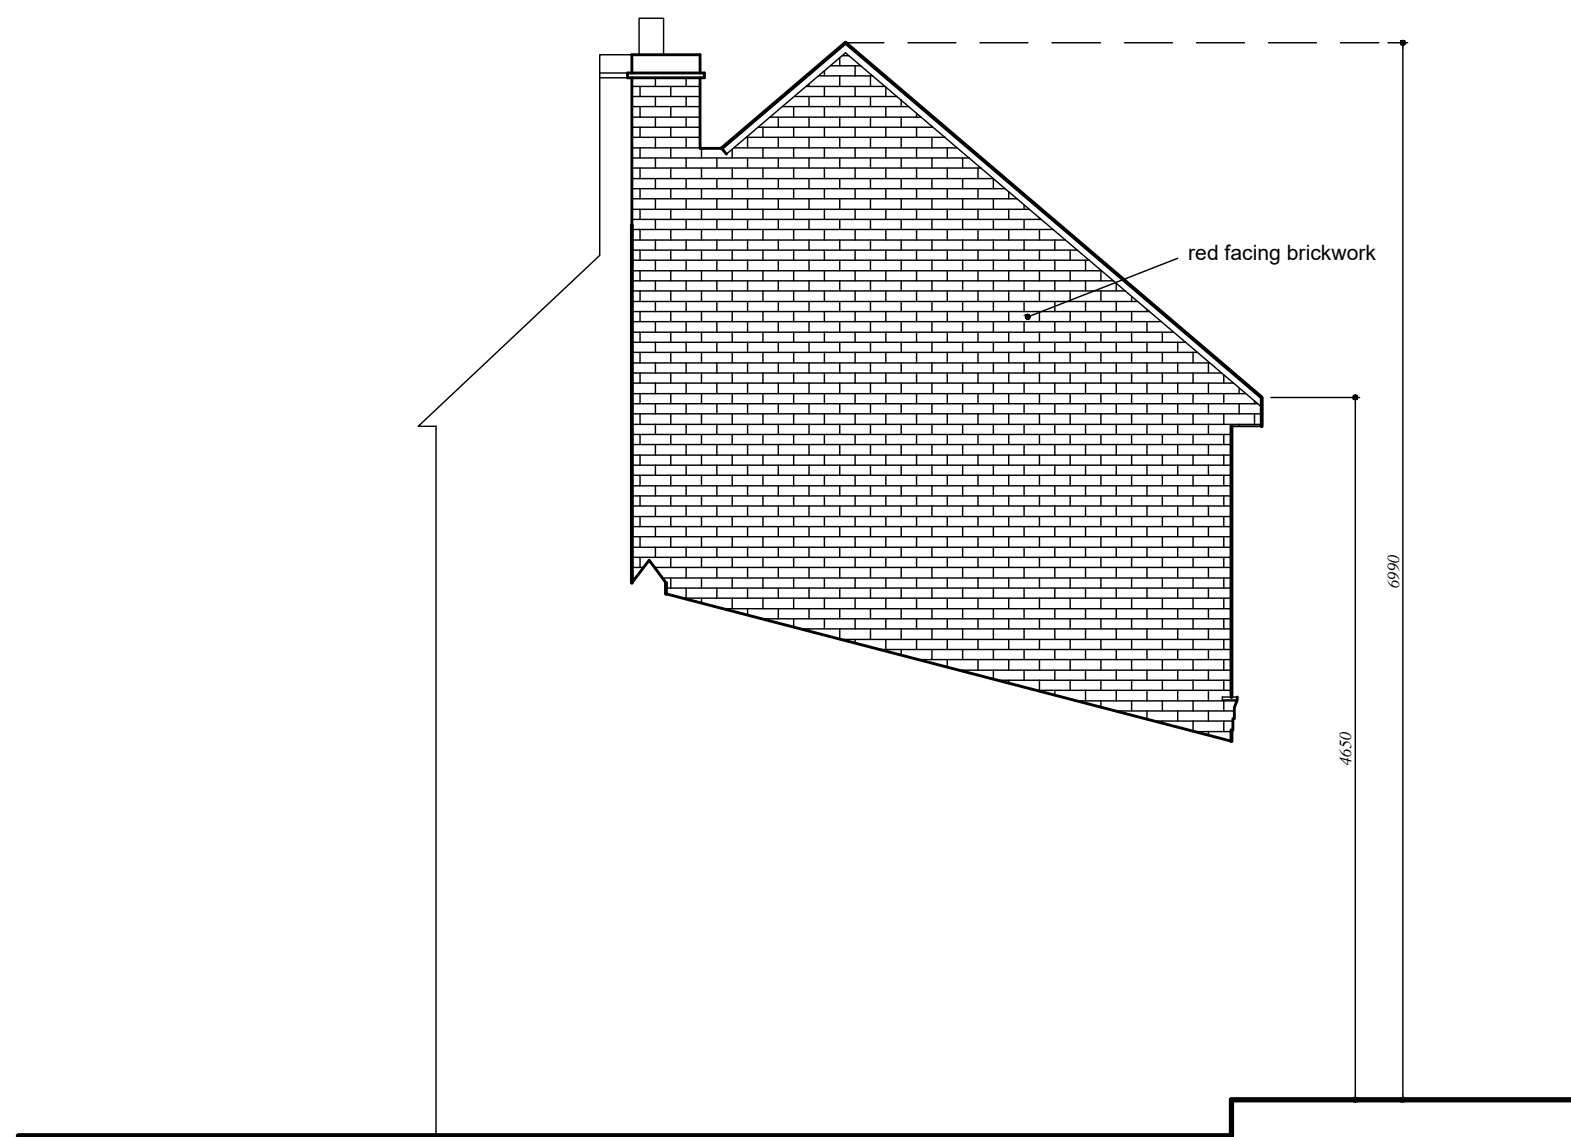
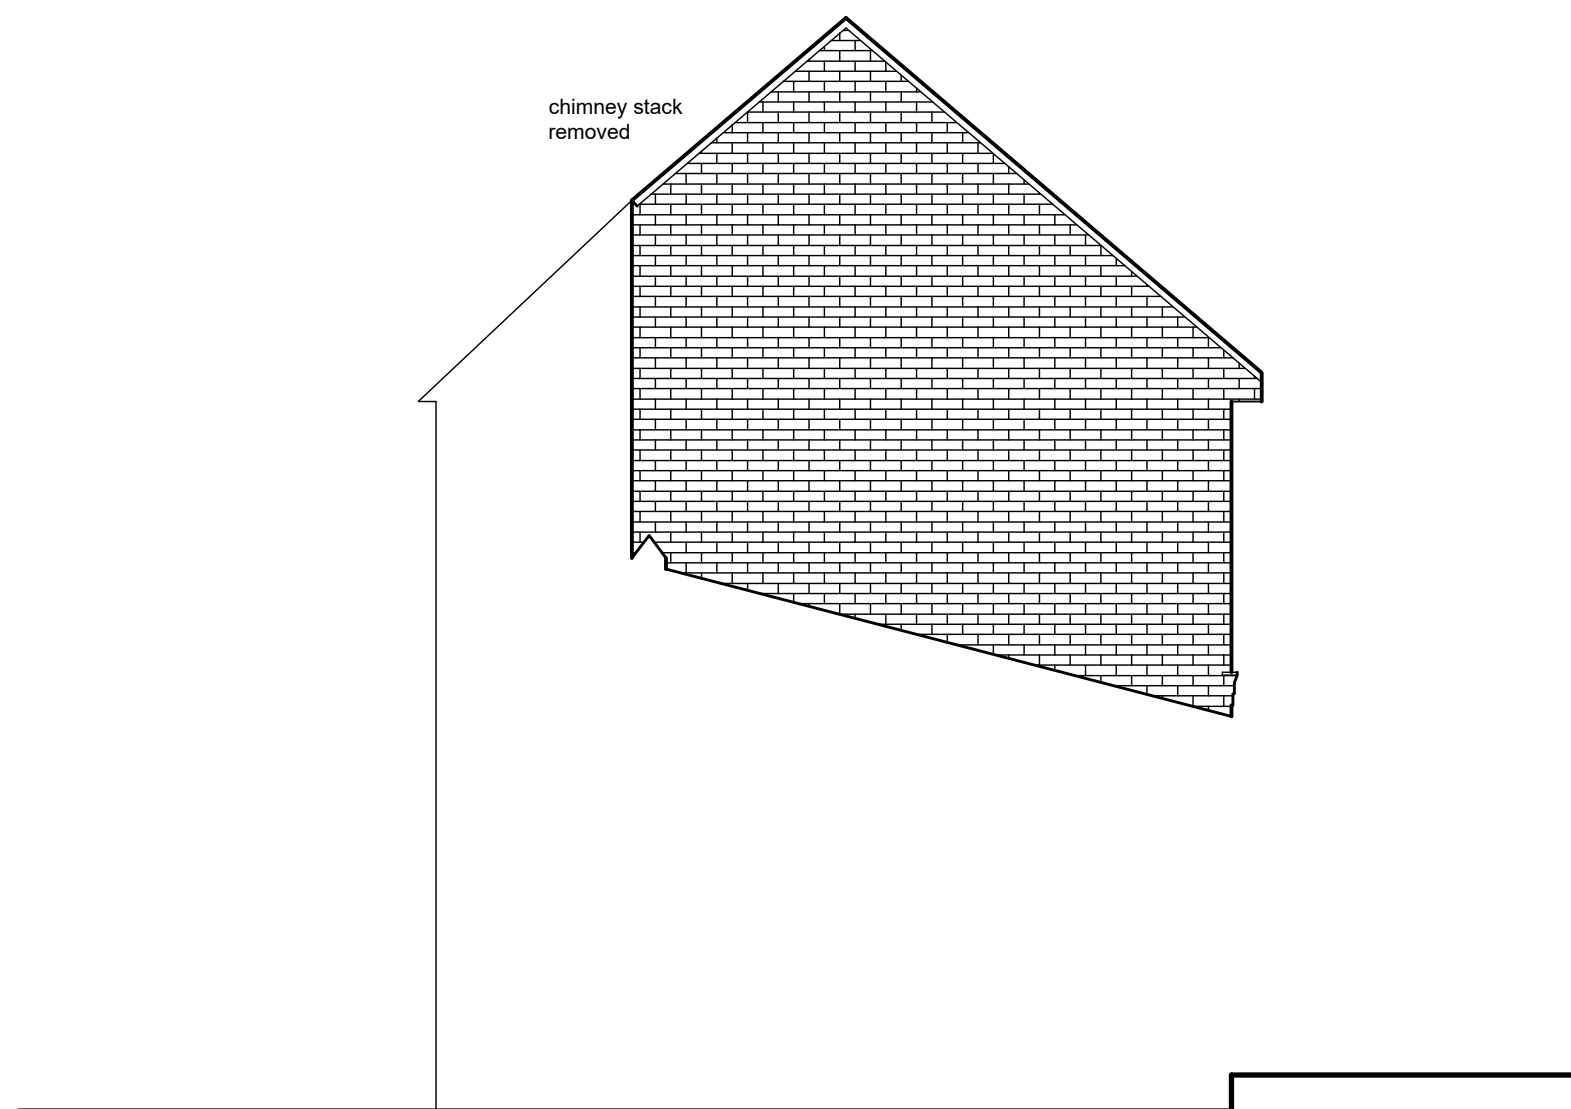


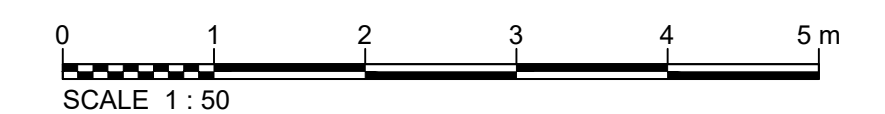

EXISTING REAR (NORTH WEST FACING)
ELEVATION 1:50

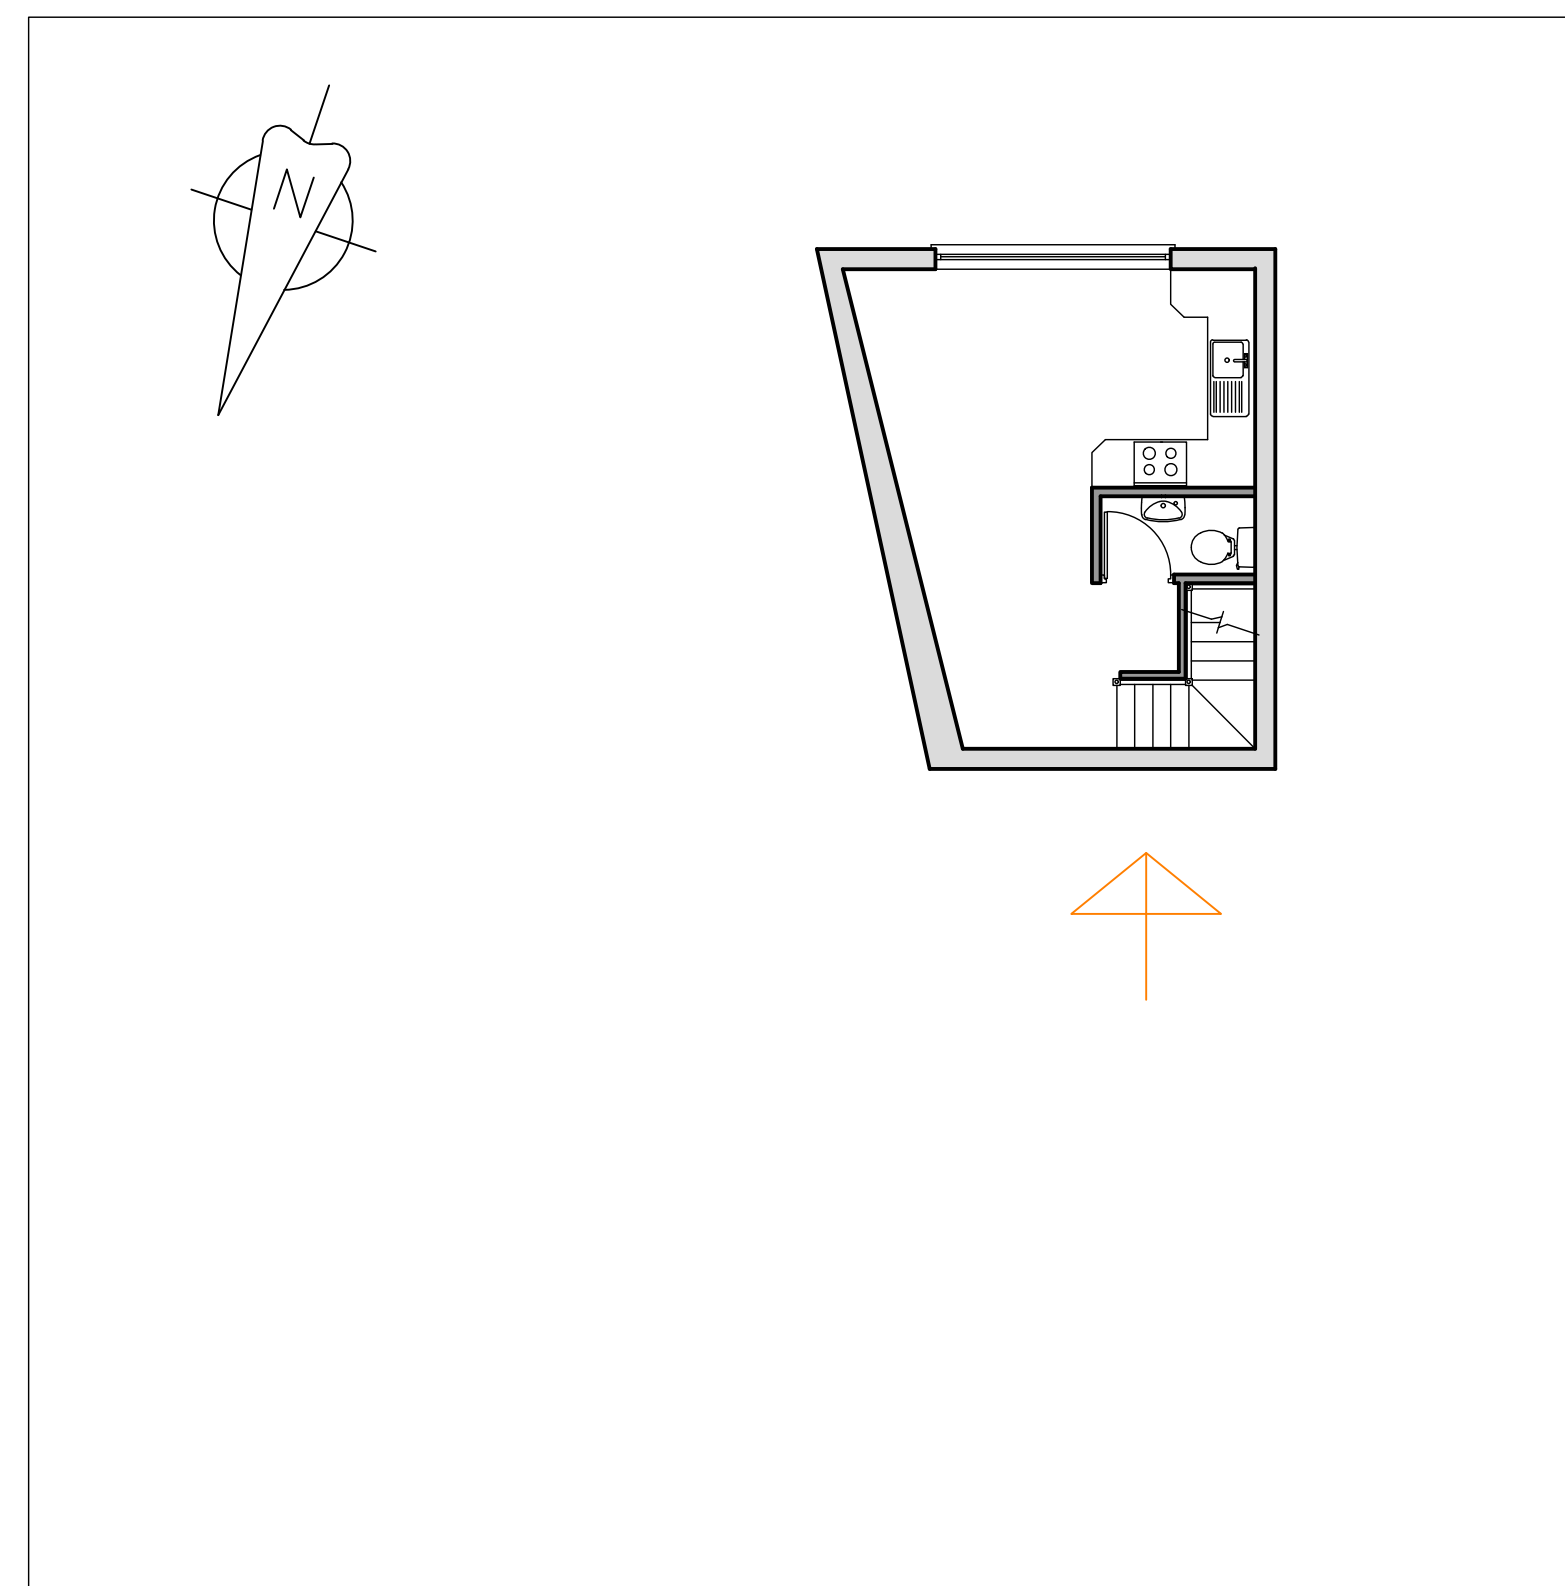

PROPOSED REAR (NORTH WEST FACING)
ELEVATION 1:50

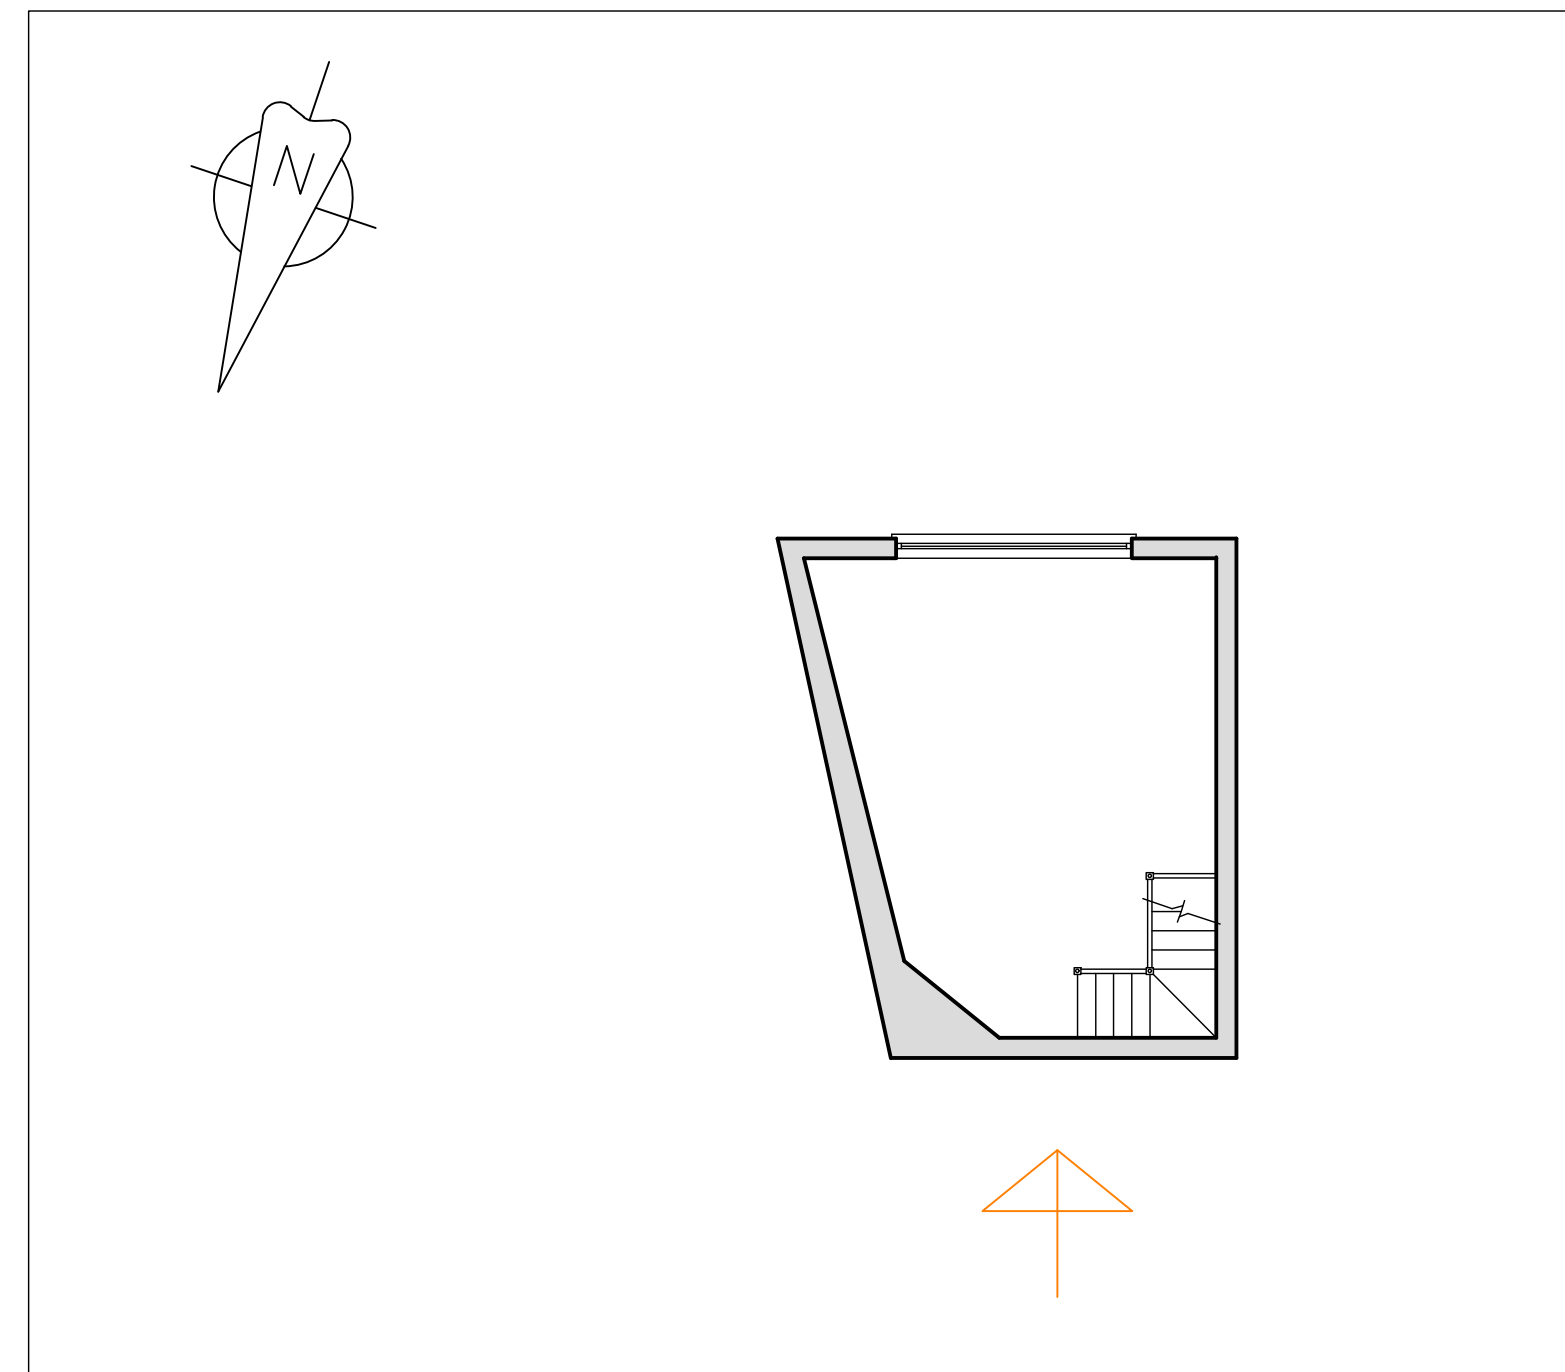

1. GENERAL NOTE
These drawings are have been produced for the purpose of obtaining Planning Permission and/or Building Regulations approval; Not for construction.



Project
**Rossett Pharmacy, Wrexham
LL12 0HN.**

Drawing
**Single Storey Extension
Existing & Proposed Elevations (3)**

Scale	1:50	Drawing Number	
Drawn	F.B		
Date	05/2023		
Status	Planning		

CFI2305_PL07