
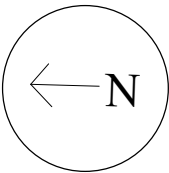


Structure&Design Service LTD
The Barn
Fron Isaf
Chirk
Wrexham
LL14 5AH

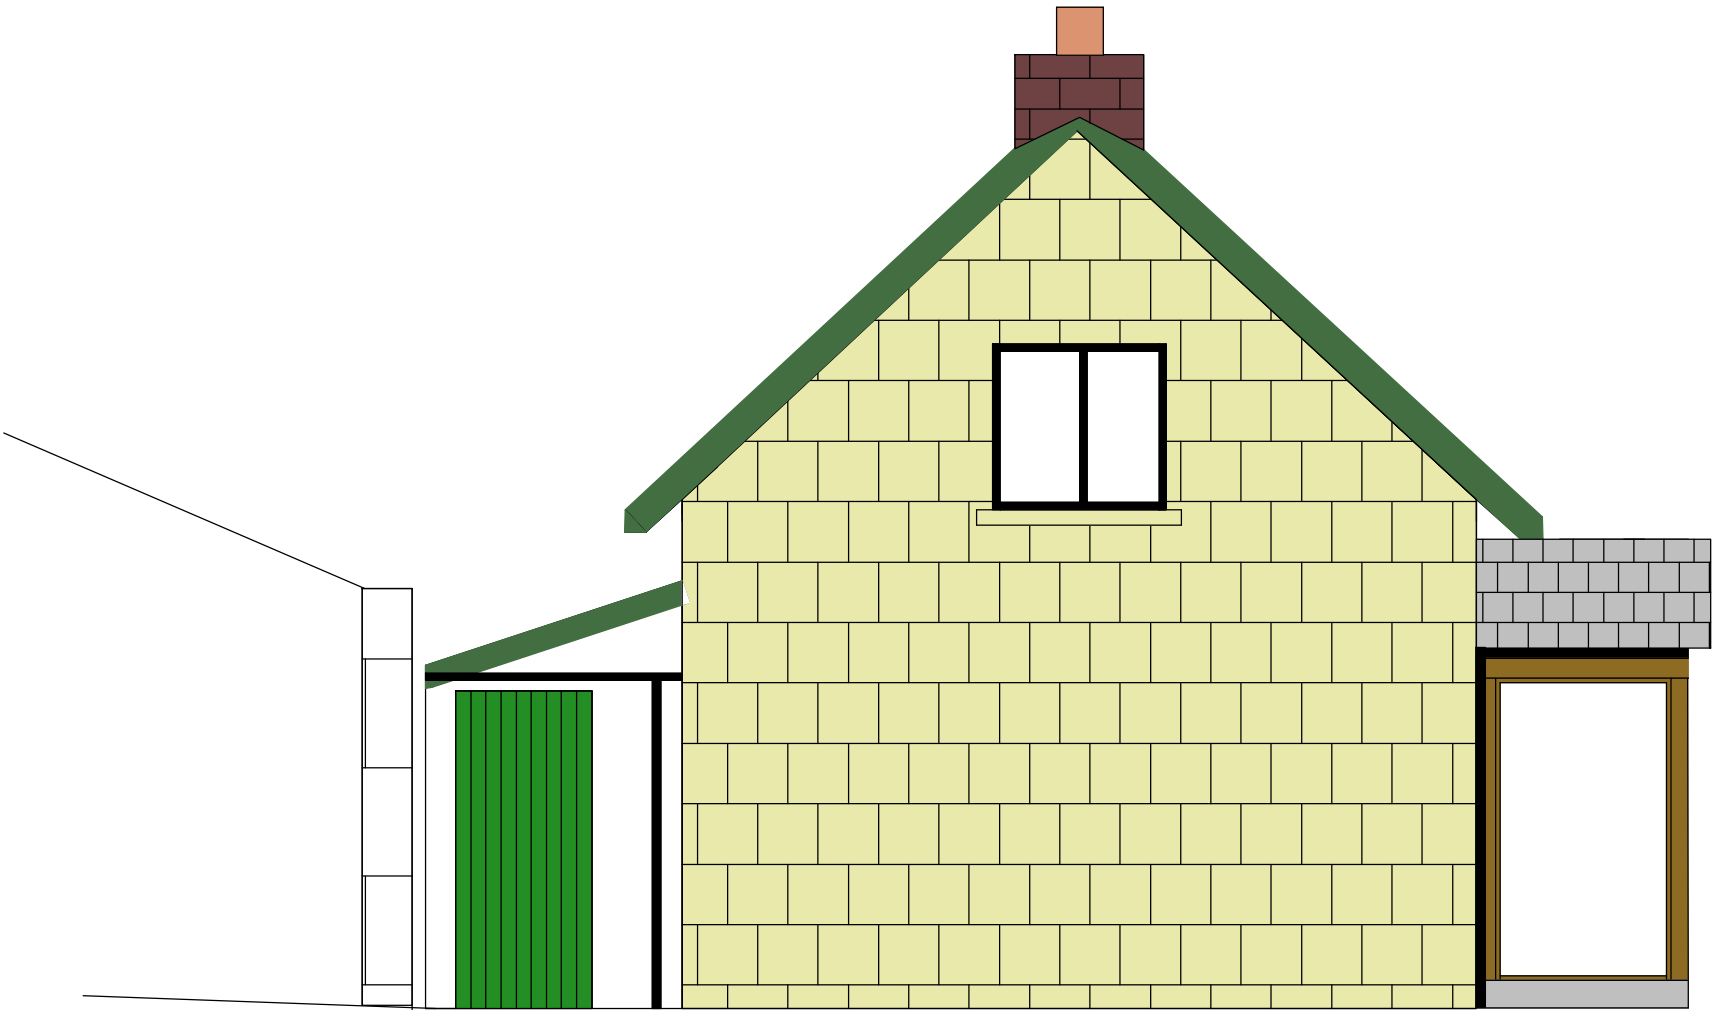

Existing Elevation
West Elevation
1:50 @A3
19/10/2022
Ref: 205