



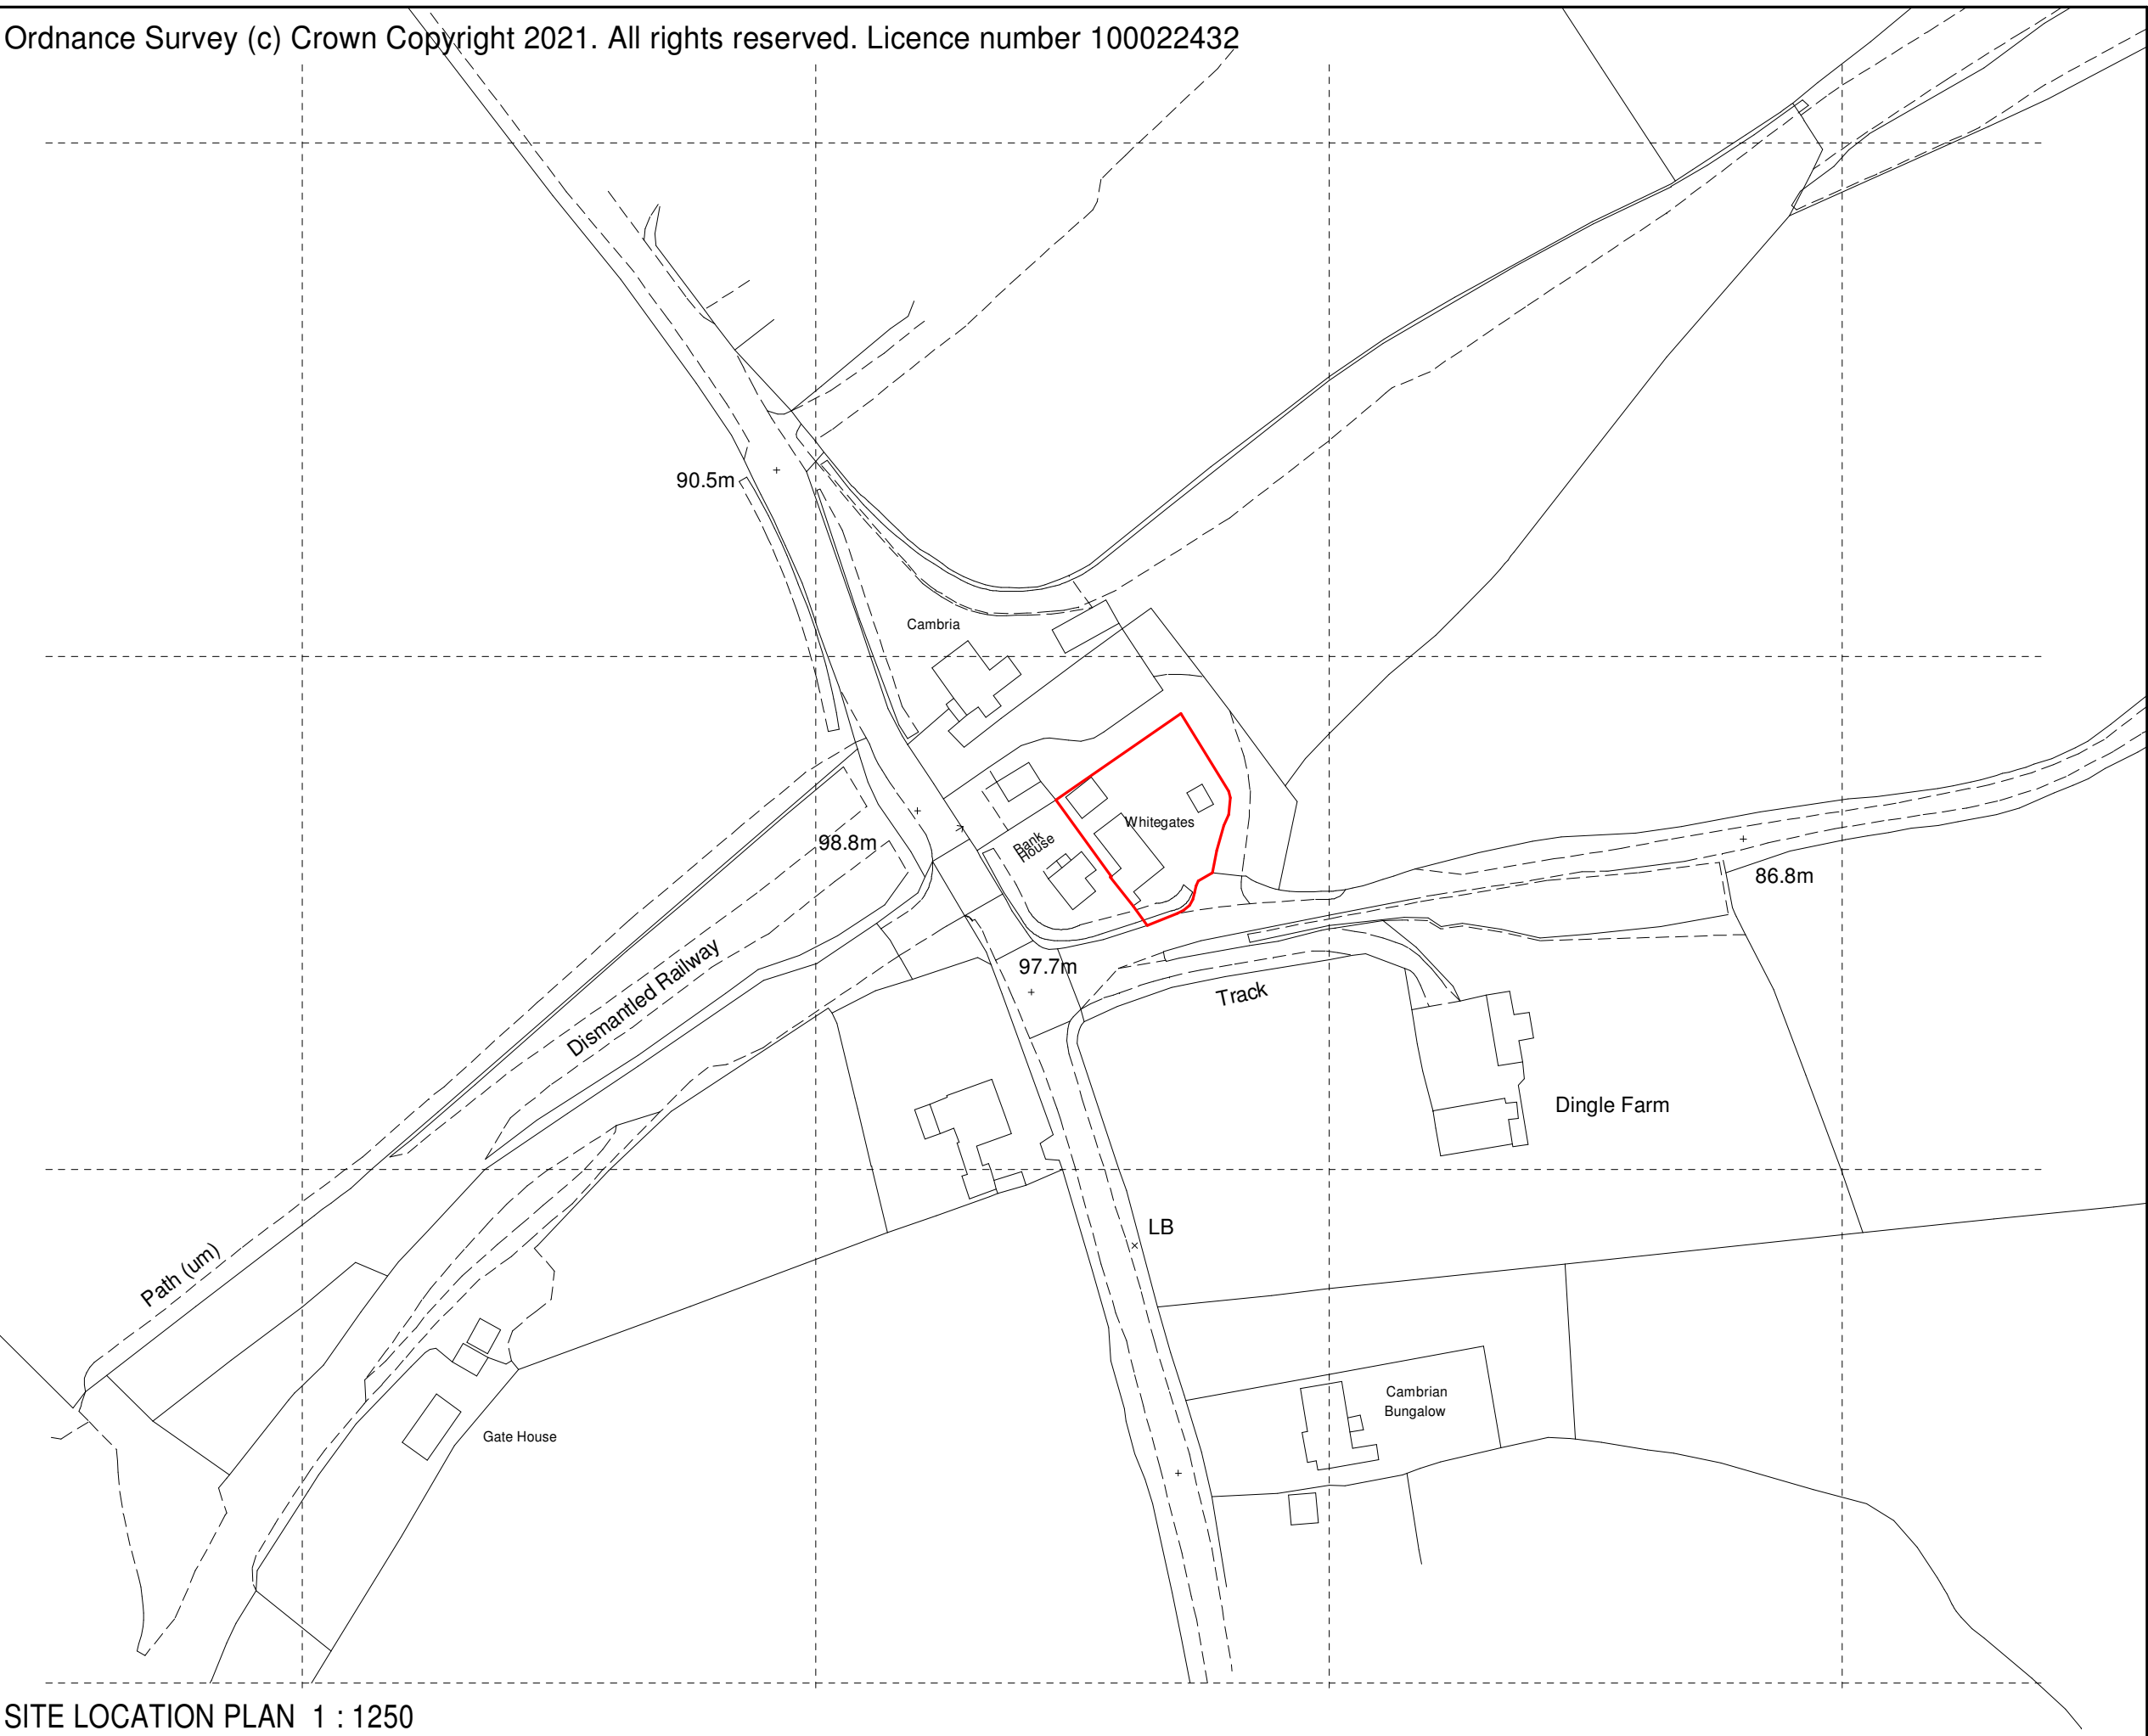

SITE LOCATION PLAN 1 : 1250

NOTES:
All drawings and specifications contained in this document are the copyright of ARH Architectural Design
All dimensions must be checked on site and not scaled from the drawings
All discrepancies must be notified to the Agent immediately.

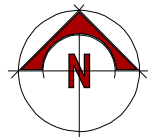

-	-	-
Rev	Date	Revisions
Drawn by :		Date :
A.R. HEWITT		AUGUST 2021

ARH Architectural Design

206 Liverpool Road,
Whitchurch,
Shropshire,
SY13 1UT

Tel: 07891 147512
e-mail
arharchitecturaldesign@gmail.com

ARH Architectural Design is the trading name of Saxty Hewitt & Associates Ltd.
Company Registered in England and Wales No: 12336458

© copyright This drawing must not be reproduced without first obtaining written permission

Client :
Mr and Mrs I. Boam

Job Title :
PROPOSED EXTENSION AND ALTERATIONS AT
WHITEGATES COTTAGE
FENNS BANK
WHITCHURCH
SY13 3NZ

Drawing Title :
SITE LOCATION PLAN

Dwg No : SHA111/00	Scale : As Shown @ A3	Rev : -
------------------------------	---------------------------------	-------------------