


ANDREW DESIGN SERVICE
4A STATION AVENUE, CHIRK, WREXHAM, LL14 5LS
Phone:01691 777025

Proposed Garage at
Ger-y-Gorsaf
Newbridge Road
Newbridge
Wrexham
LL14 3BJ

PL03 PROPOSED FIRST FLOOR
Scale 1:100 @ A3
Date: 20/03/2023

Bourne House

Newbridge Road

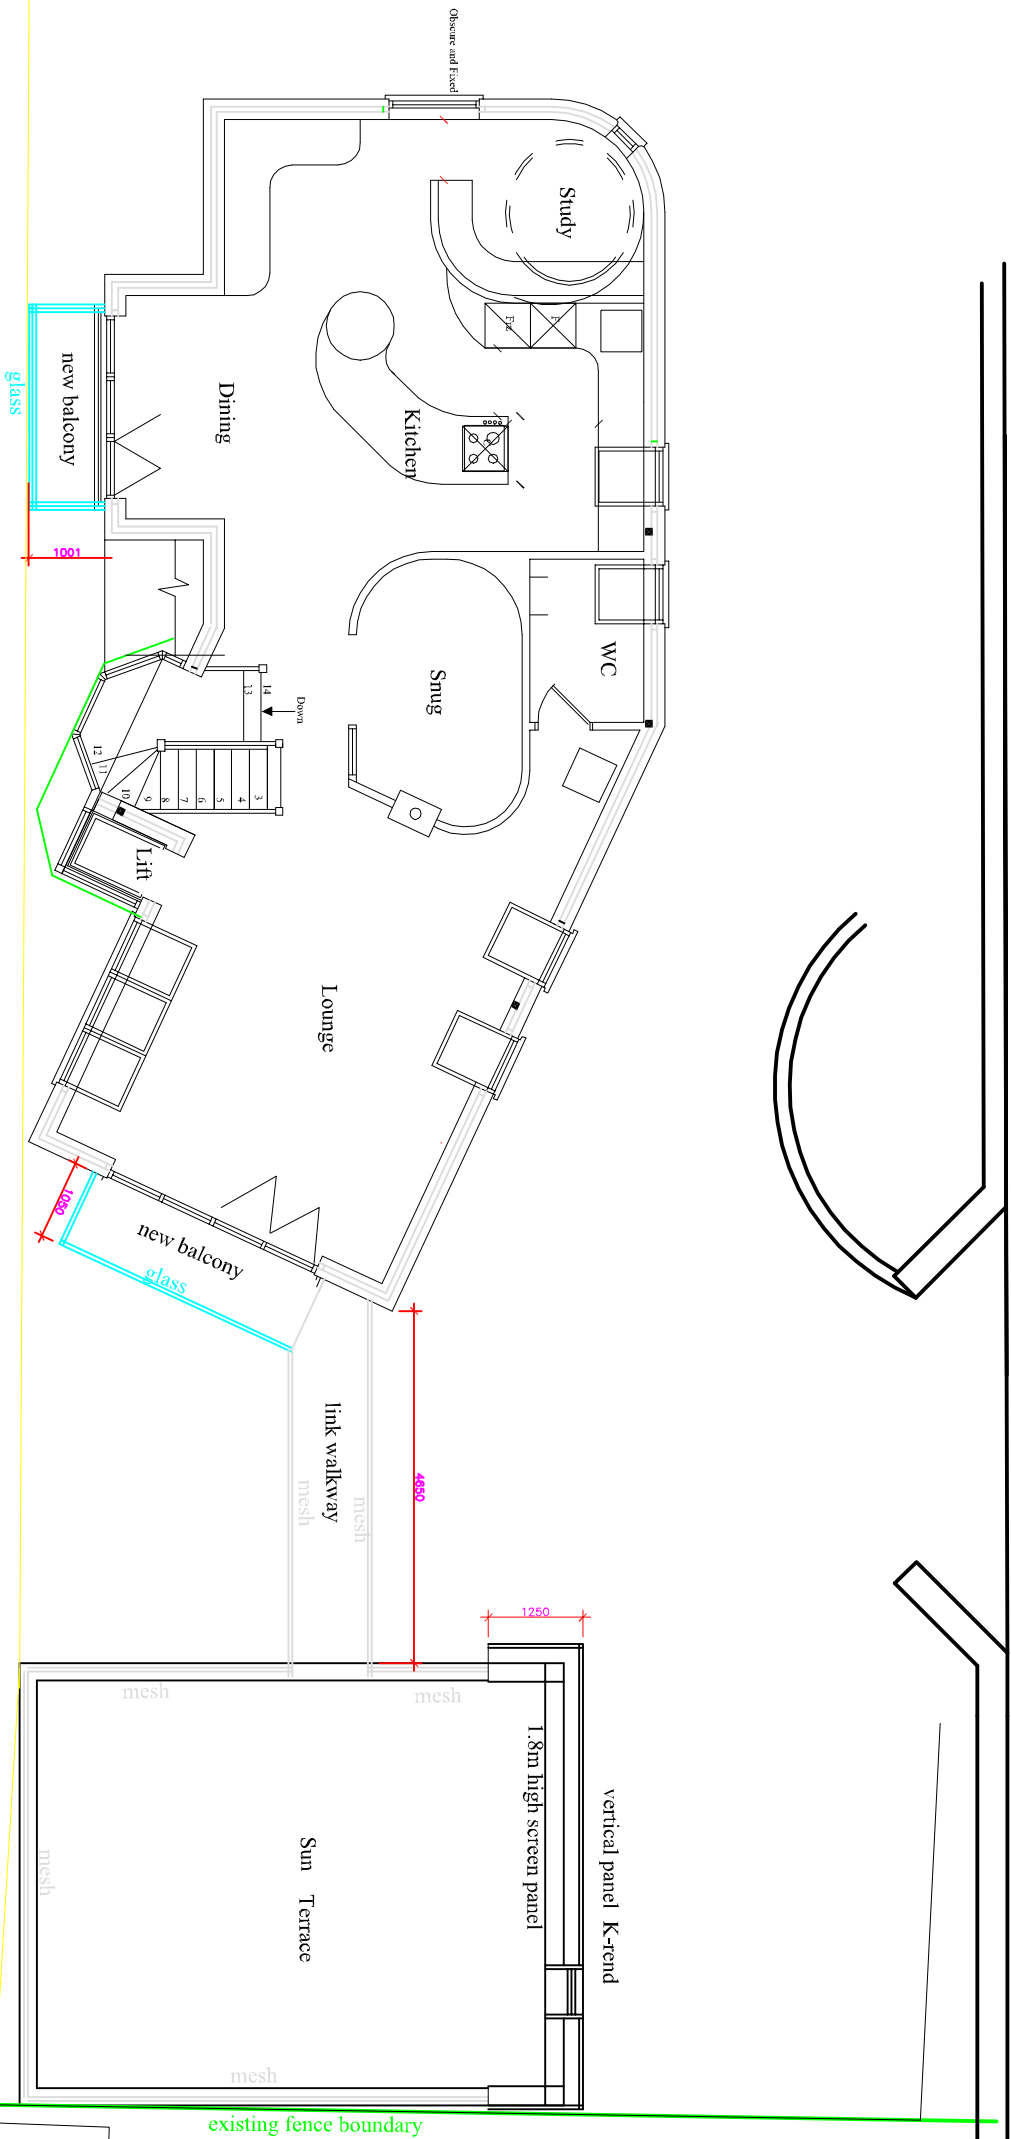

FIRST FLOOR
PLAN

Railway

wooded
side land