


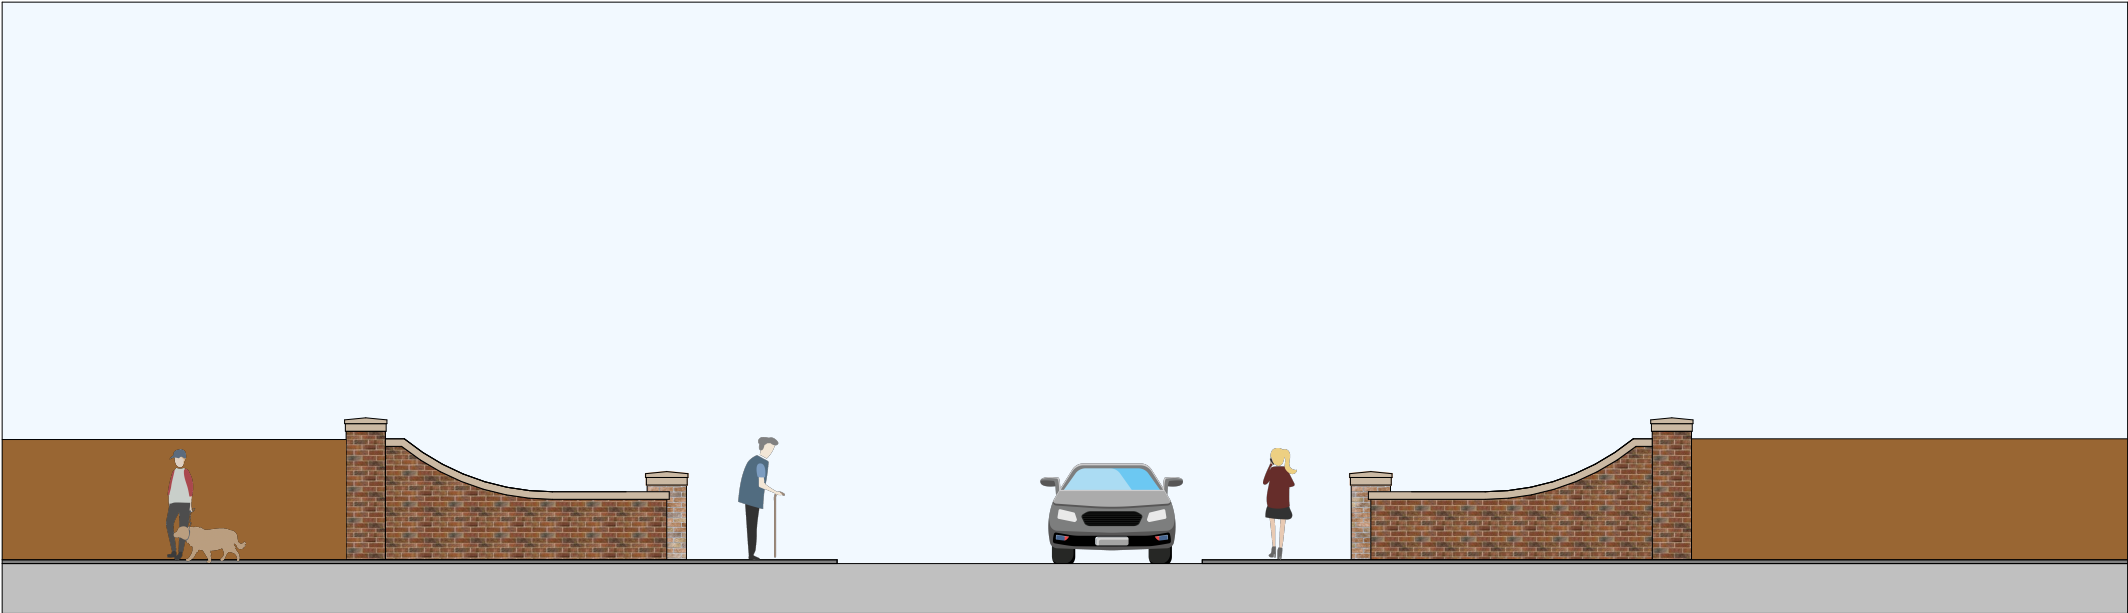

CAREFULLY REMOVE EXISTING WALL

ALLOW FOR OPENING WIDTH TO INCORPORATE VISIBILITY SPLAY IN
ACCORDANCE WITH WREXHAM HIGHWAYS DEPARTMENTS REQUIREMENTS.

RE-USE EXISTING BRICK WHERE POSSIBLE TO CREATE NEW ENTRANCE WALL.

NEW BRICK PIERS

FINAL DETAILS TBC.

ALL LAYOUTS
INDICATIVE AND
SUBJECT TO RESERVED
MATTERS / FULL
APPLICATION.

rev	comments	initials	date
mdg			
architects	interior designers	strategy planners	quantity surveyors
Mersey Design Group Ltd	Cleveland House	41 Shaw Street	Liverpool L6 1HL
telephone: 0151 207 9431	facsimile: 0151 207 9447	e: info@mdg.design	w: www.mdg.design
client			
project			
Tyn Y Coed Chester Road Rossett WREXHAM LL12 0DE			
content			
INDICATIVE ENTRANCE TO SITE			
scale	sheet	date	drawn by
1:100	A3		
project number	drawing number		rev
248-07	PL(00)05		
purpose of issue			