



Jonathan Edwards
Bryn Adda
Pen y Bryn
Wrexham
LL14 1UA

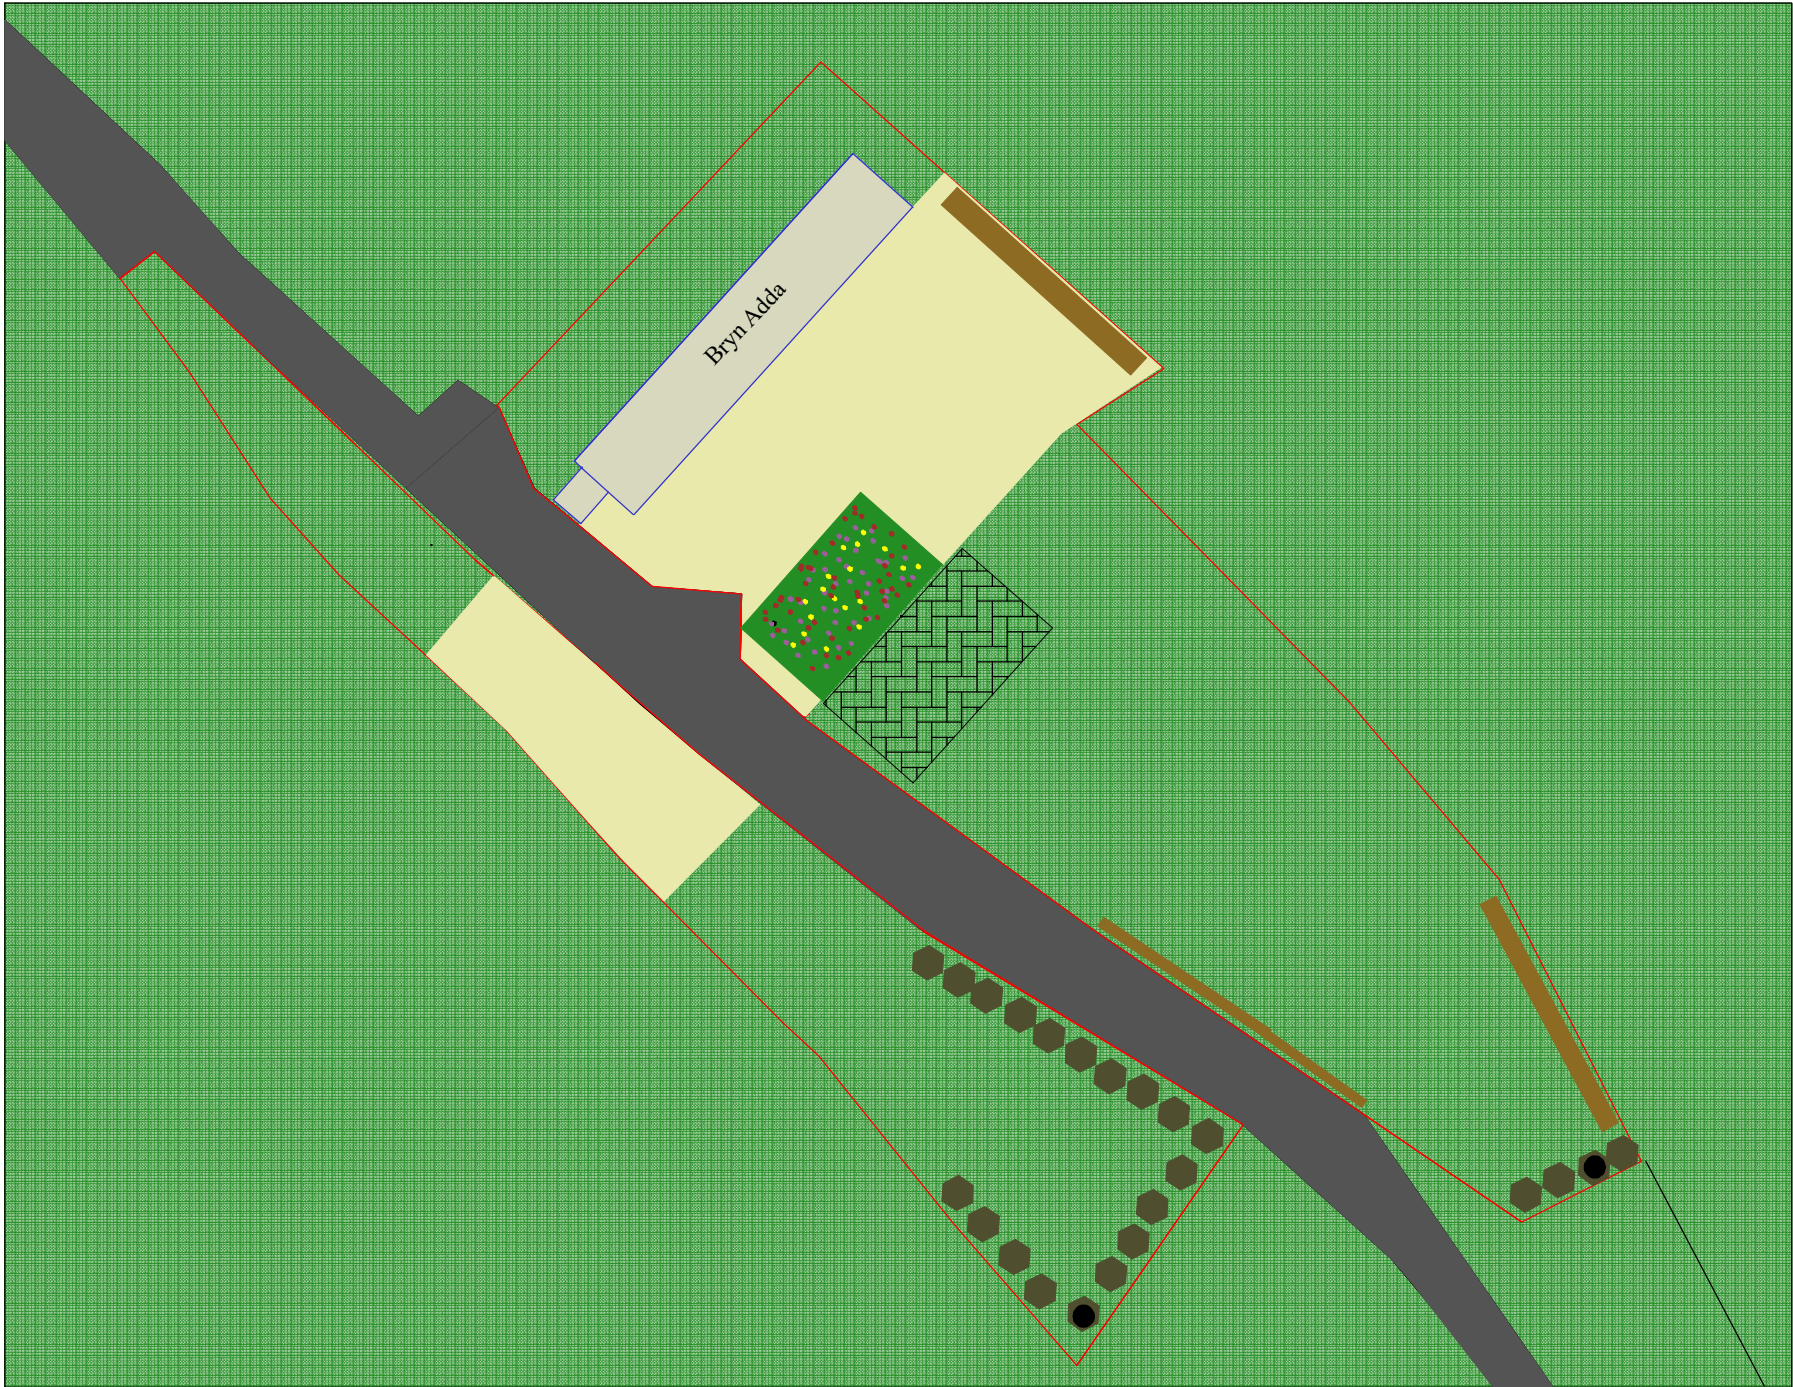

Key

- Native hedgerow (to be planted)
85% Black thorn / 10% field maple
5% goosebury
- Hard landscaping (tarmac)
- Compacted stone
- Grass
- Existing trees
- Outdoor tiles/slabs

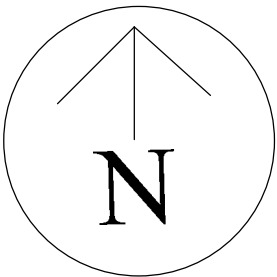

Landscaping plan
1:500 @A3
11/03/2023
Ref: 170