


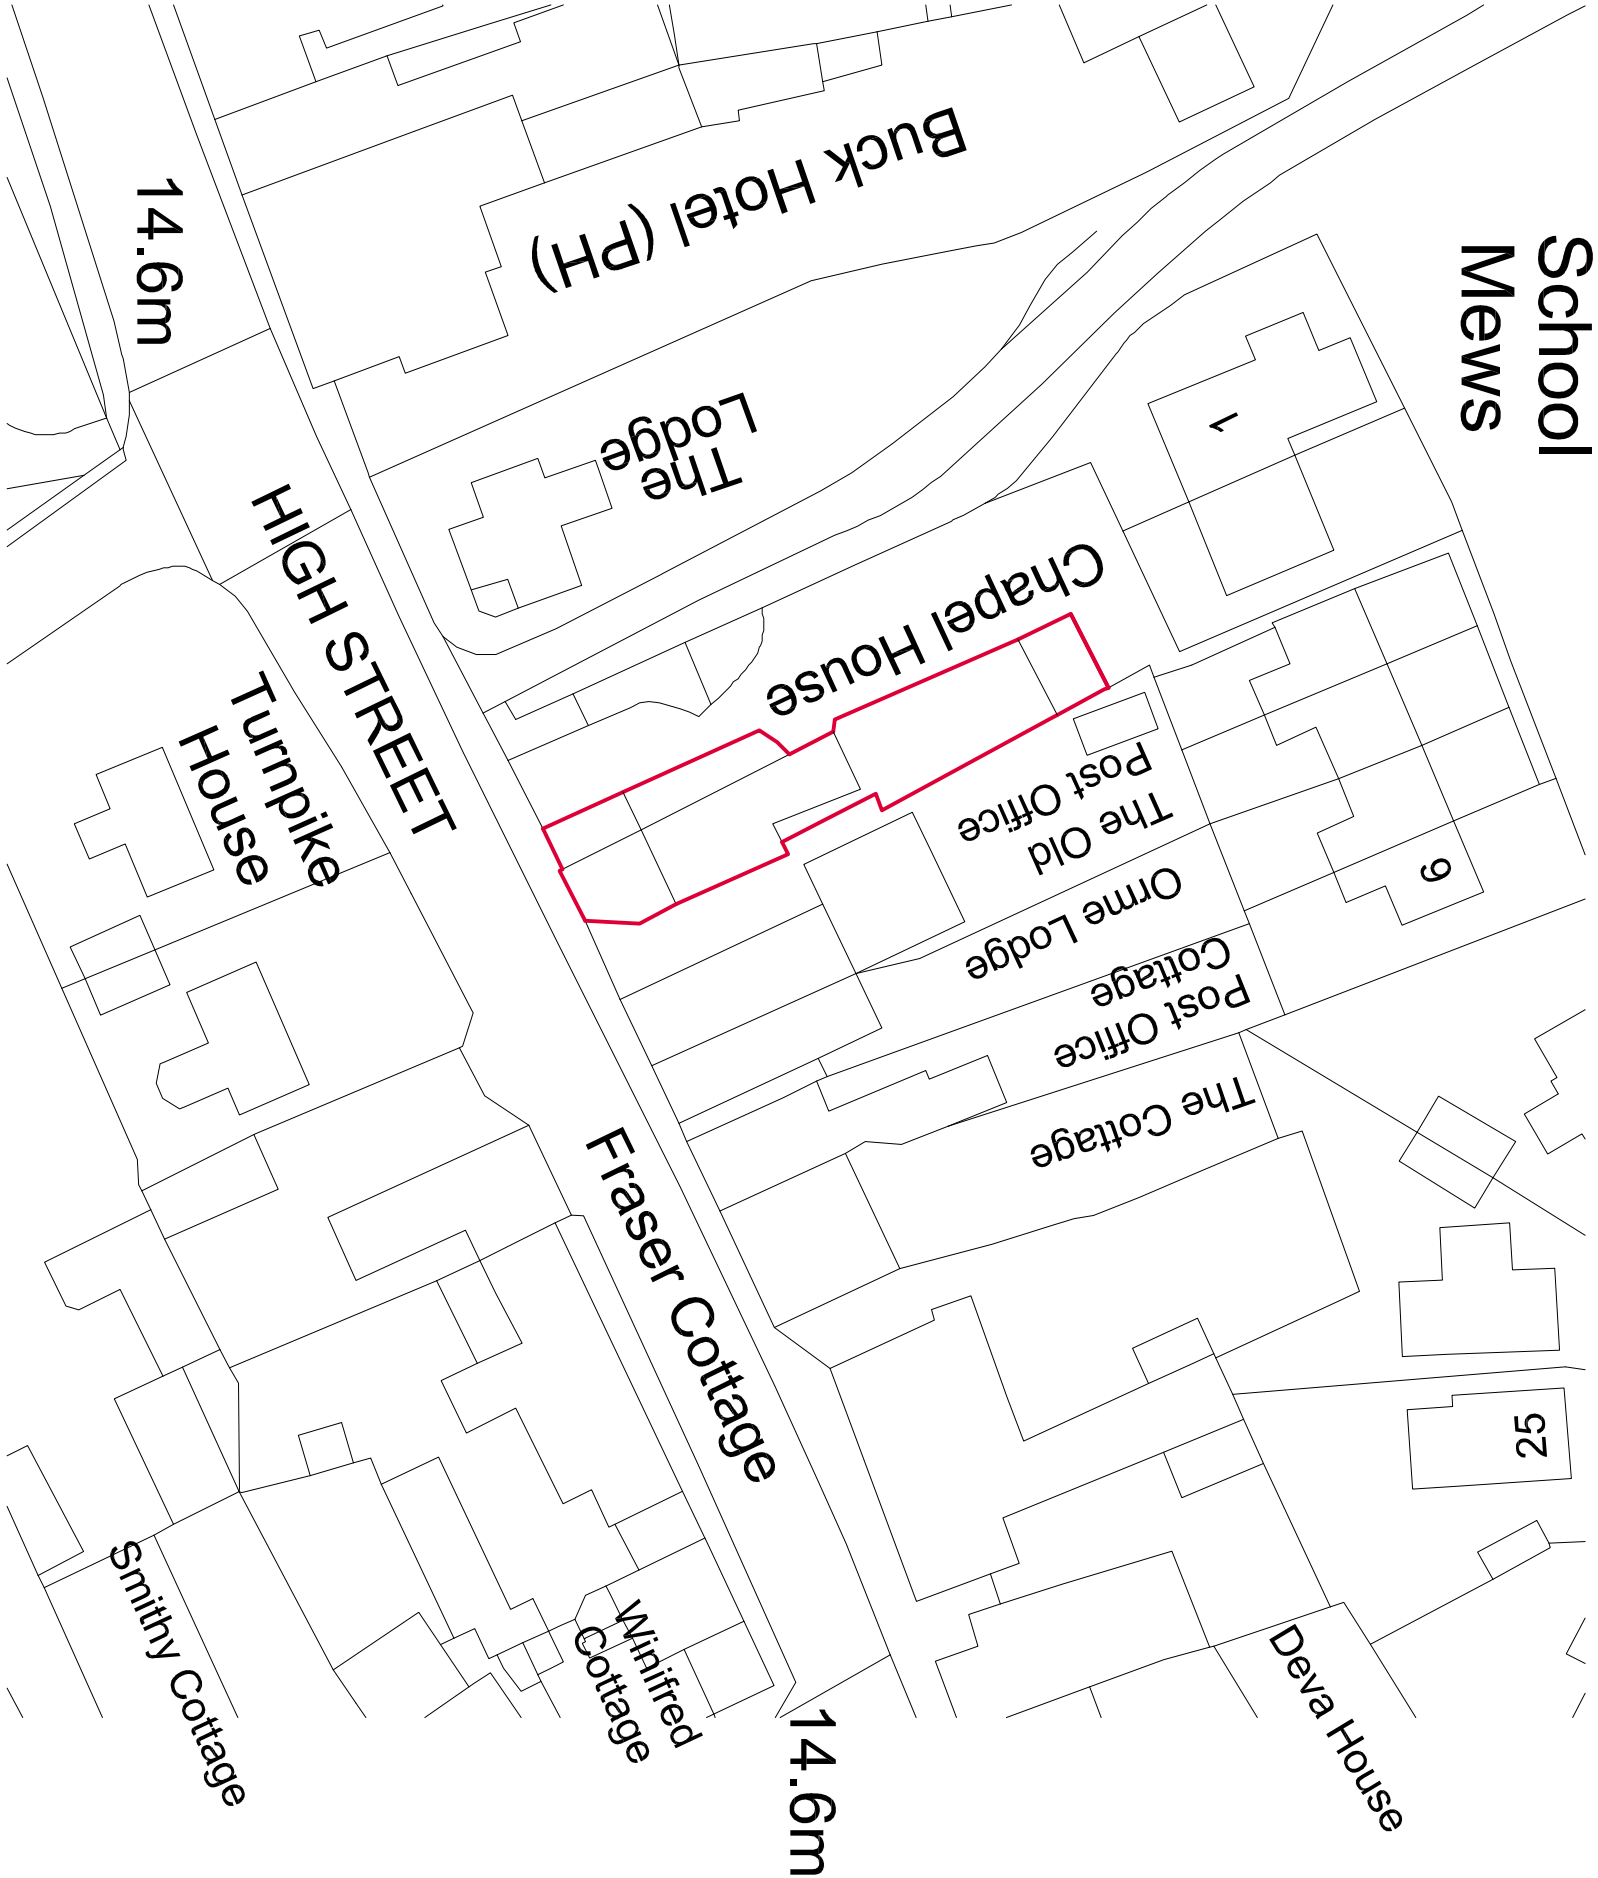

Ordnance Survey, (c) Crown Copyright 2022. All rights reserved. Licence number 100022432

EDGE
ARCHITECTS

RIBA 
Chartered Practice
EDGE Architects NW Ltd.
Studio 55/20
North Wales Business Park, Abergele
Conwy, LL22 8LJ

CLIENT:
DEE VALLEY MEDICAL

ADDRESS:
CHAPEL HOUSE HIGH STREET BANGOR-ON-DEE

PROJECT:
PROPOSED CONVERSION
block plan

DRAWING No: | **DATE:** NOV 2022
22.CON-057-B1 | **SCALE:** 1:500 @A3