




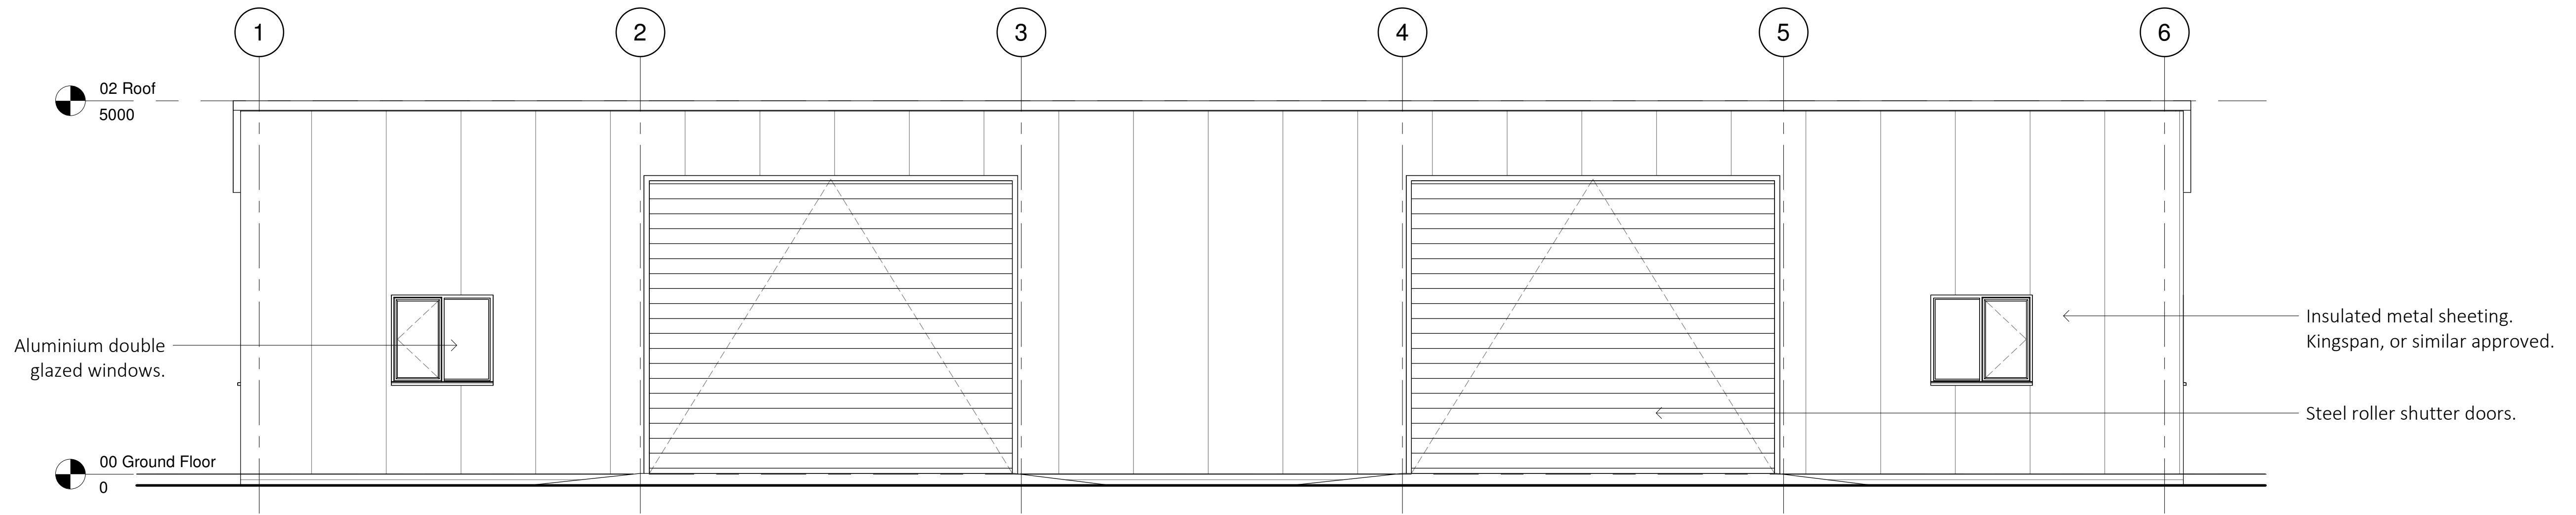


Proposed NW Elevation
1 : 50

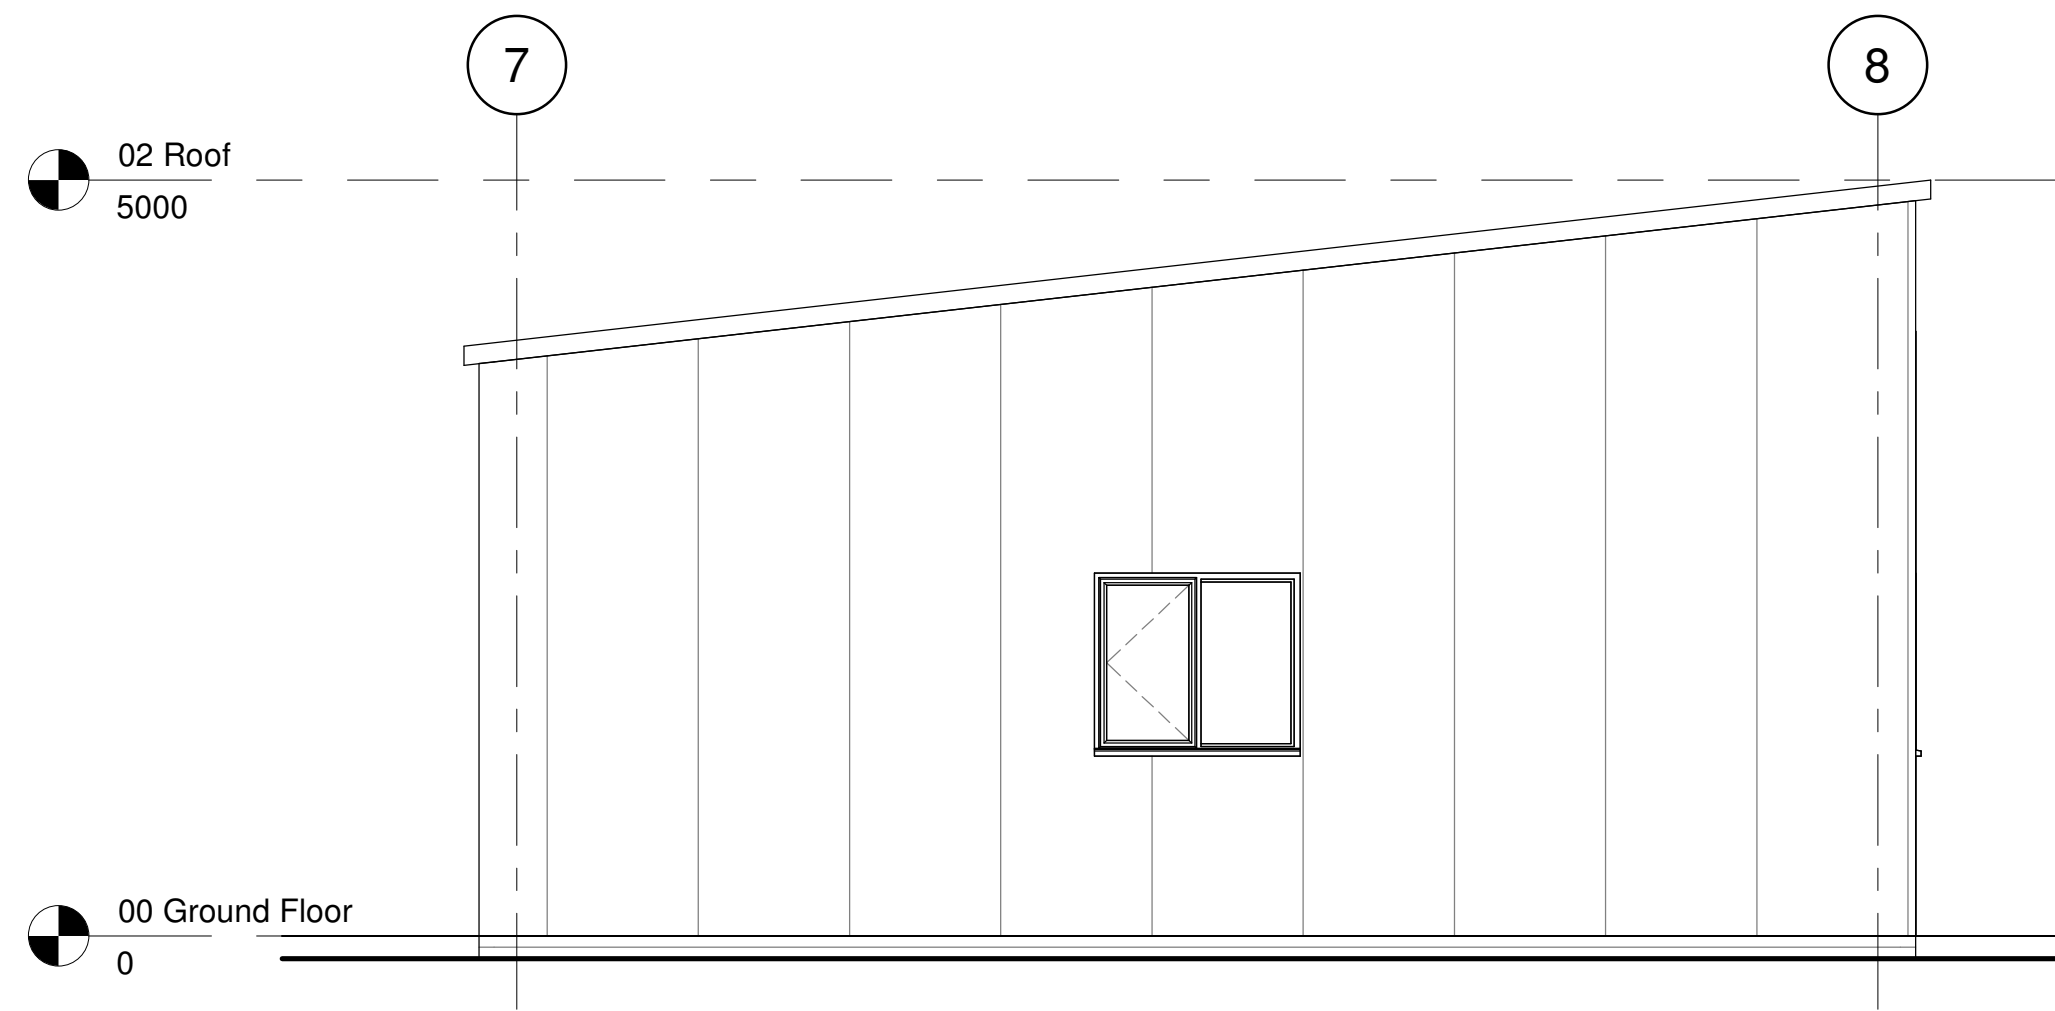

Proposed NE Elevation
1 : 50

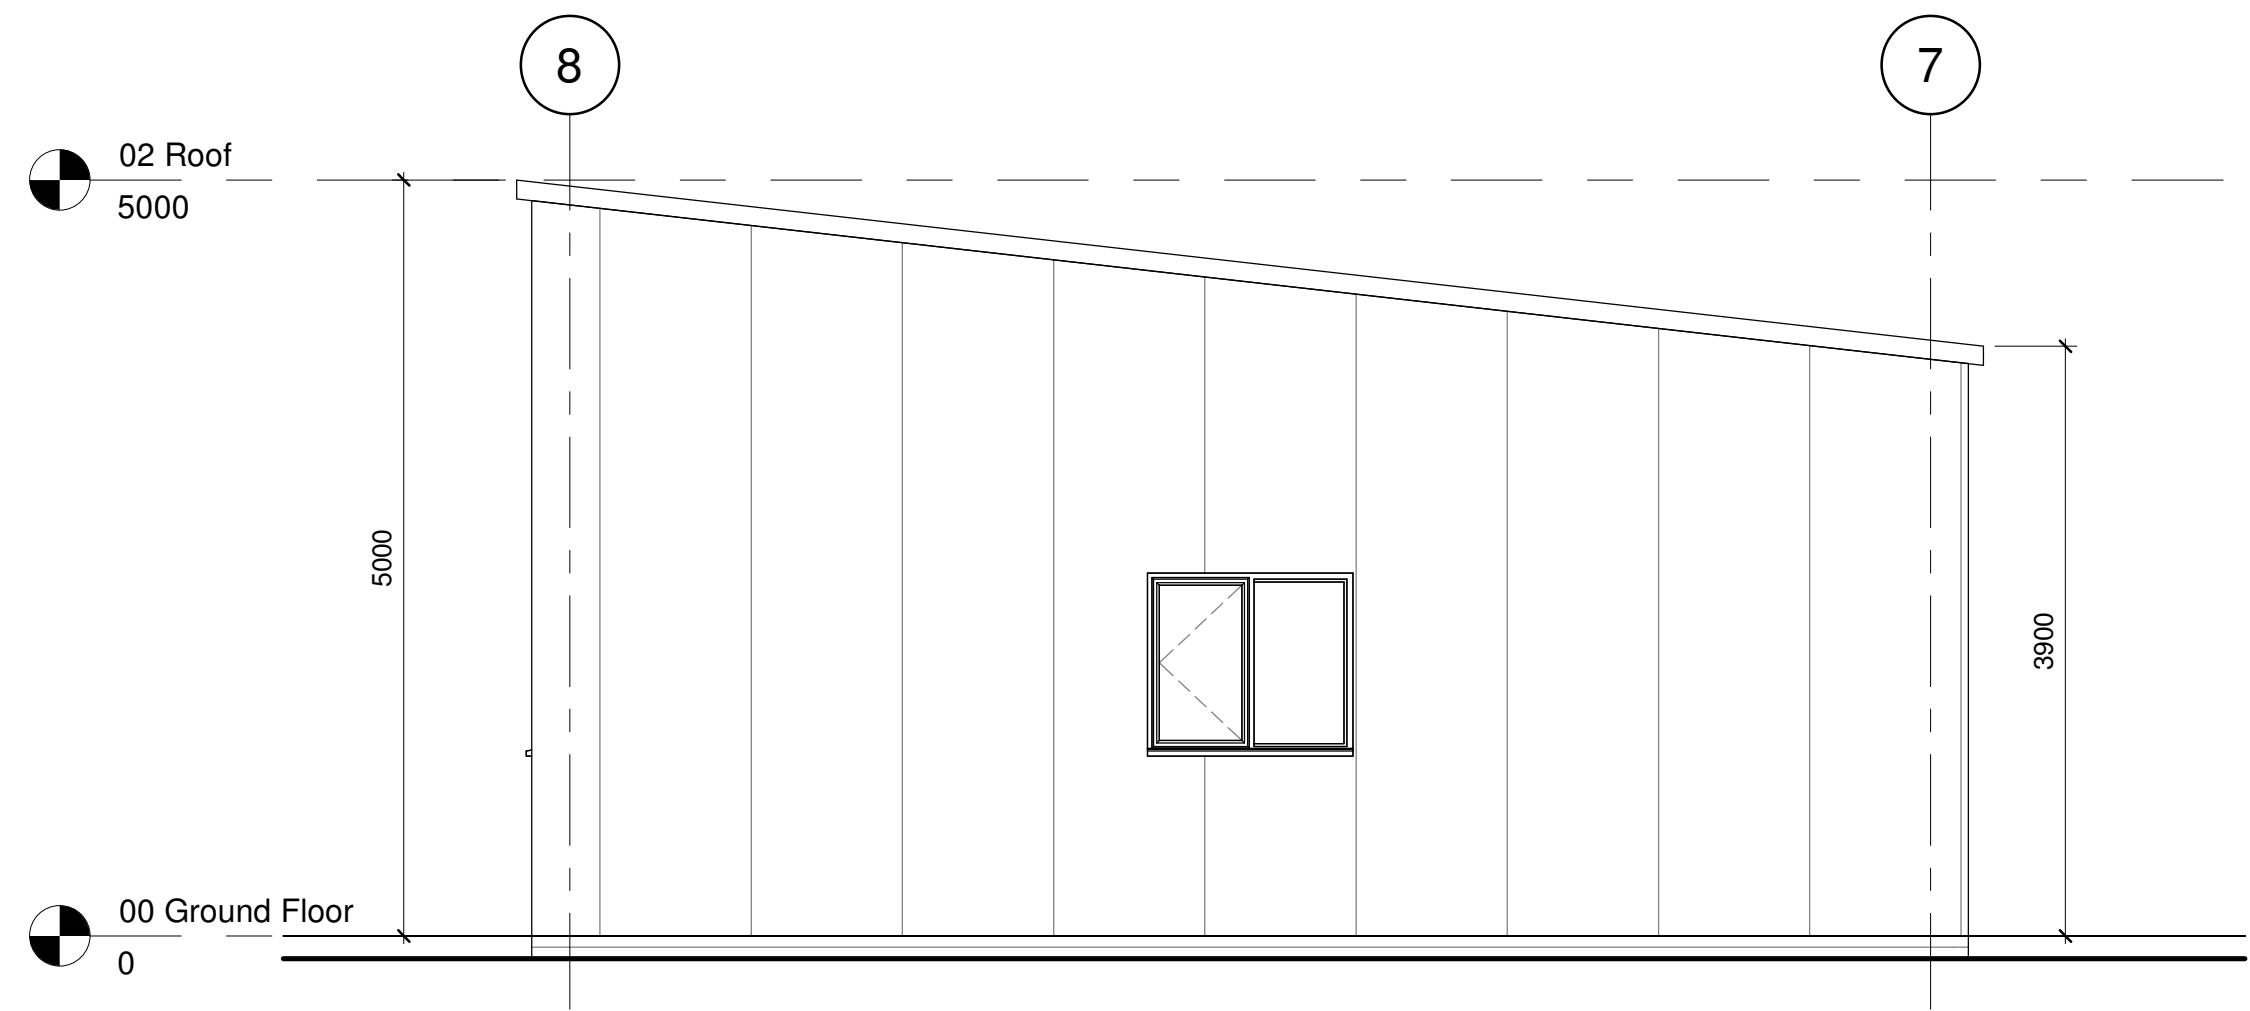

Proposed SW Elevation
1 : 50

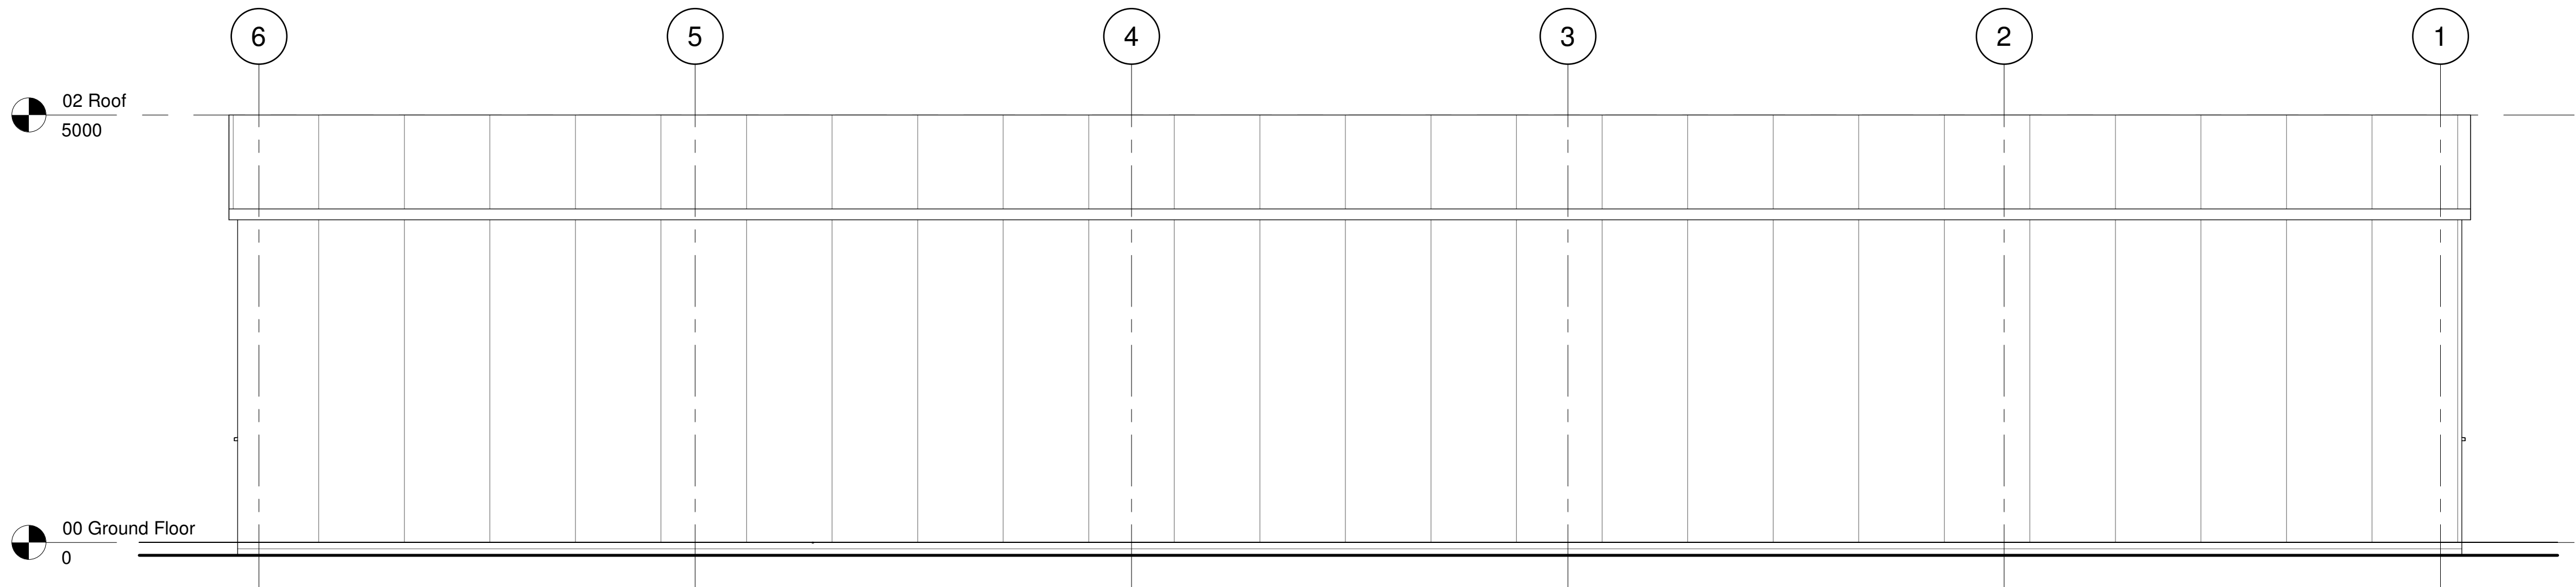

Proposed SE Elevation
1 : 50



Project:	Land adj. Meritor Gym, Llay		
Title:	Proposed Elevations		
Scale @ A1:	1 : 50	Scale @ A3:	1:100
Project Ref:	23-16	Author:	GE
Drawing No:	A300	Date:	23/03/23
Rev:	-		