
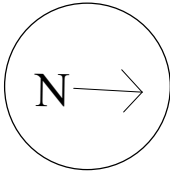


Structure&Design Service LTD
The Barn
Fron Isaf
Chirk
Wrexham
LL14 5AH

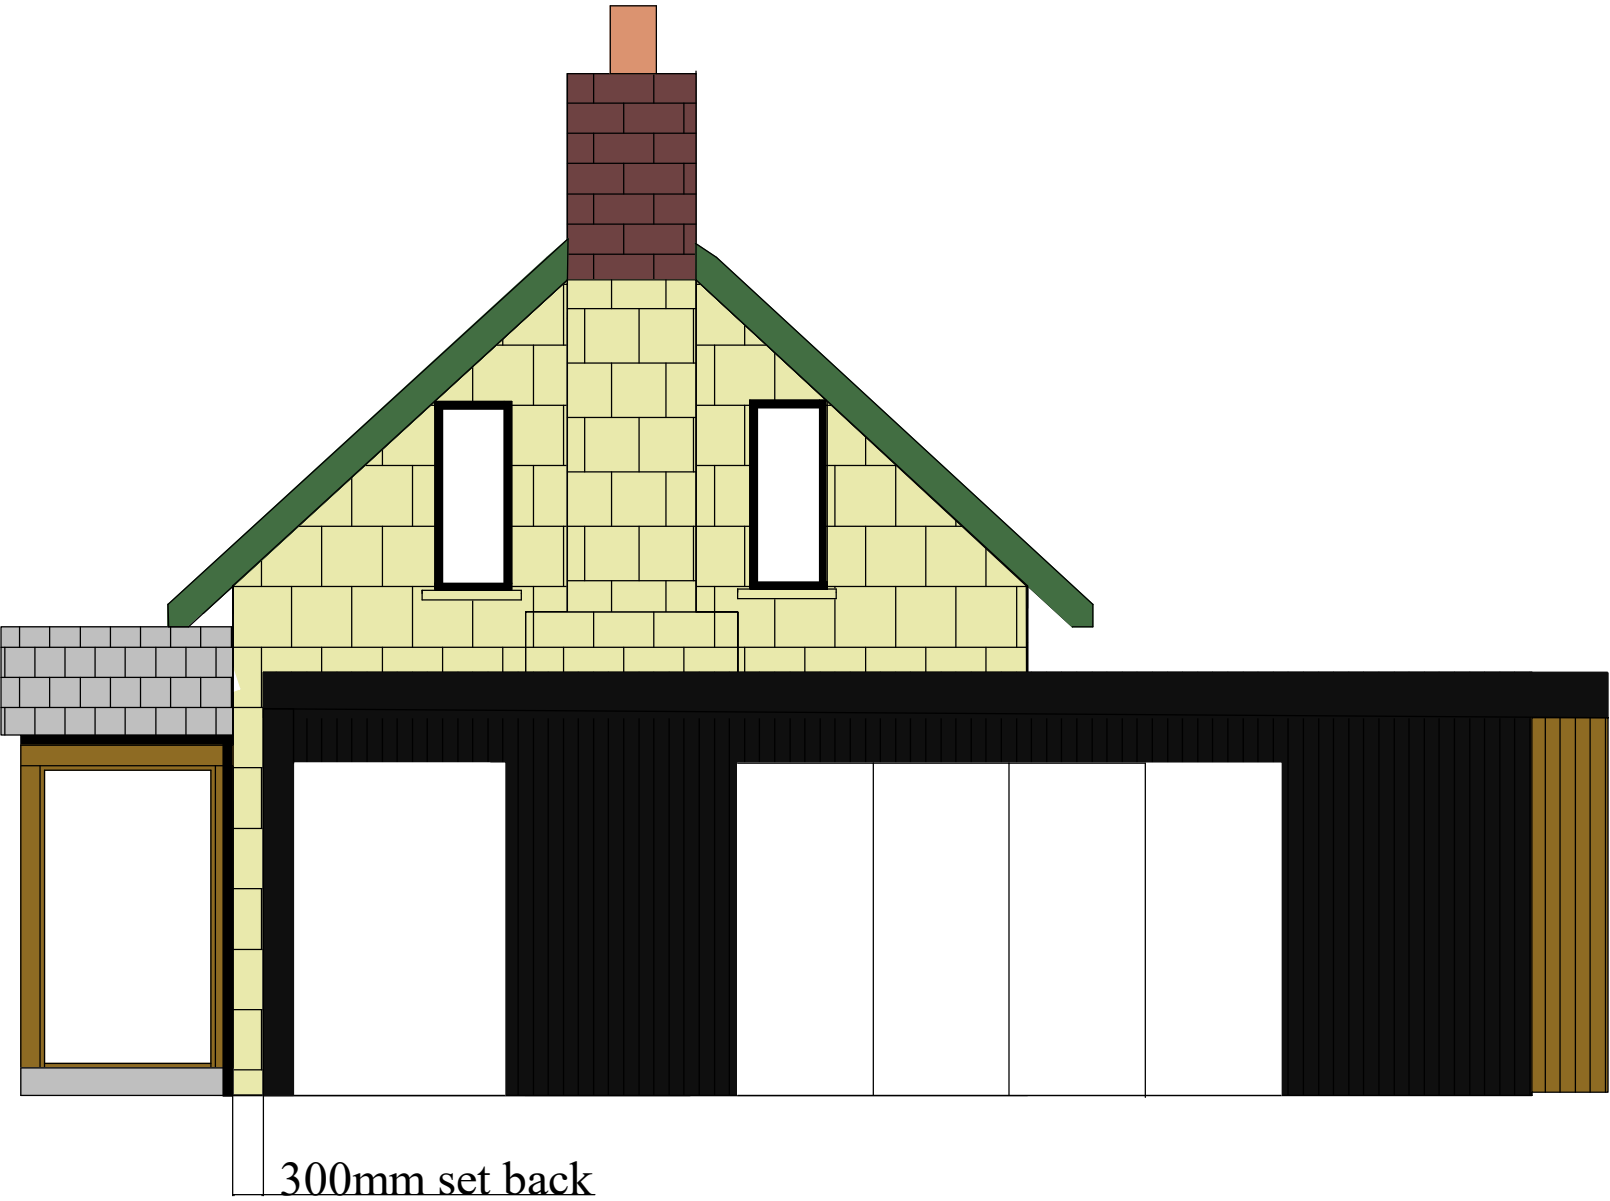

Proposed Elevation
East Elevation
1:50 @A3
02/02/2023
Ref: 209