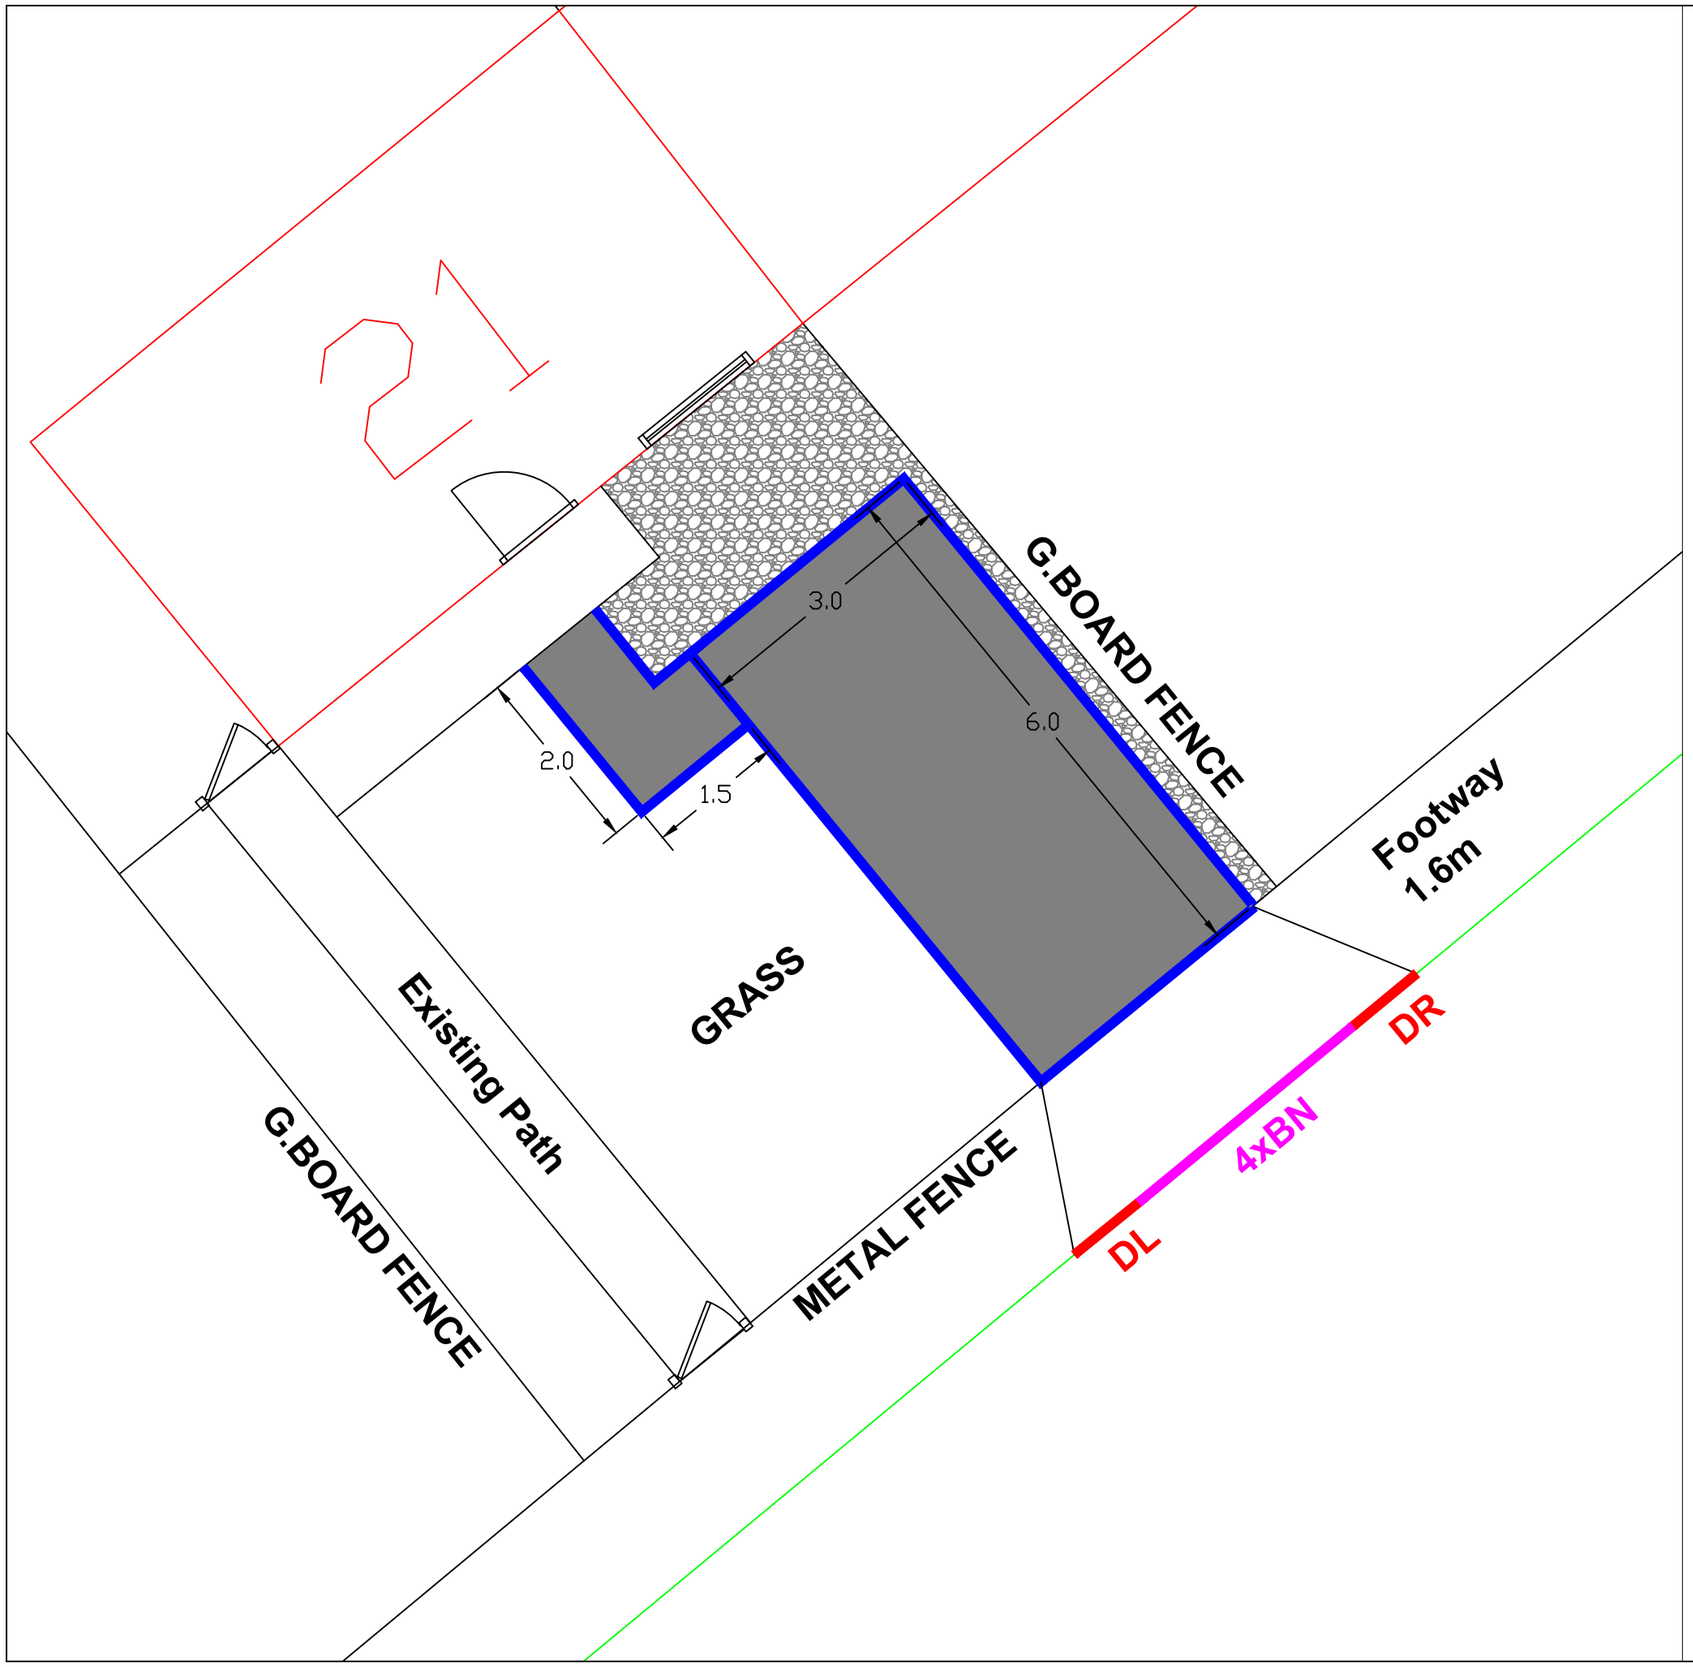


Notes

Planning application required
Drop kerb required
ACO drain required
Install soakaway in grass area
Remove the metal fence for access
New path required to link the driveway to the existing path
Fill with gravel between new kerb and existing path/fence

KEY

- Precast Concrete BN Kerb 125 x 150mm
- Precast Concrete DL1/DR1 Kerb
- Precast Concrete Flat Top Edging Kerb 150x50mm

HARDSTANDING SPECIFICATION

Surface Course, Dense Bitumen Macadam, 10mm nominal size,depth 40mm
Binder Course, Dense Bitumen Macadam, 20mm nominal size,depth 60mm
Sub-base, Granular Sub-base Type1 ,depth 250mm

FOOTPATH SPECIFICATION

Surface Course, Dense Bitumen Macadam, 10mm nominal size,depth 20mm
Binder Course, Dense Bitumen Macadam, 20mm nominal size,depth 60mm
Sub-base, Granular Sub-base Type1 ,depth 150mm

All setting out to be agreed with WCBC prior to commencing works on site

WREXHAM COUNTY BOROUGH COUNCIL
Housing Services,
Housing and Public Protection Department,
Ruthin Road,
Wrexham.
LL13 7TU
Tel: (01978) 315300 Fax: (01978) 315355

Project: 21 East Avenue, Ruabon, Wrexham, Wales, LL14 6BG			
Detail: Proposed On Plot and Drop Kerb			
Drawn By: RS	Date: Nov 2021	Checked By:	
Scale: NTS	Project No: HSG1022	Dwg No: RUAB/280	Rev: Preliminary