



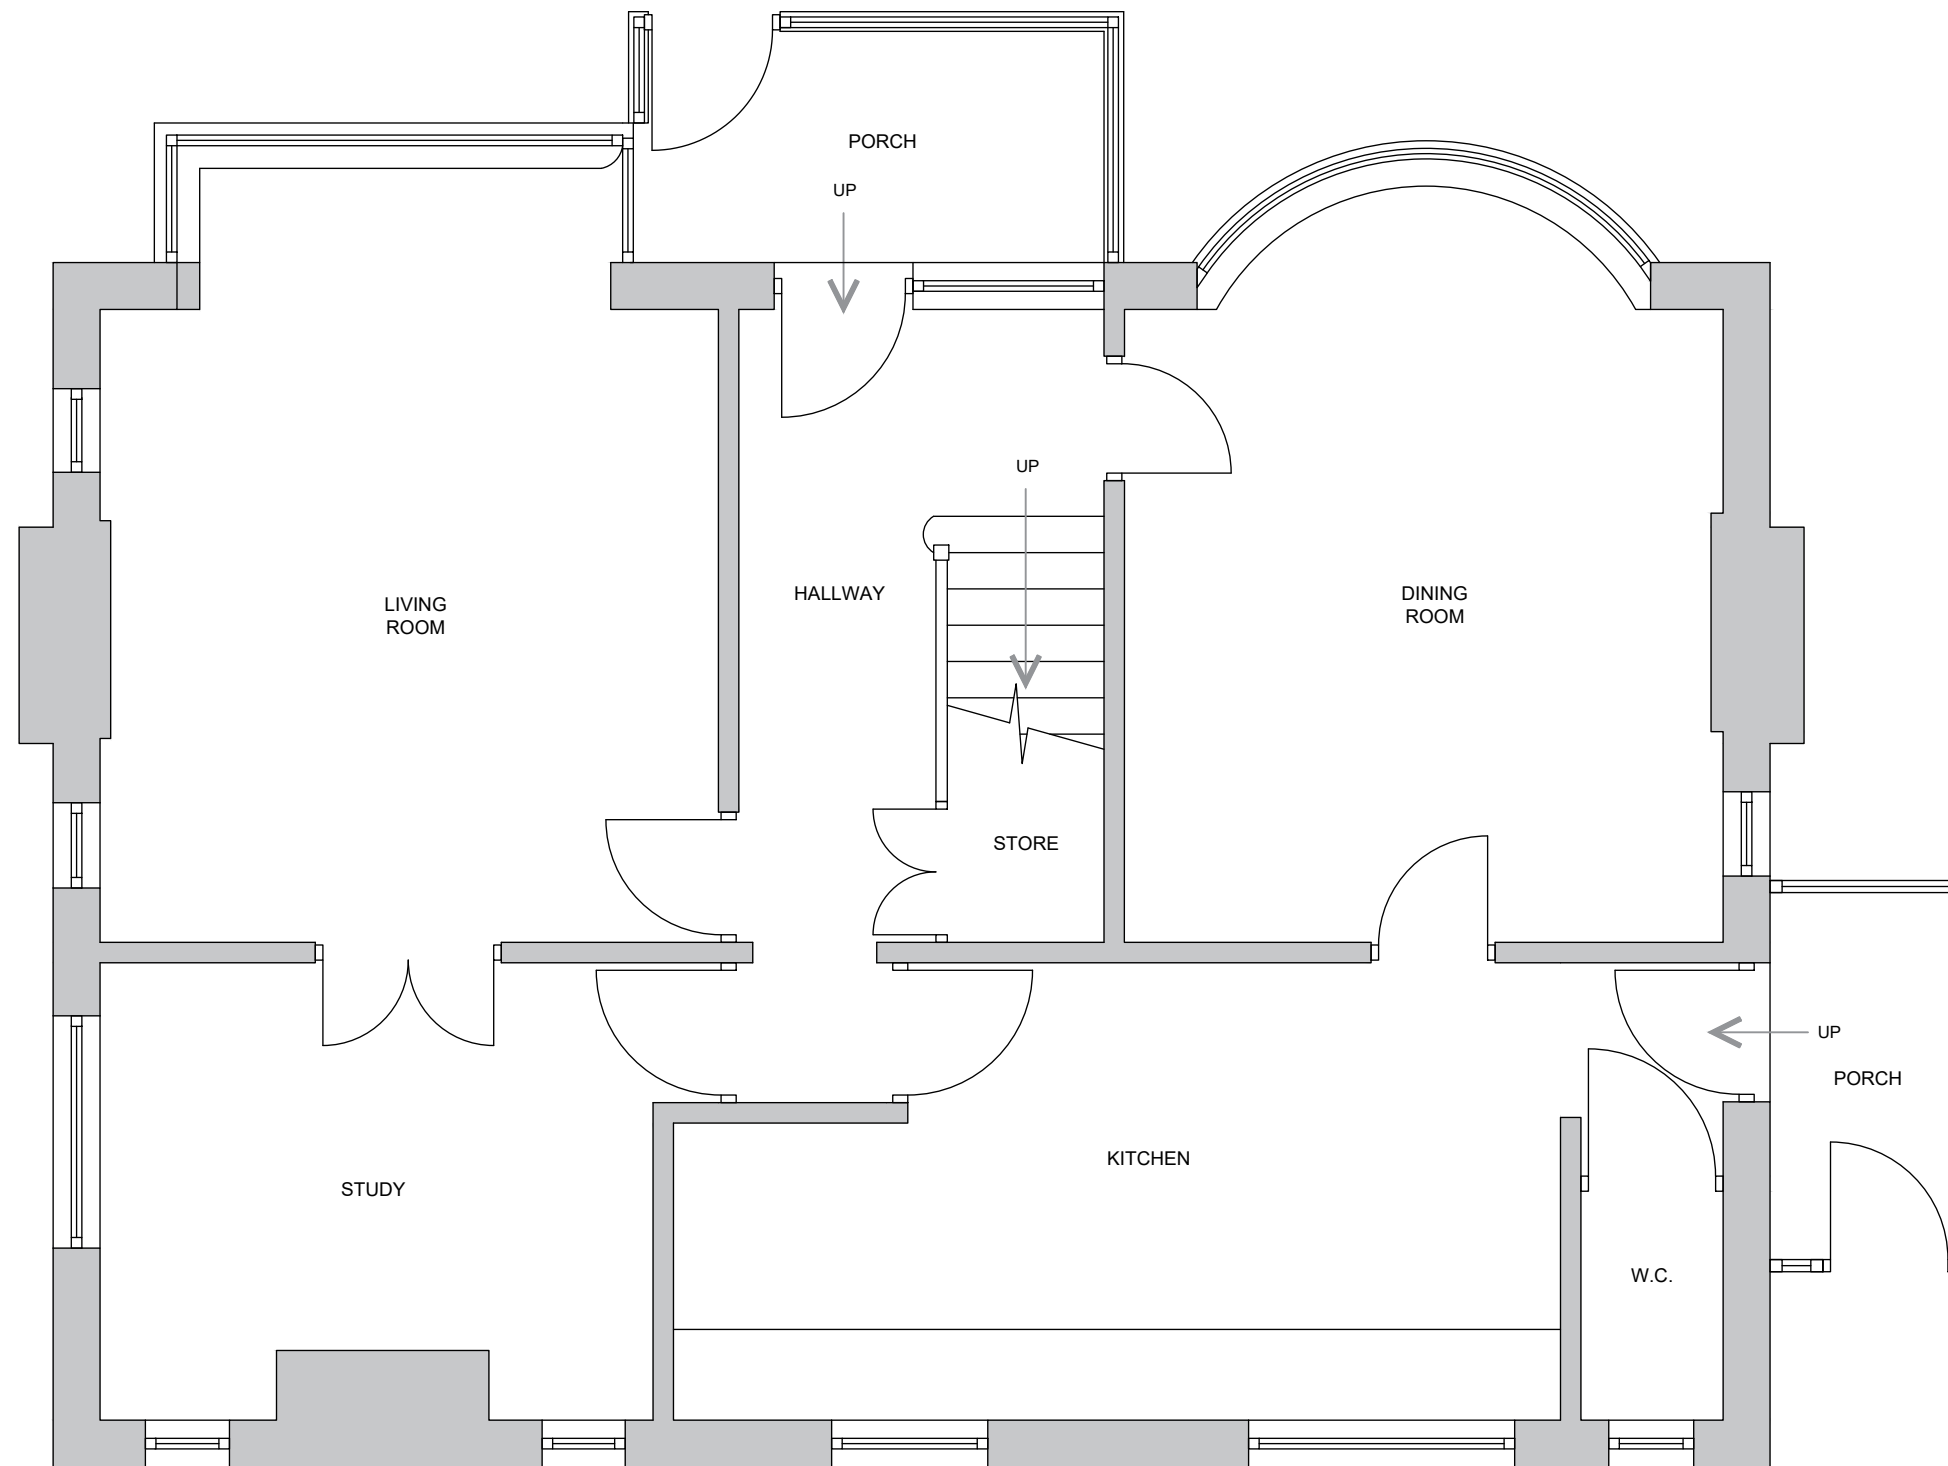

EXISTING GROUND FLOOR PLAN

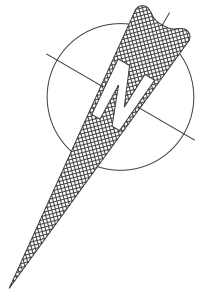