


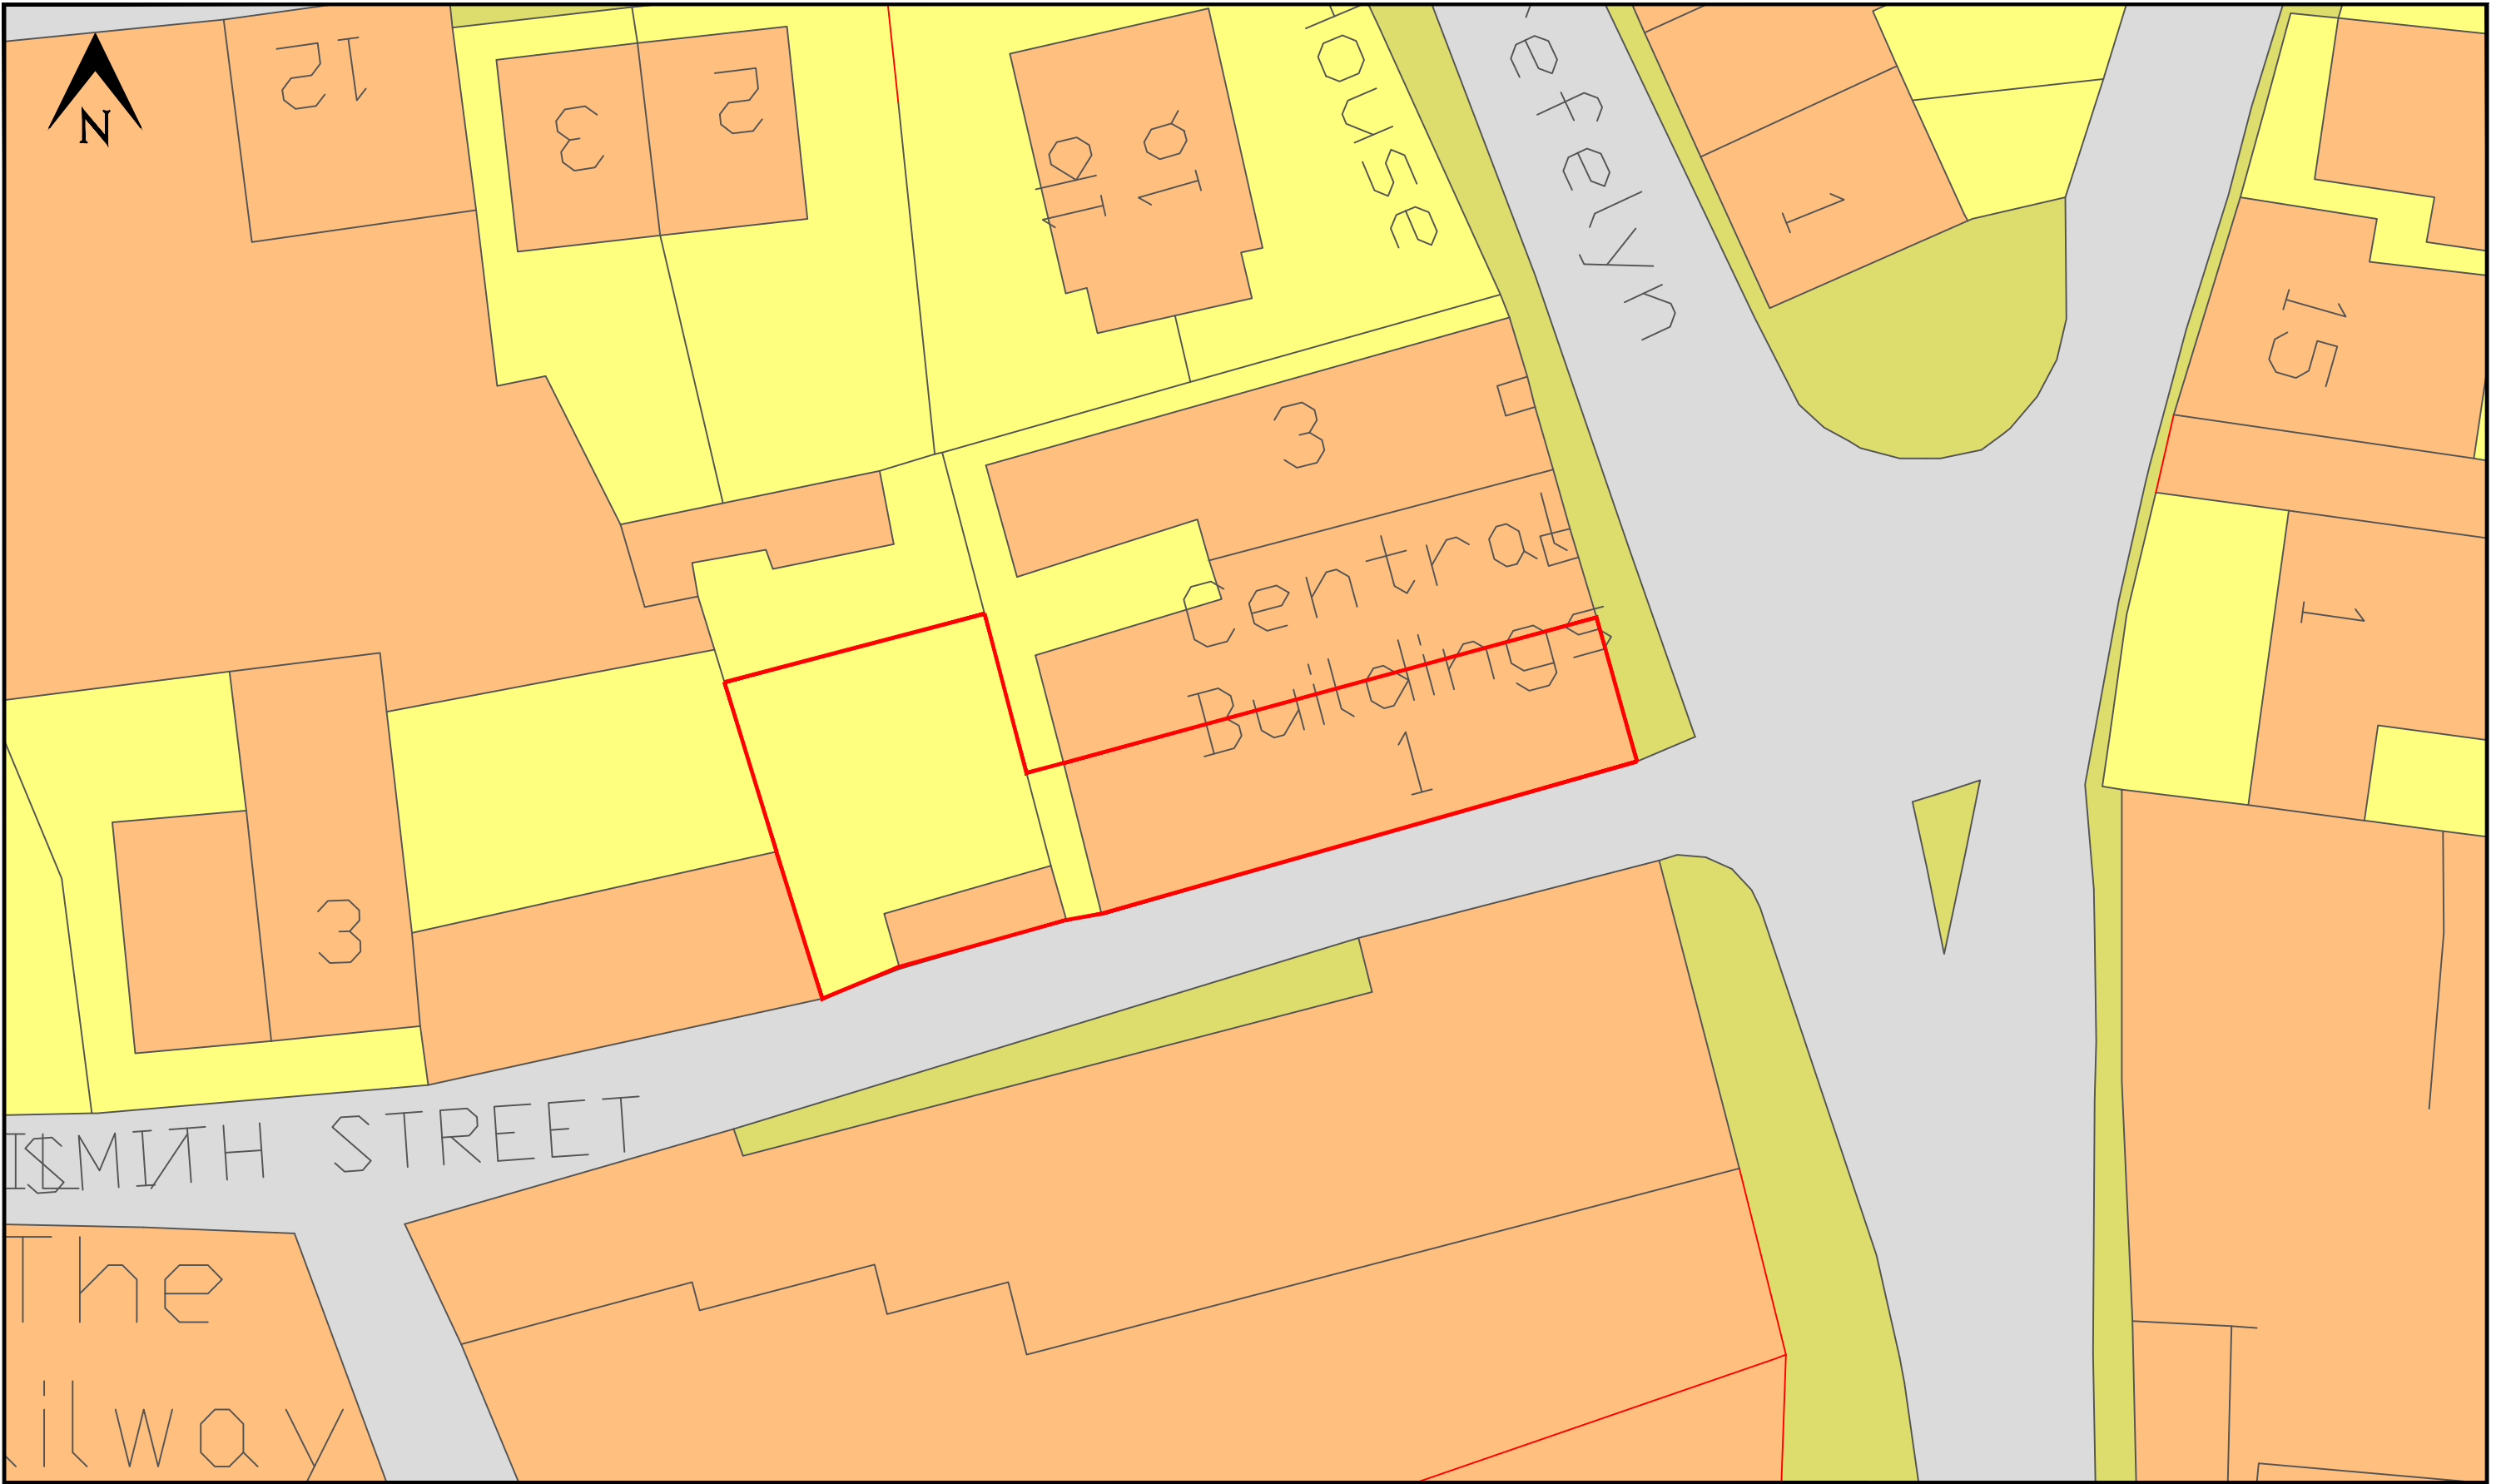

PROJECT TITLE 1 Central Buildings Hall Street Wrexham LL142LD		DRAWING TITLE Red Line Boundary		Access HDPC						DRAWING NUMBER LR/HSW/002		REV
				SIZE A3	SCALE 1:200	DATE April 2022	DRAWN S.L.B.	CHECKED	APPROVED			

0 10 mm