


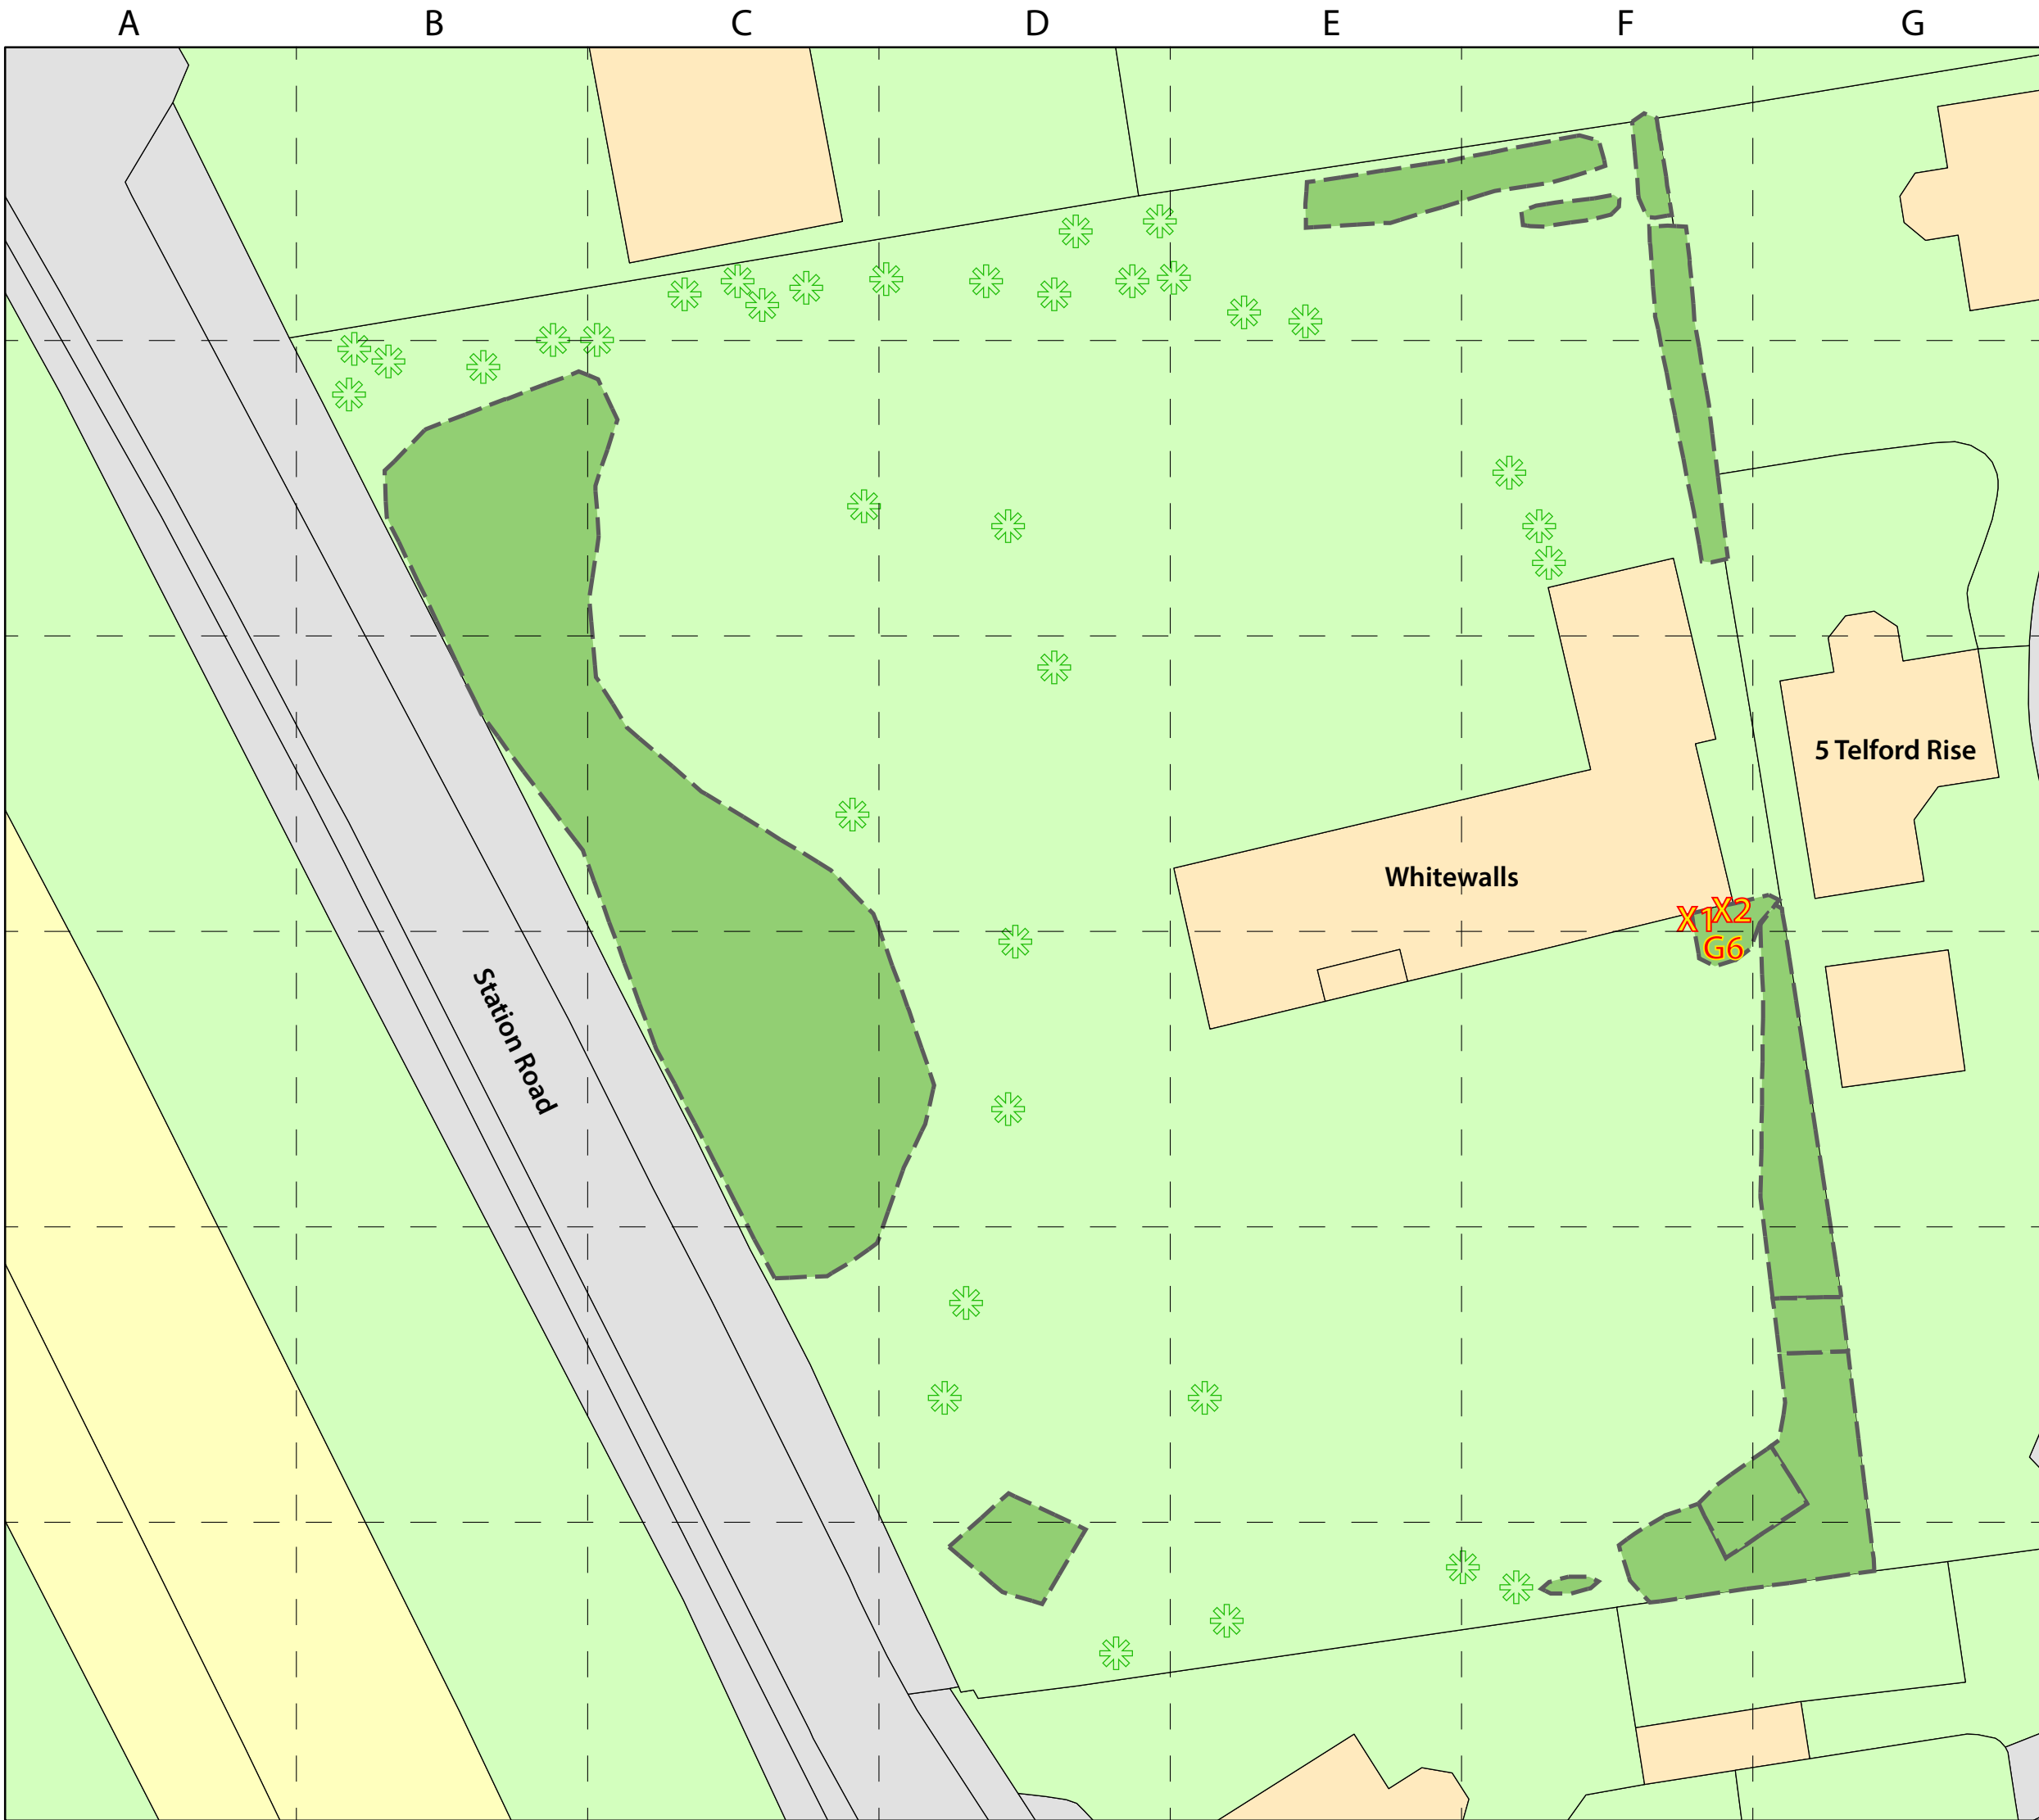

# KEY



Individual Trees



Tree Groups



Scale: 1:300 @A3 Scale



Whitewalls, Station Road, Chirk, LL14 5BQ

Application to remove Yew trees X1 & X2  
in G6 Group of trees gird reference F3/F4