
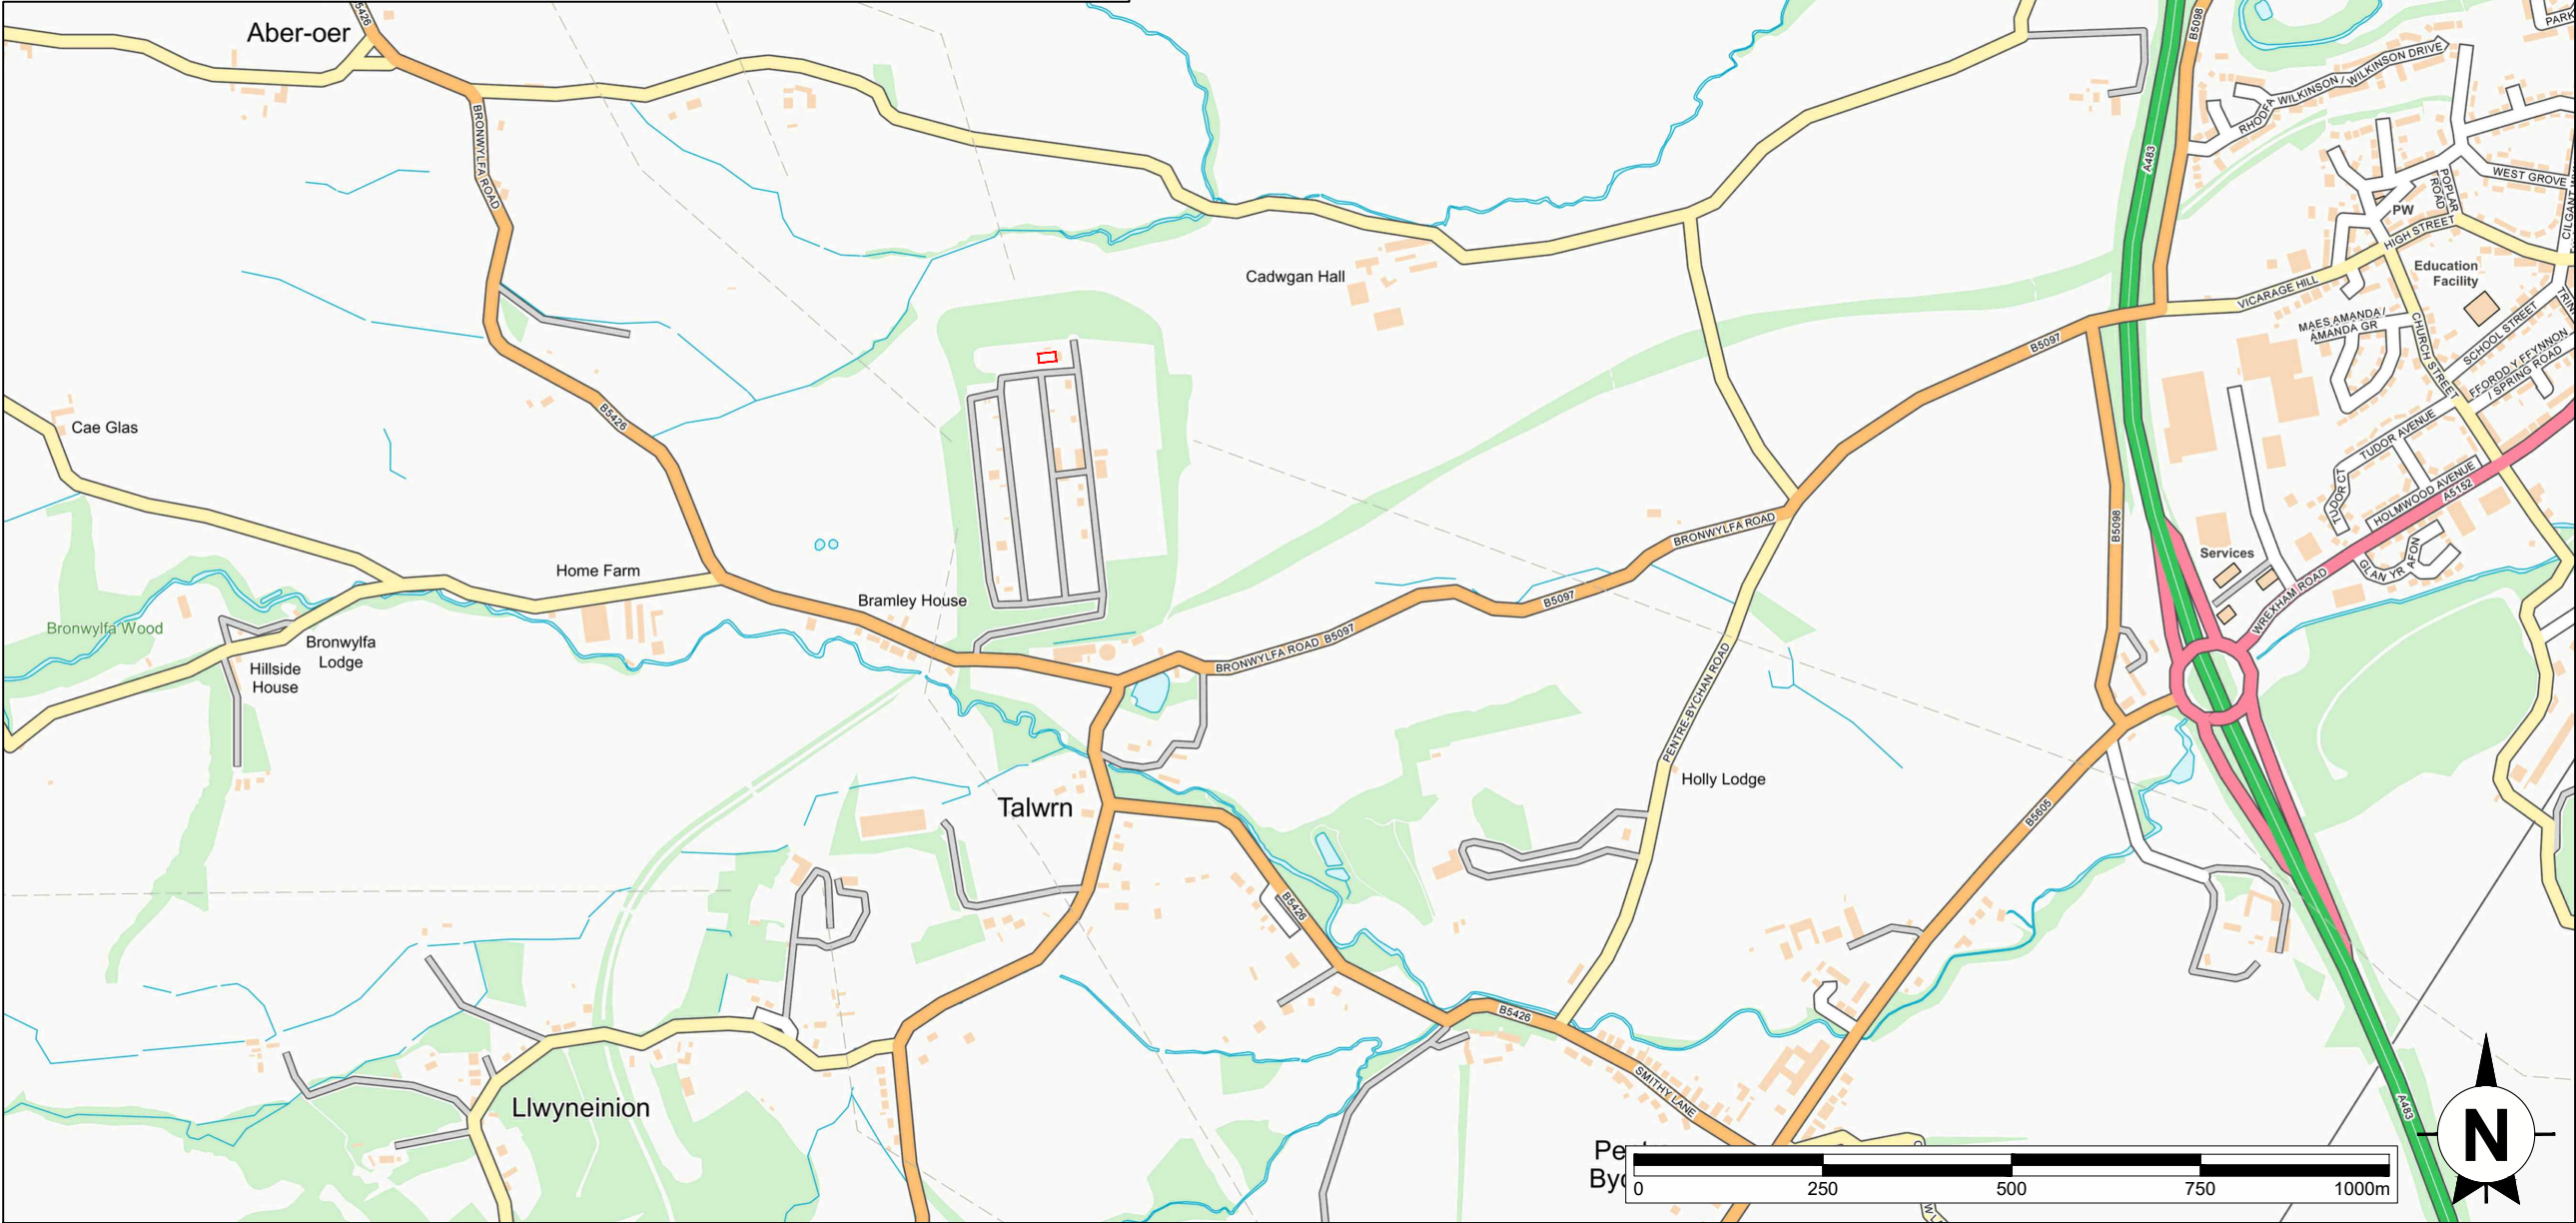


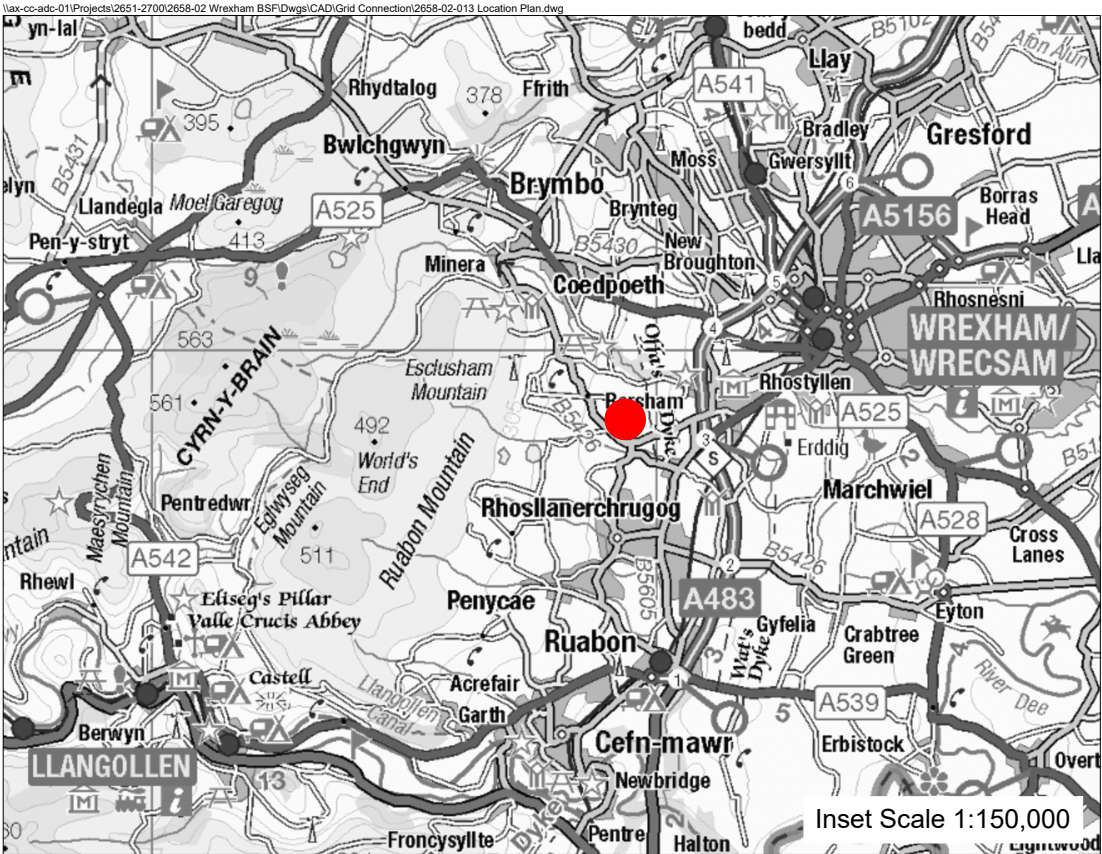

Contains Ordnance Survey data © Crown copyright and database right 2020

This drawing is the copyright of AXIS P.E.D Limited and may not be loaned, copied or reproduced in any way -or used for any offer, quote, tender or construction purposes without written consent of the company to do so

Follow any figured dimensions - do not scale. IF IN DOUBT ASK.

Revision History	Date

 Application Boundary

Client: PELAGIC ENERGY	
Project: LEGACY BSF GRID CONNECTION	
Drawing title: LOCATION PLAN	
Date: NOVEMBER 2022	Drawn by: SK
Drawing number: 2658-02-013	Checked: JM
Scale(s): 1:10,000@A3	Status: --
Rev: --	
planning environment design	