




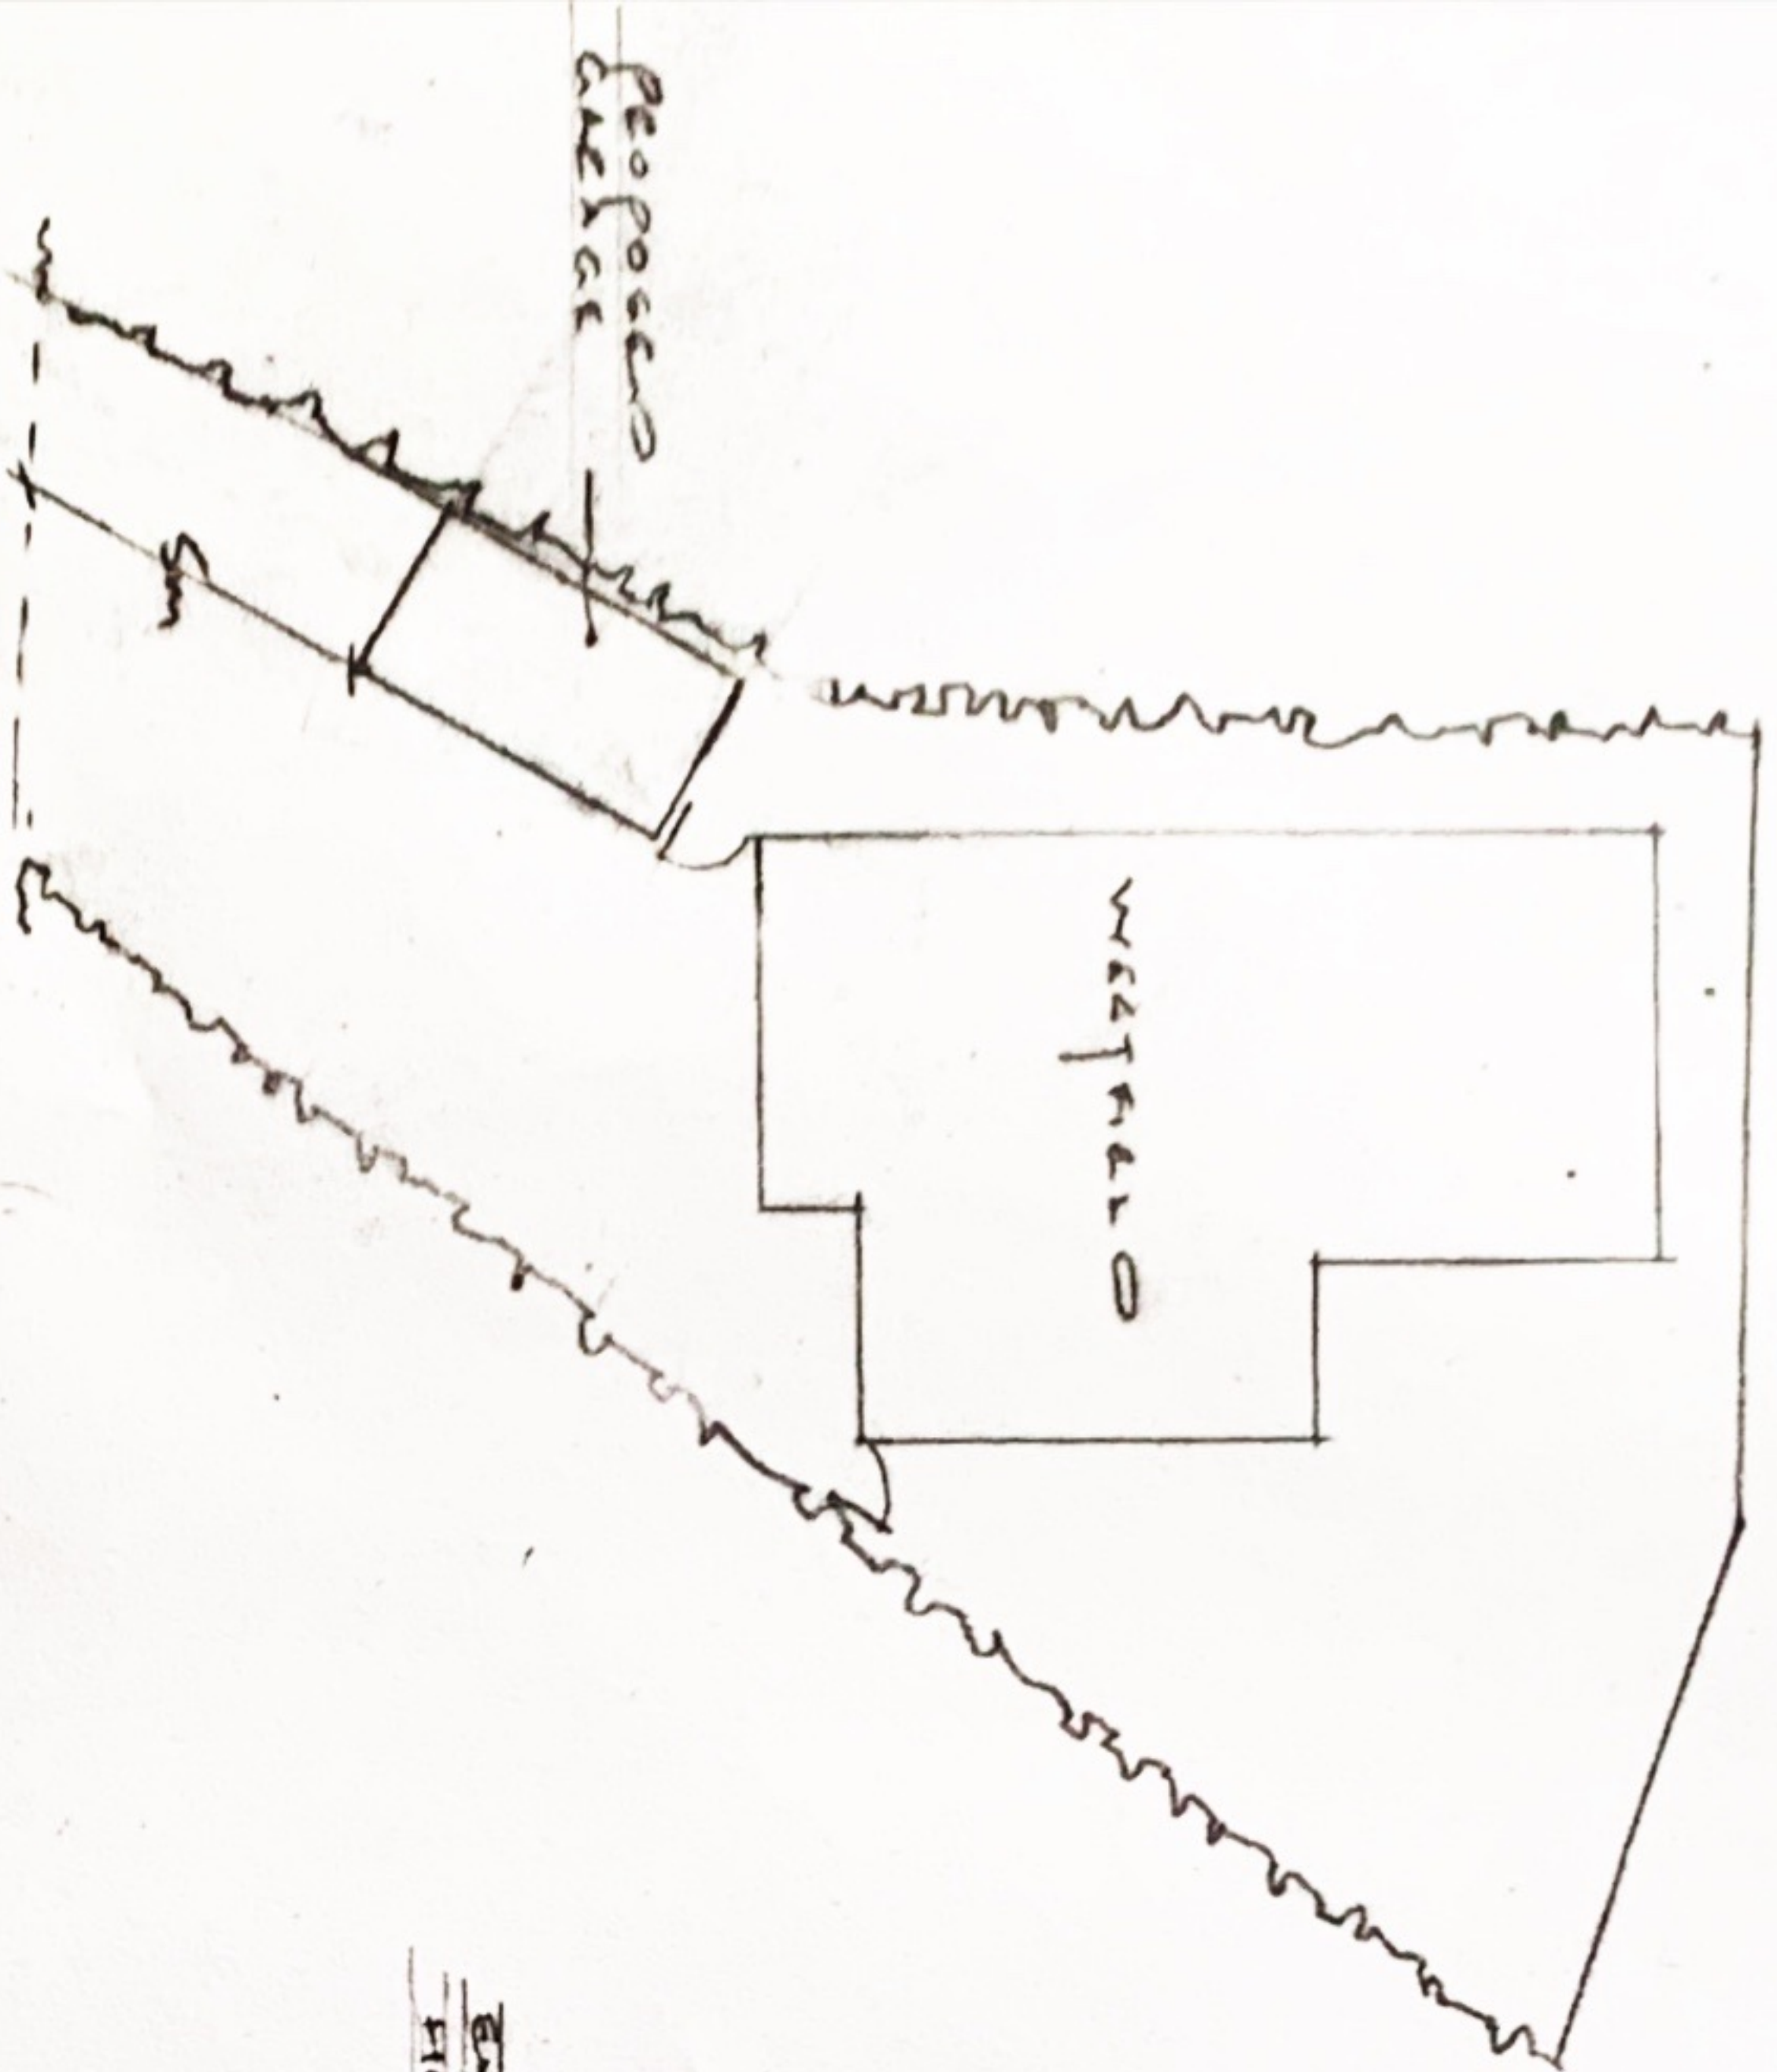


1:200 site plan

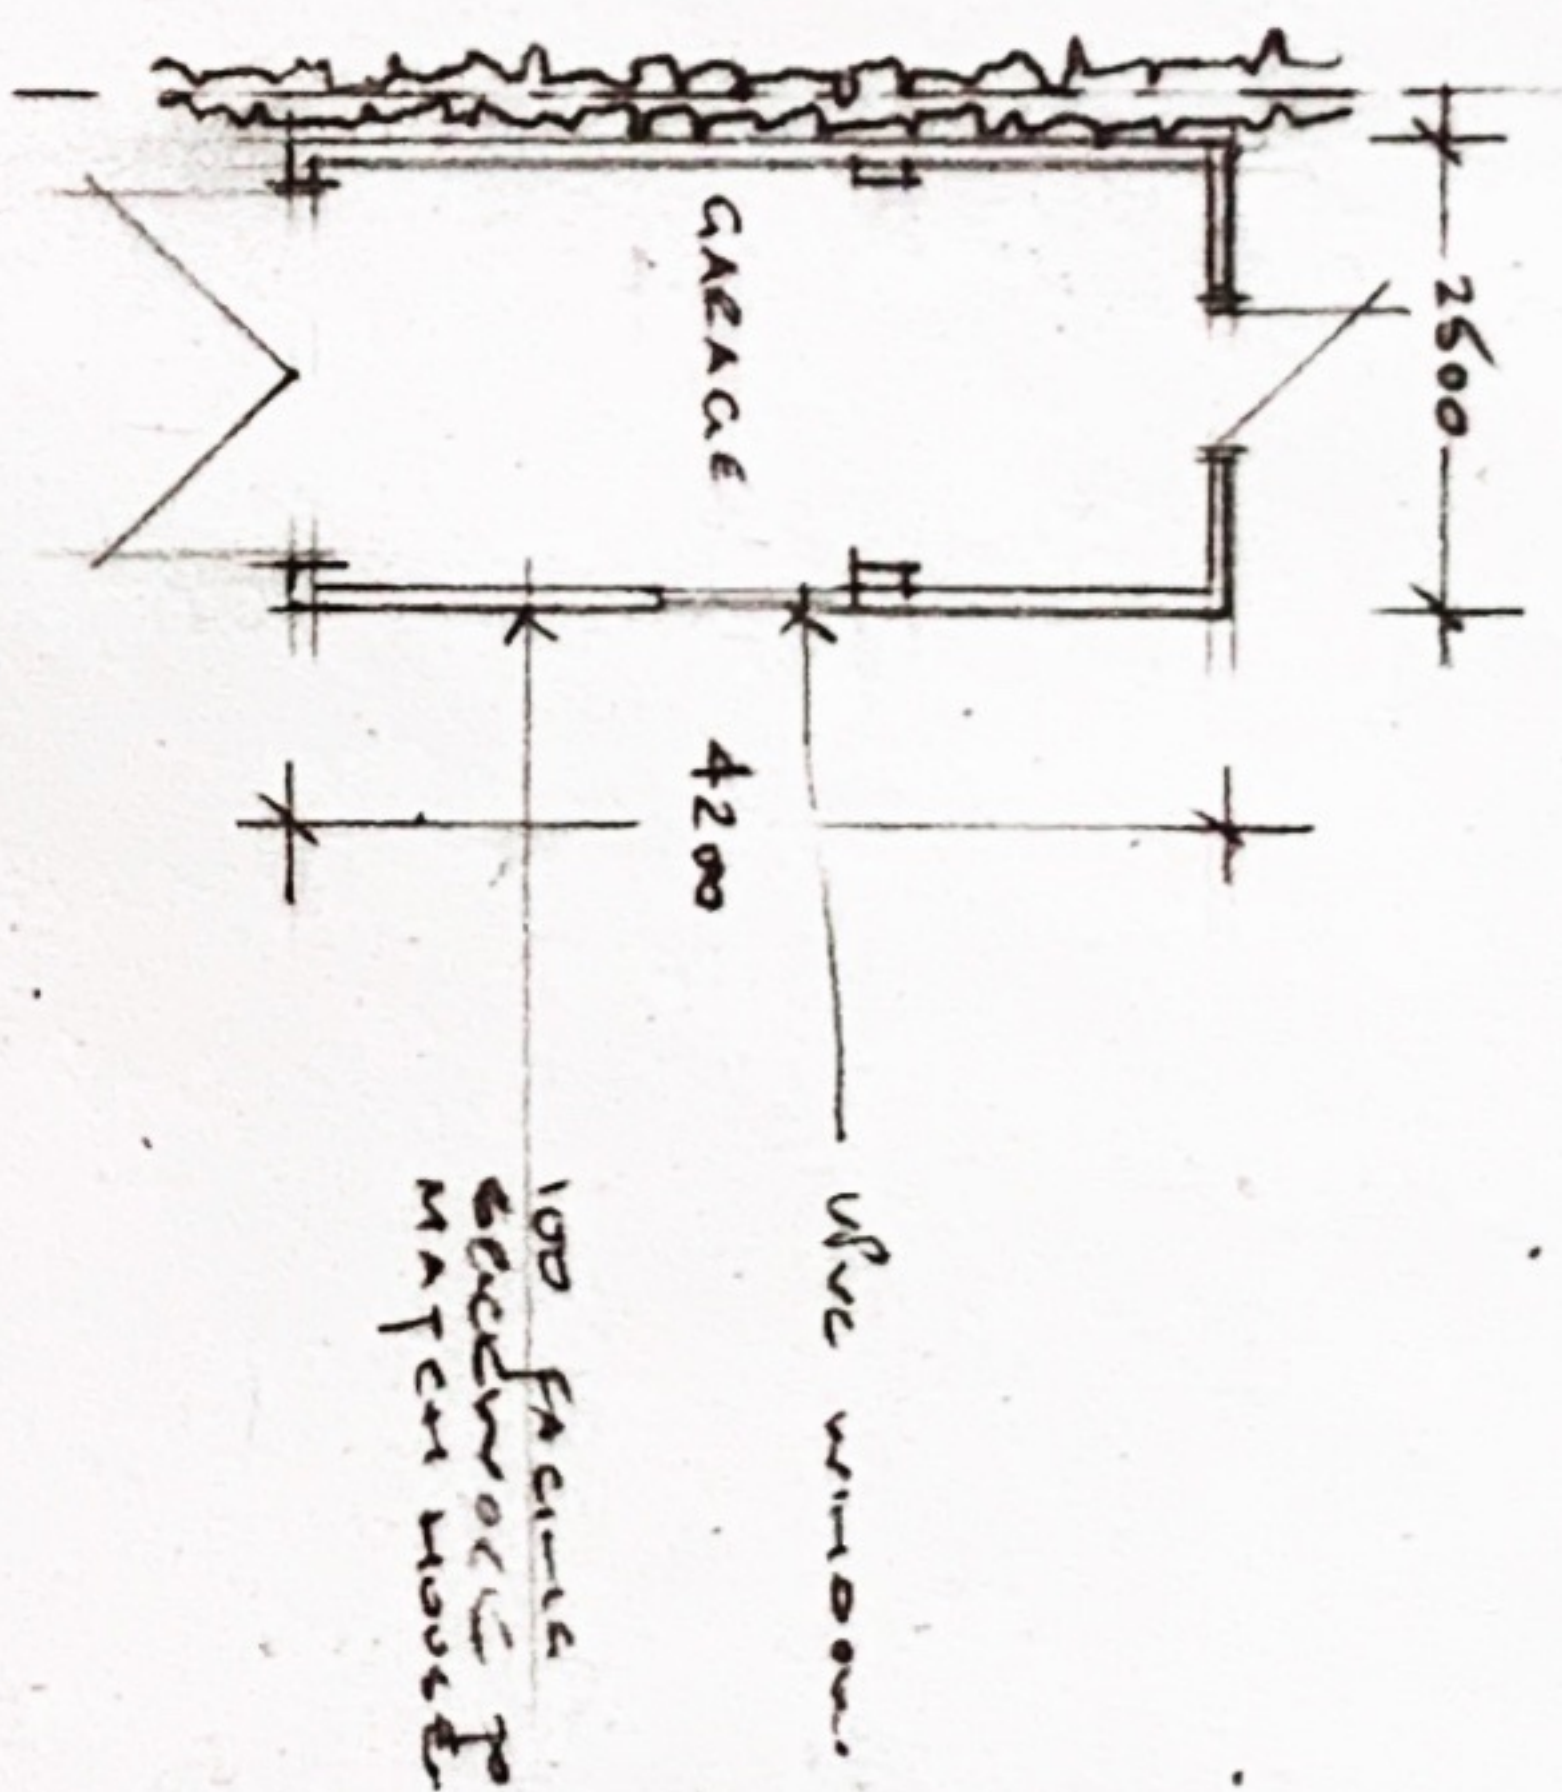


PLAN 1:100

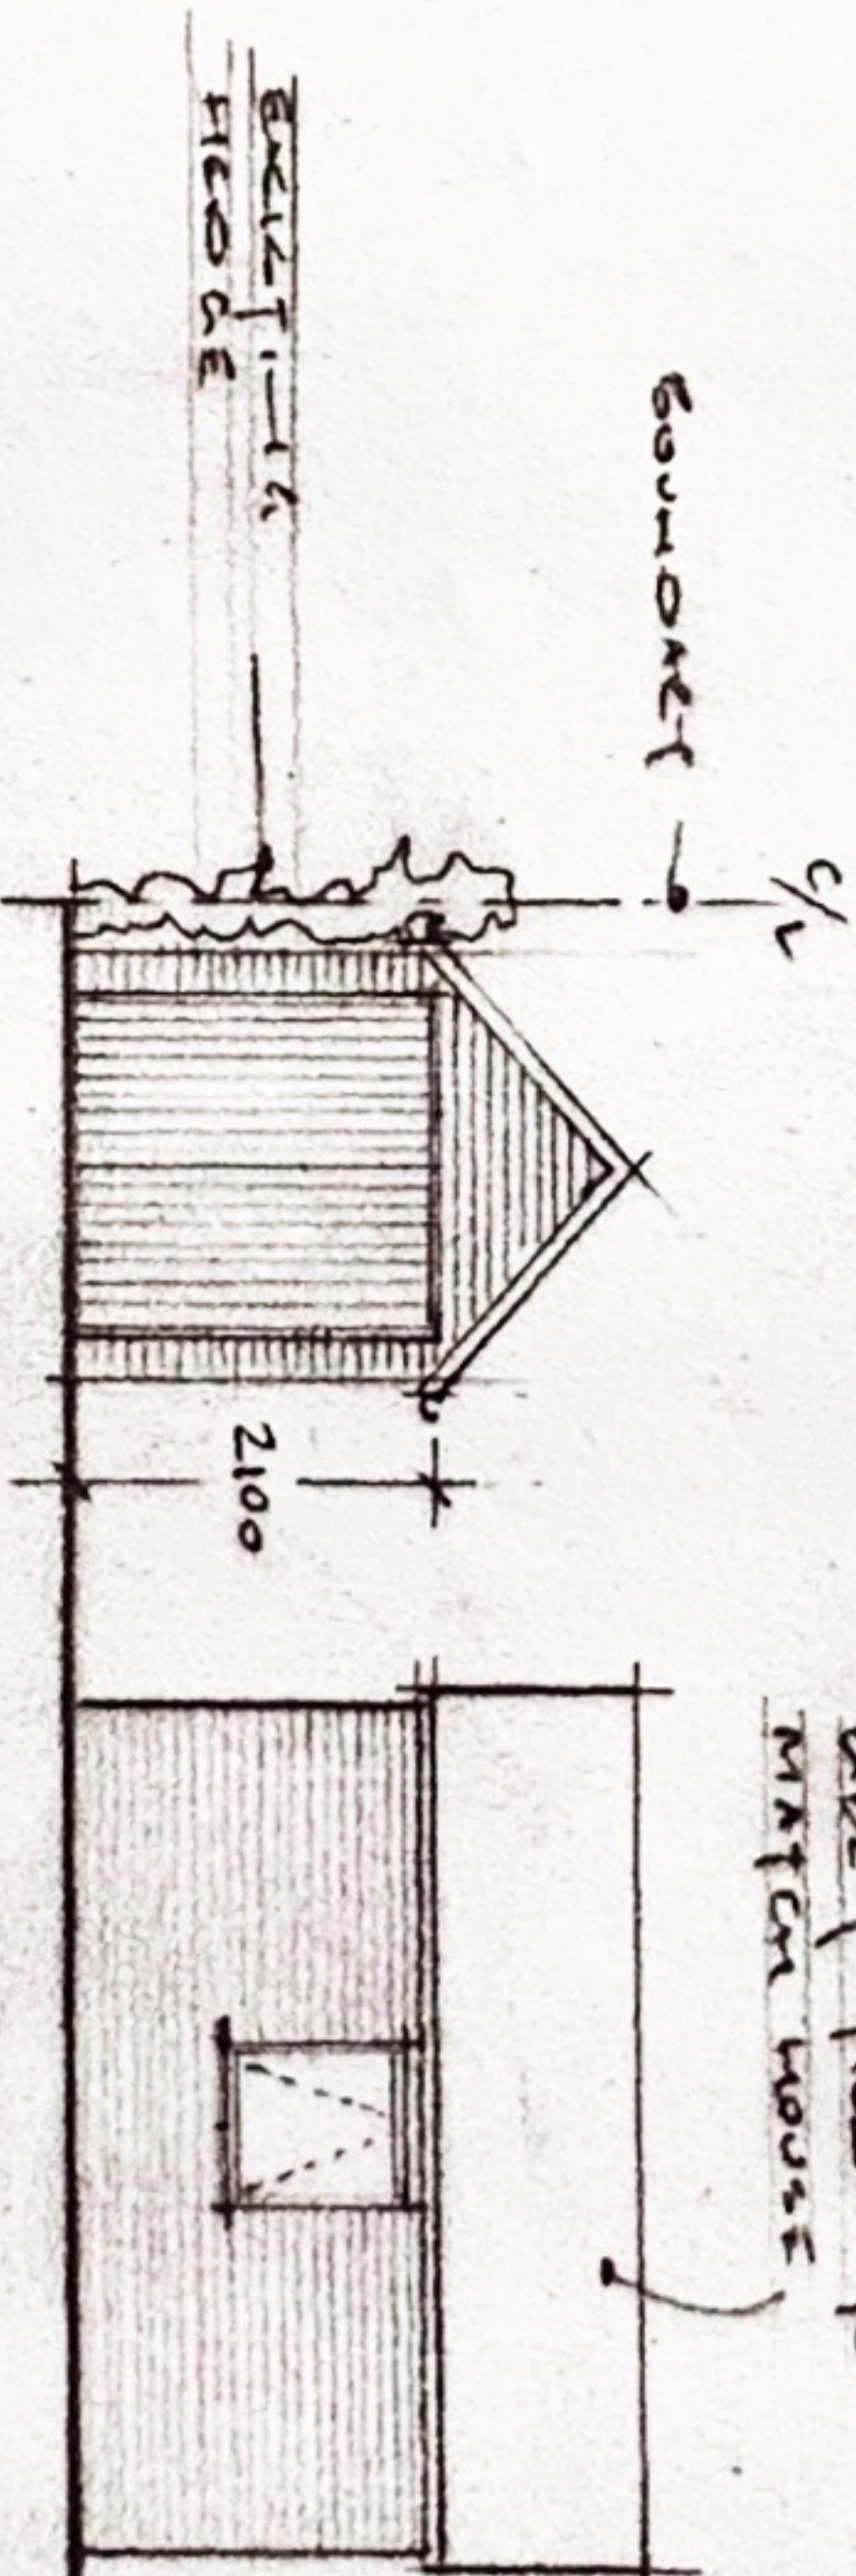

ELEVATION 1:100

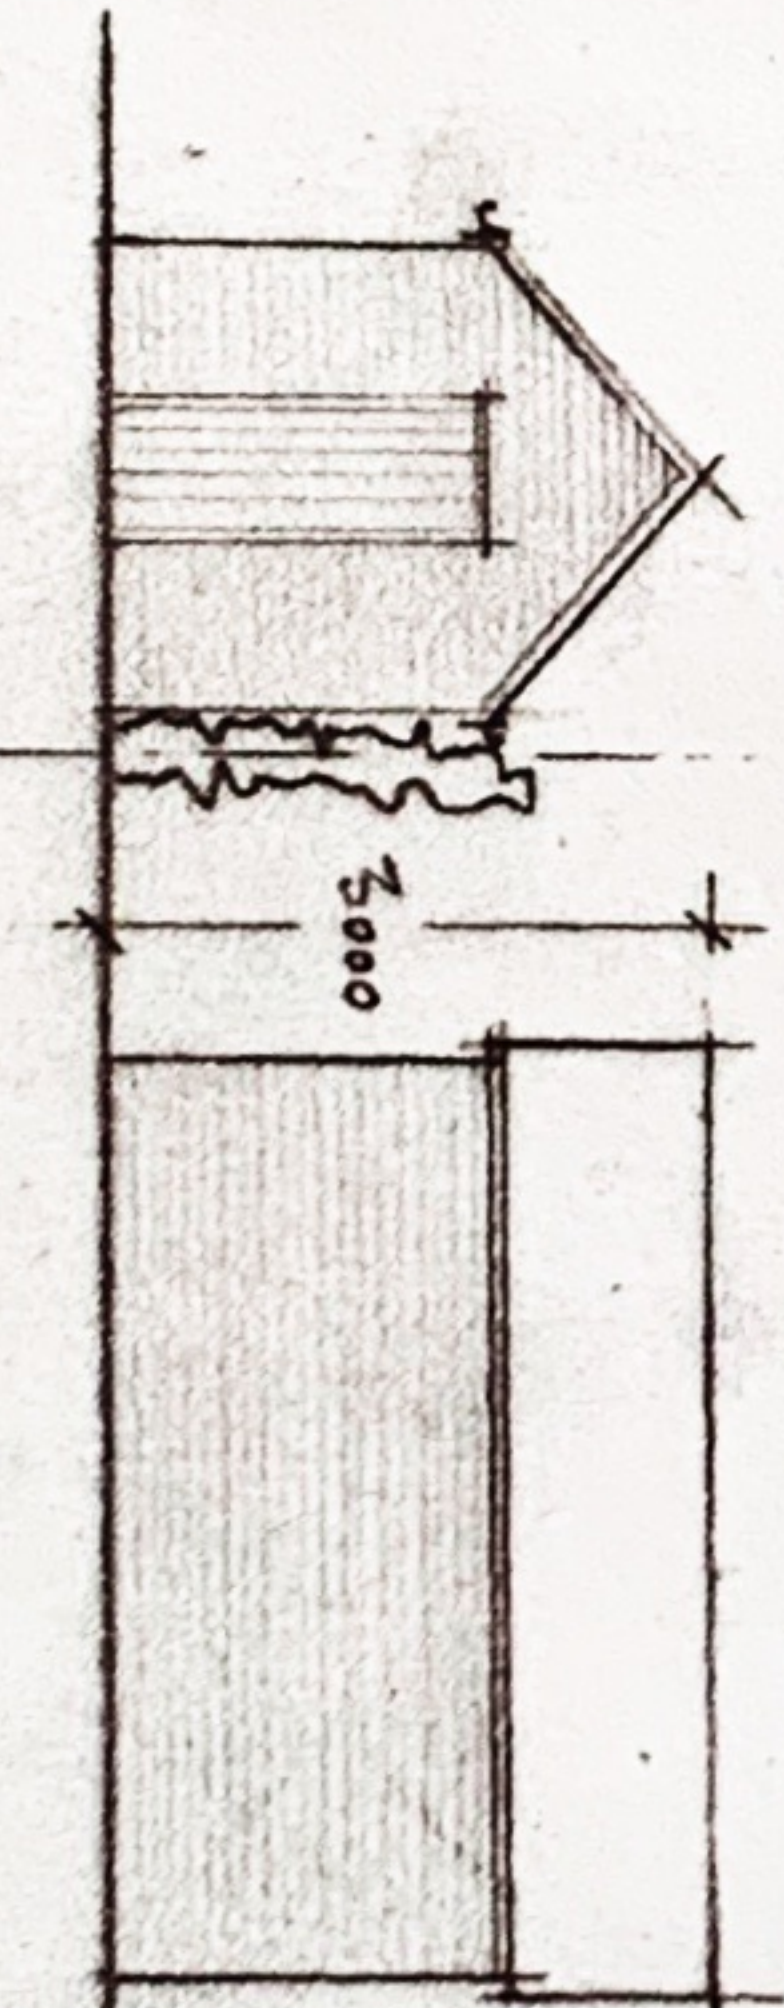

ELEVATION 1:100

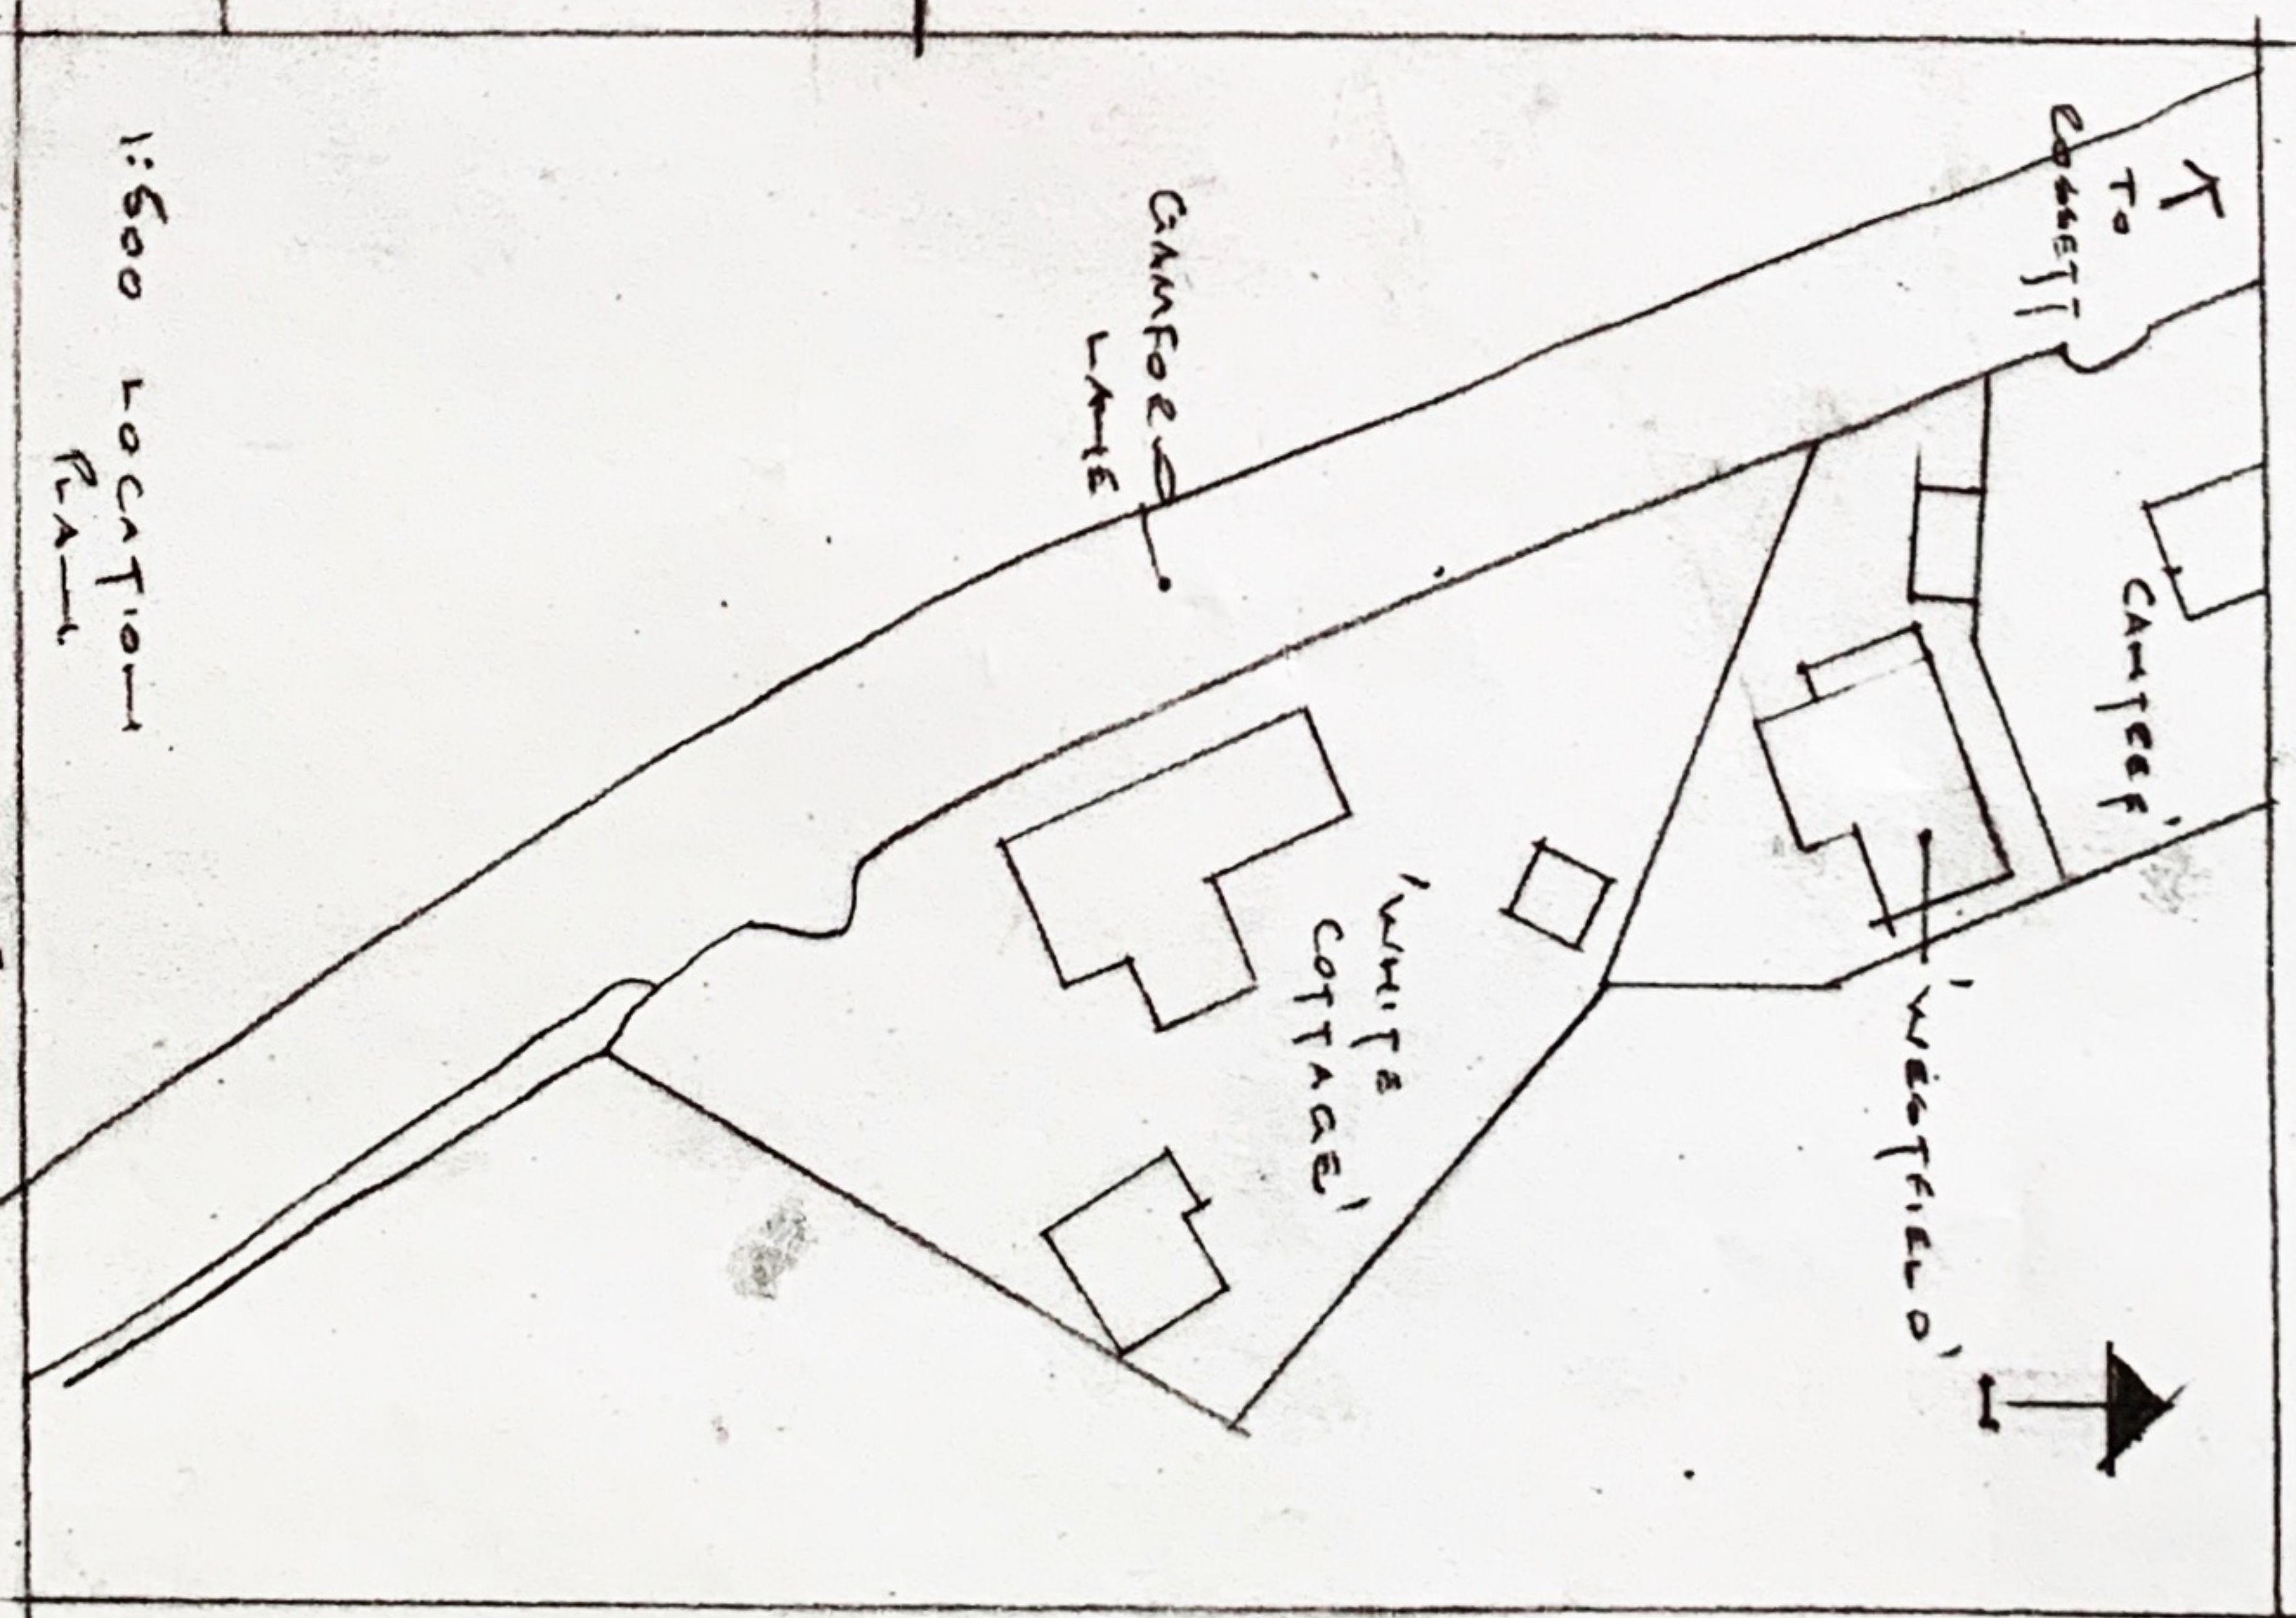

PEOPOSO GARAGE - WEAPNER CAMFORD LANE COCKET L112 OEW

Ref: wep/gae
Amended 11/23