
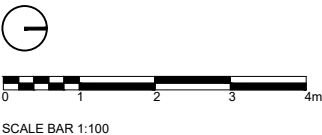


REV	DESCRIPTION	DATE DRAWN
A	--	00-00-00

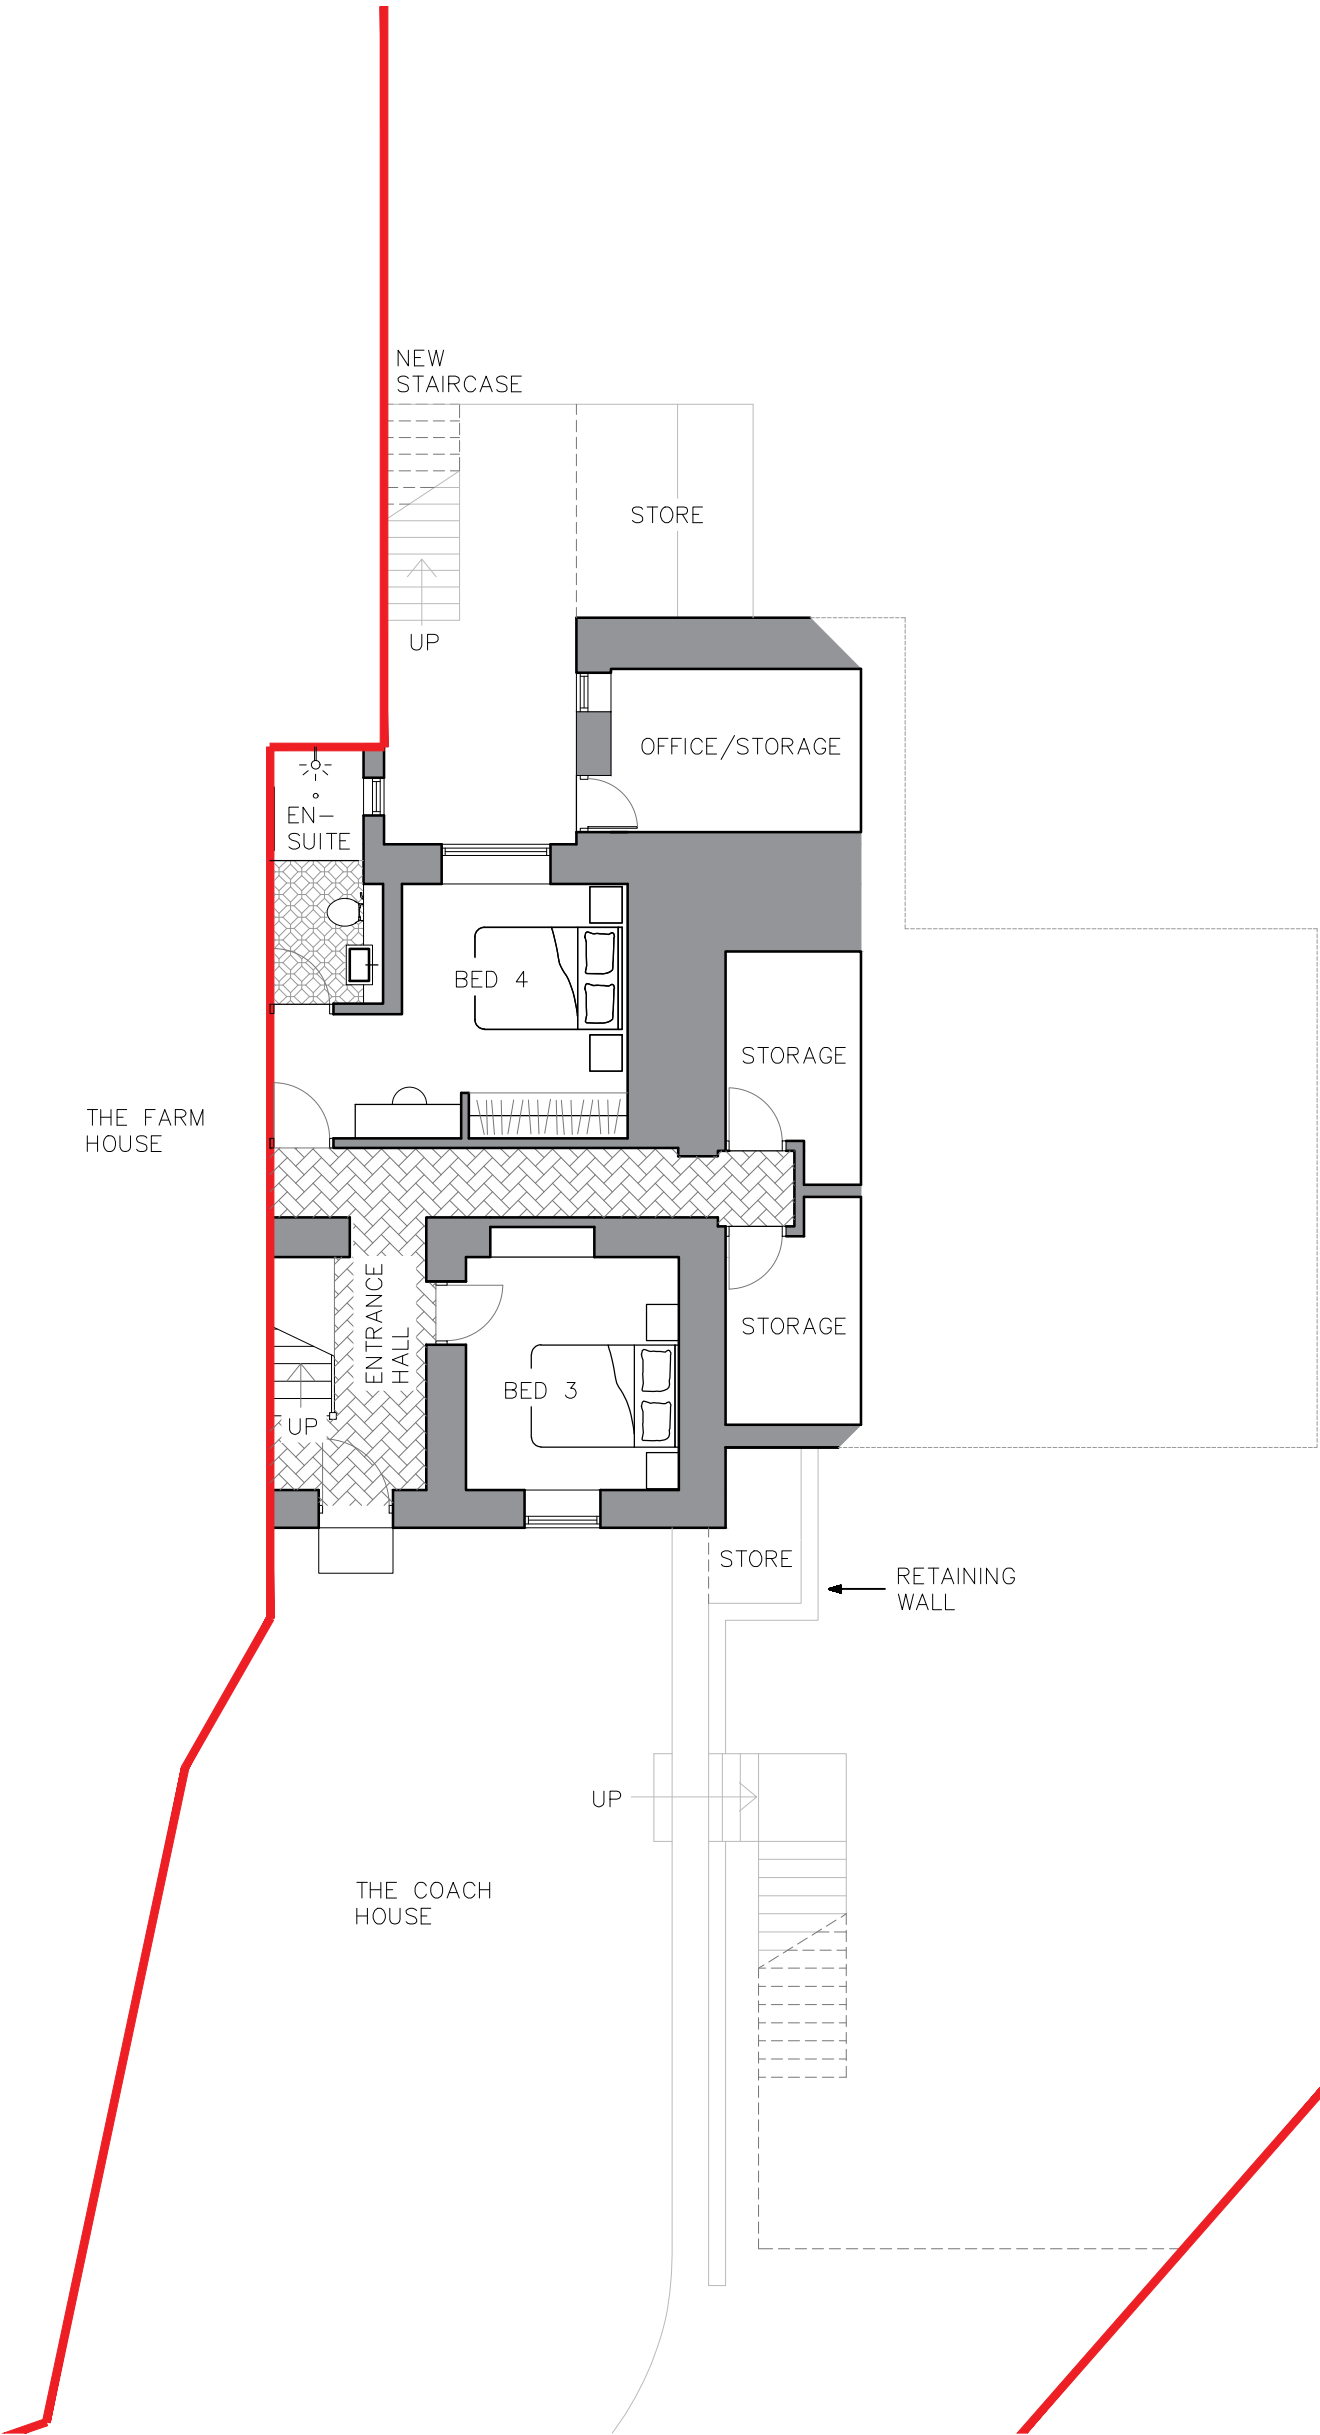

SCALE BAR 1:100

THE COACH HOUSE, VRON
FARM WREXHAM, LL11 5TW

JACQUI & JEREMY BASSETT

PROPOSED GROUND FLOOR PLAN