


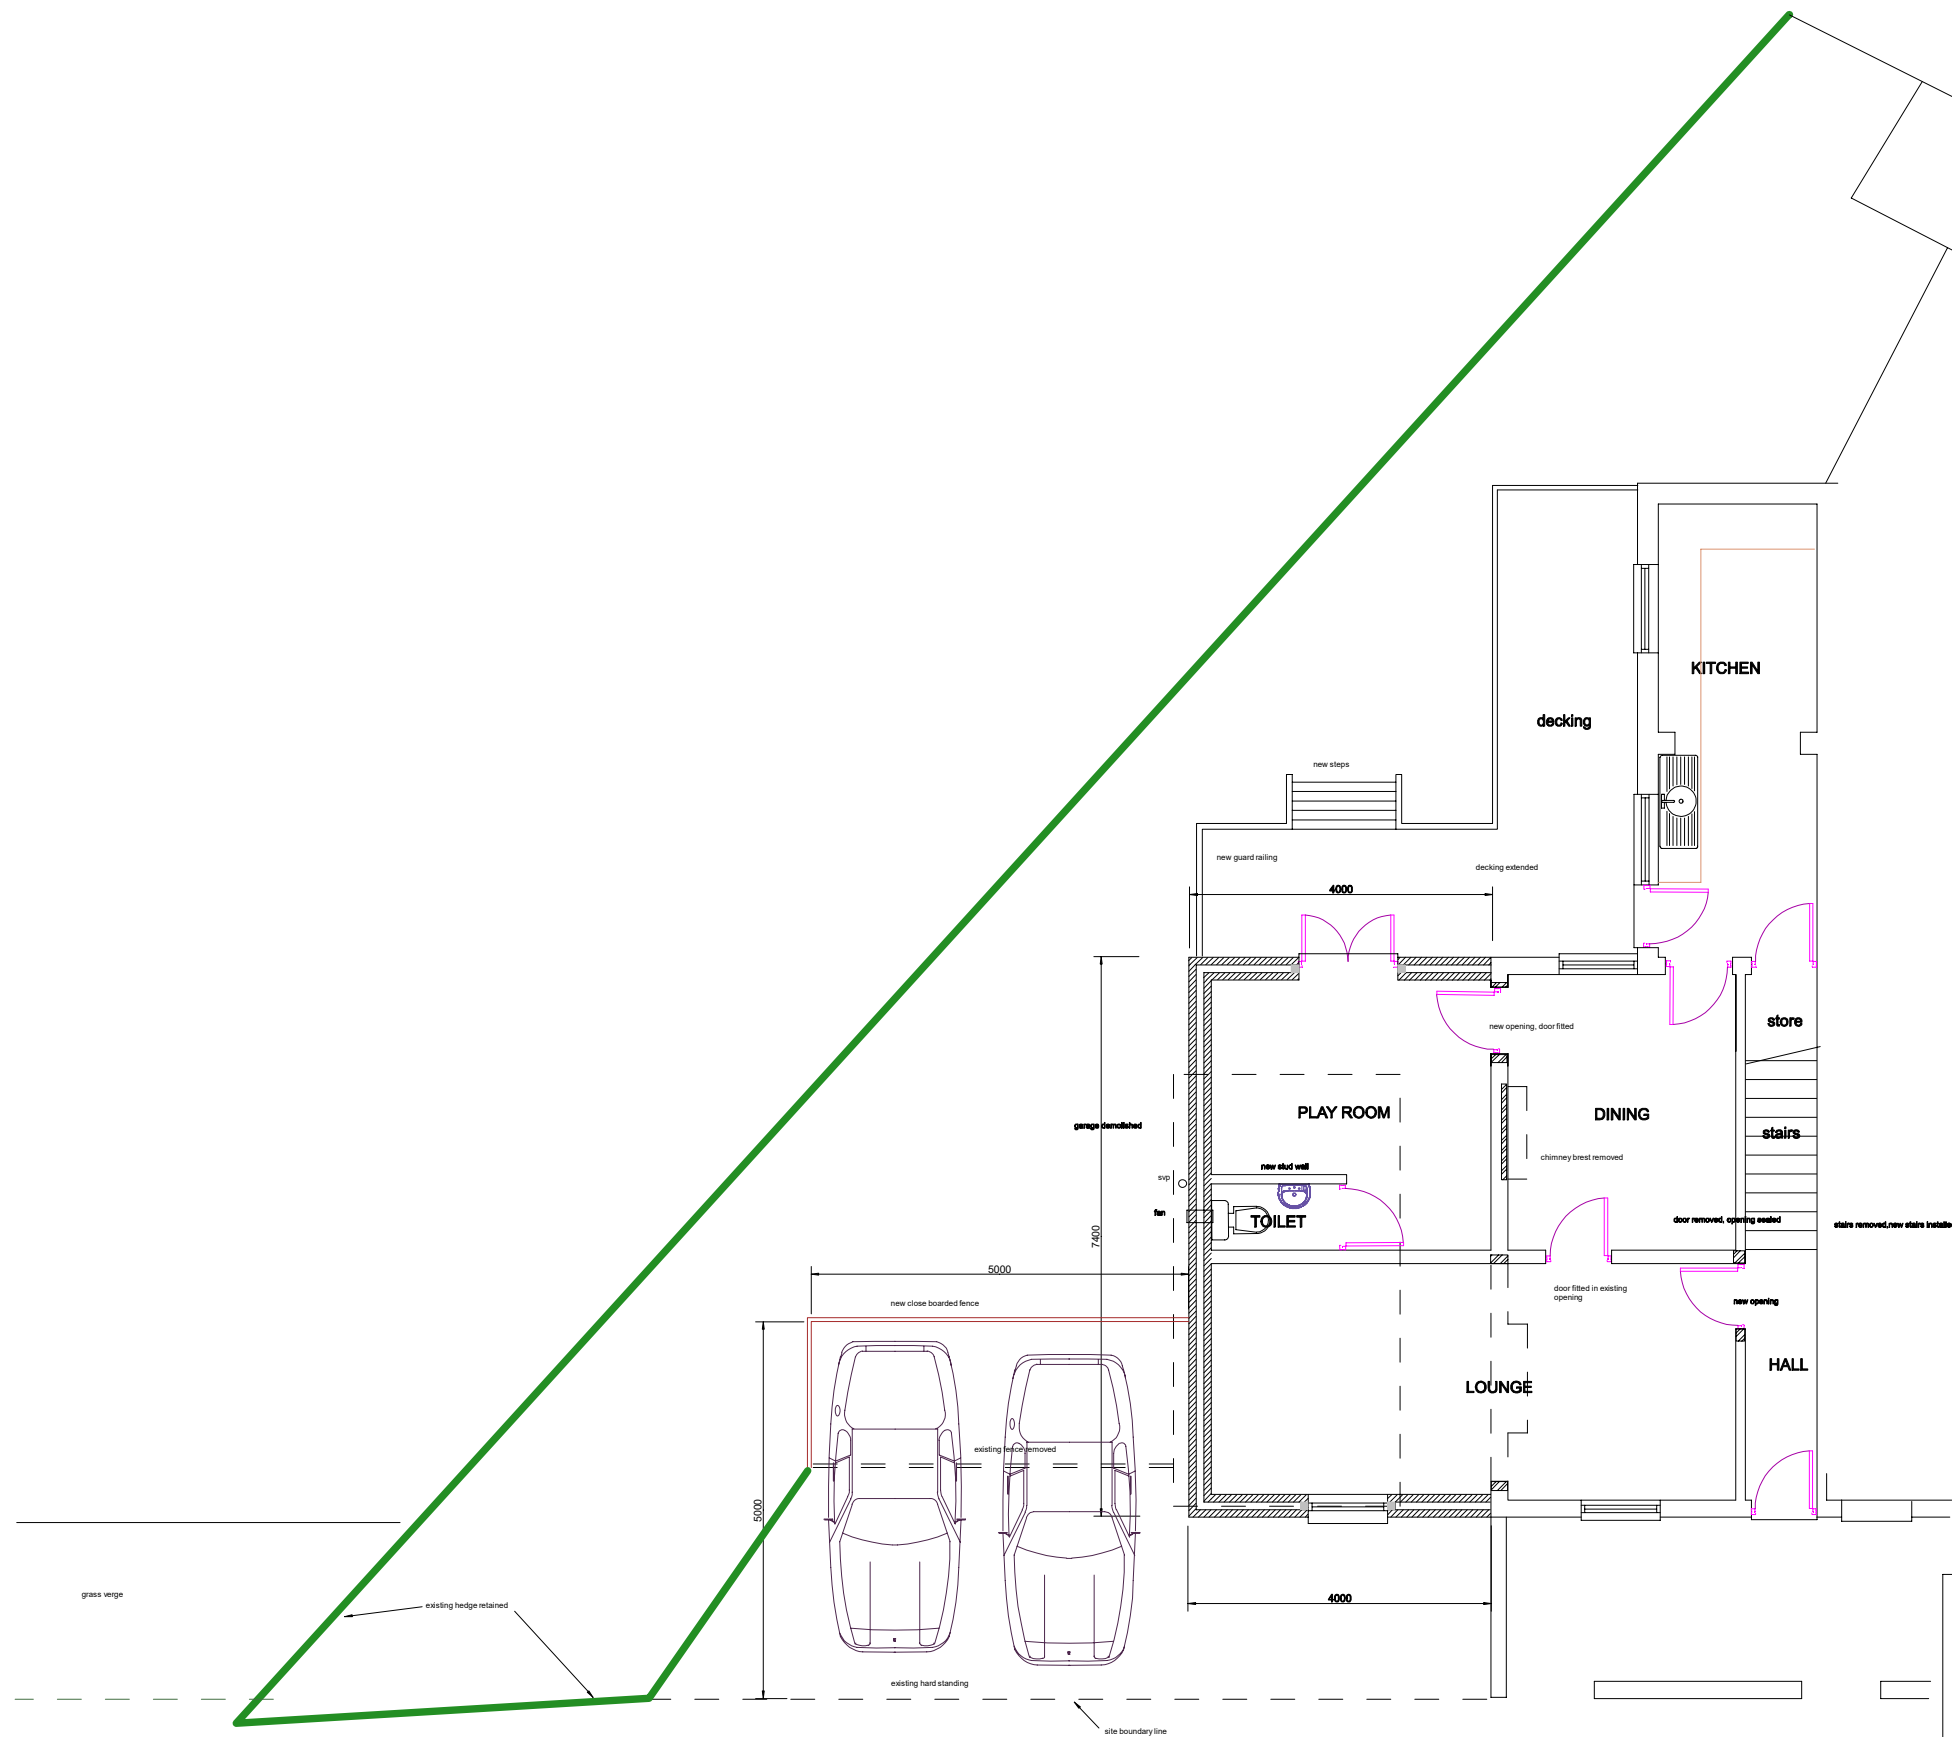

PROPOSED TWO STOREY EXTENSION AT
1 HILLSBROOK TOP TALWYN COEDPOETH LL11 3RA
FOR MR & MRS K WILLIAMS
BLOCK PLAN

Scale 1:100 Date Feb 23 Dwg KW07a

Rev :Planning submission Feb 23