




2. All sizes to be checked on site prior to construction.
3. This drawing is the copyright of the author.

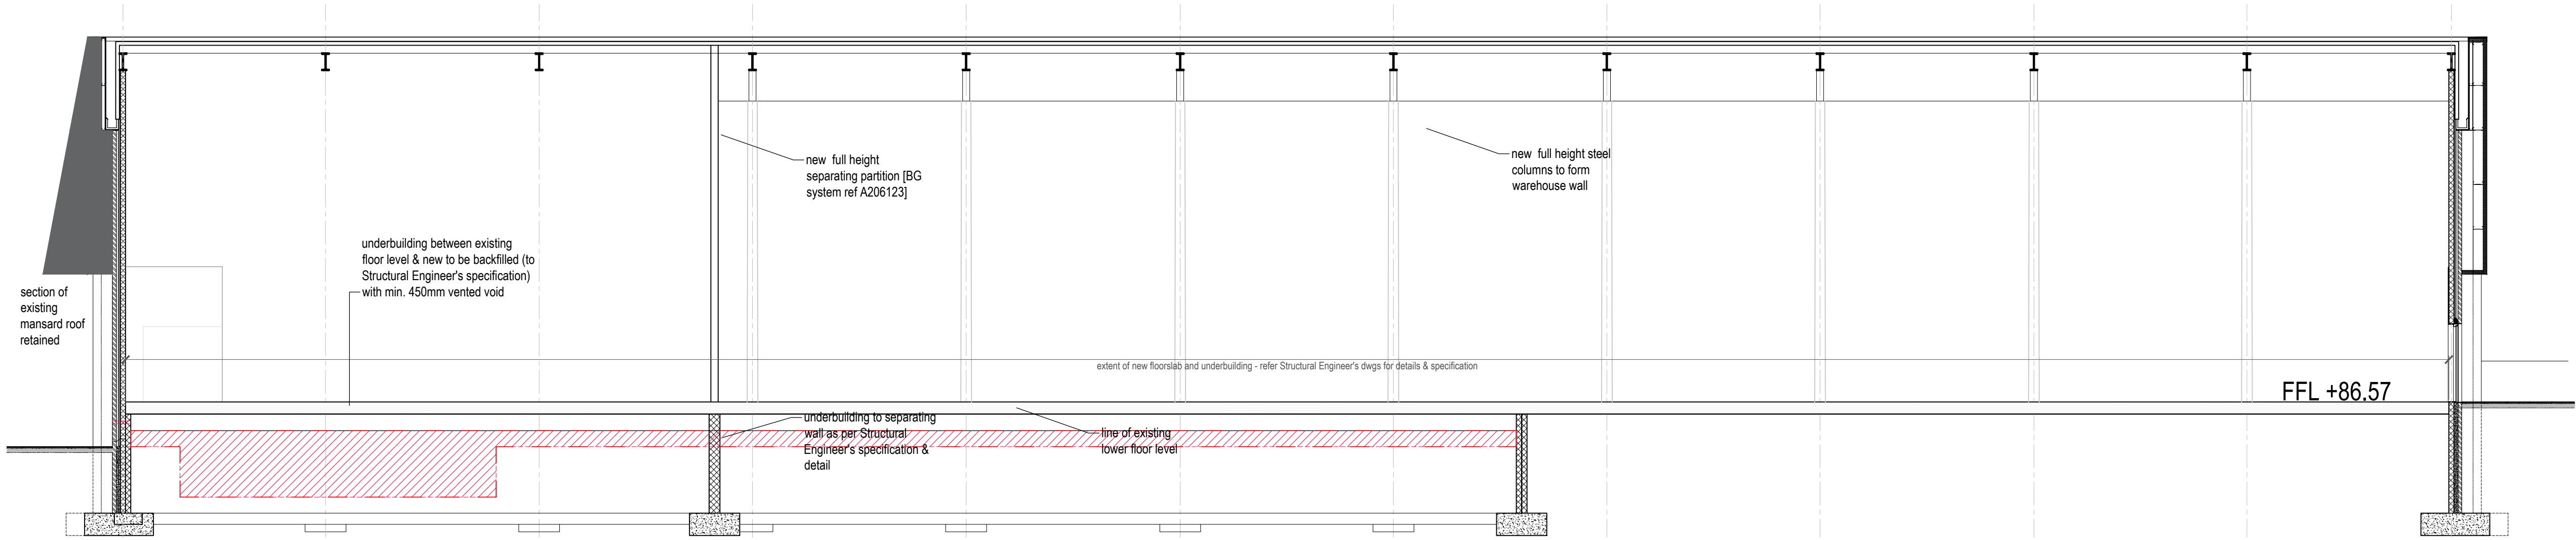


LONGITUDINAL SECTION (section C-C)

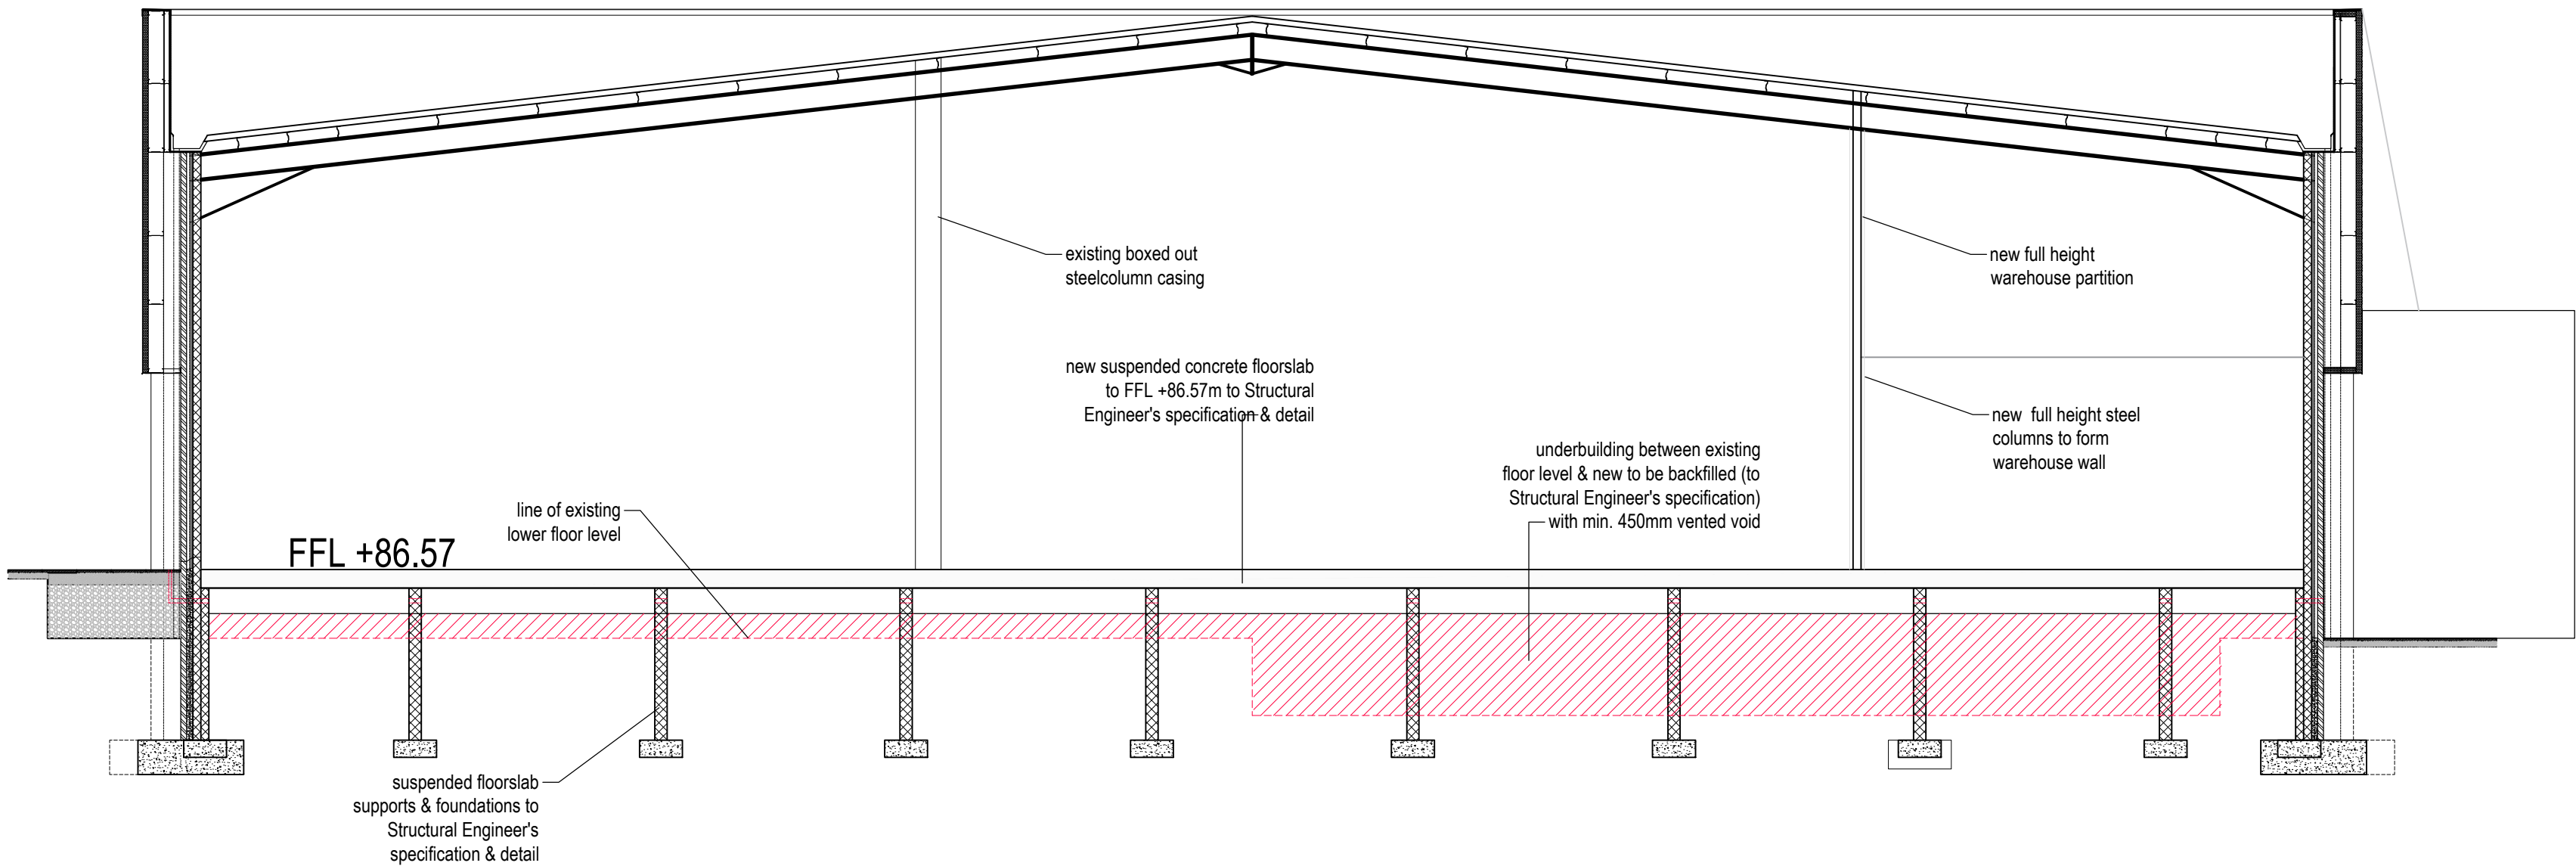

CROSS SECTION THRU AREA OF NEW FLOORSLAB (section B-B)

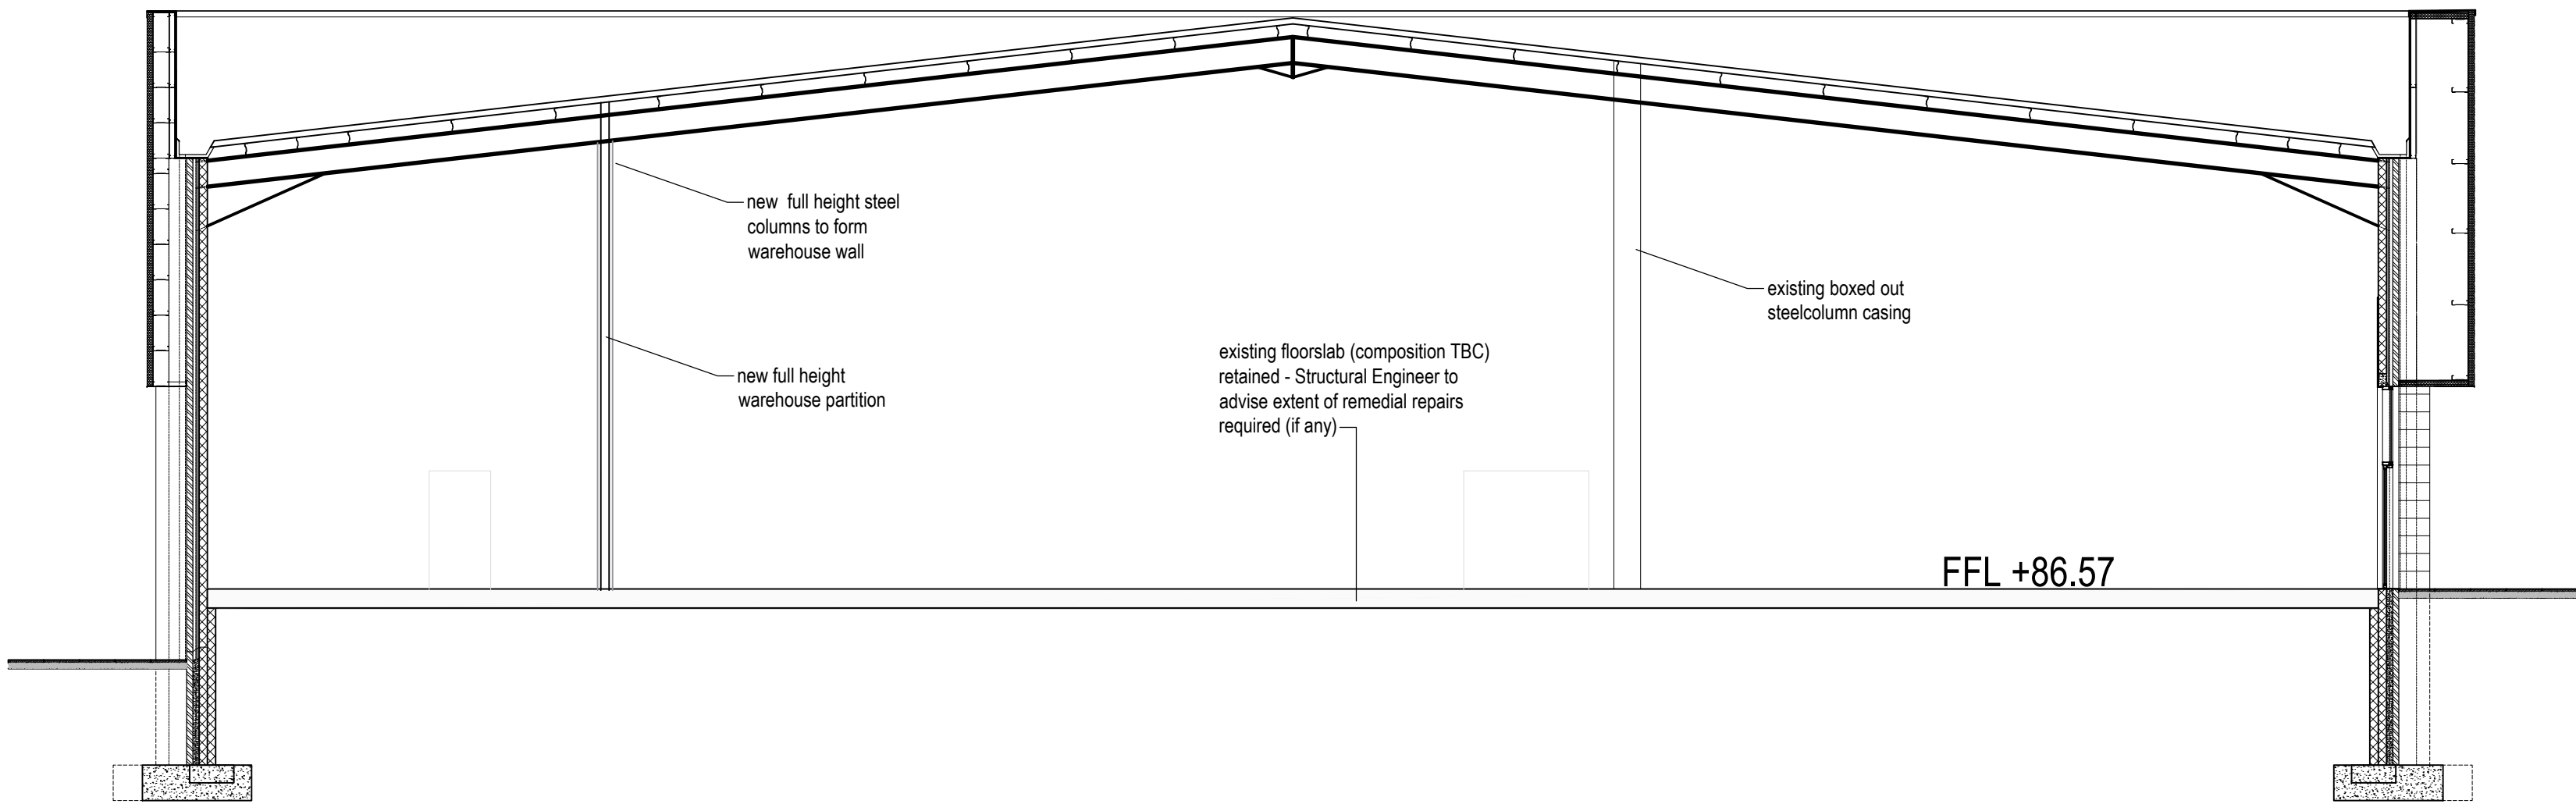

CROSS SECTION THRU FRONT ENTRANCE (section A-A)

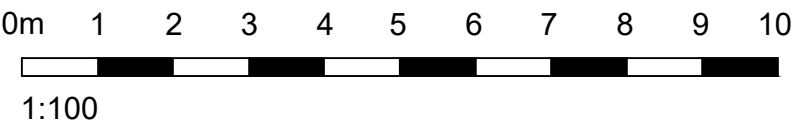

smith design associates
www.smithdesign.co.uk

Chartered Architects
16 Lynedoch Crescent, Glasgow G3 6EQ
client
0141 353 3501

Editson Real Estate

project
Proposed Alterations to Unit H
Plas Coch Retail Park, WREXHAM

drawing
Proposed Sections
original size
A1

scale
1:100
drawn
PM

date
13.04.2022
checked
-

status
PLANNING
passed
-

job no.
G2983
drawing no.
AL(0)011
revision
4