




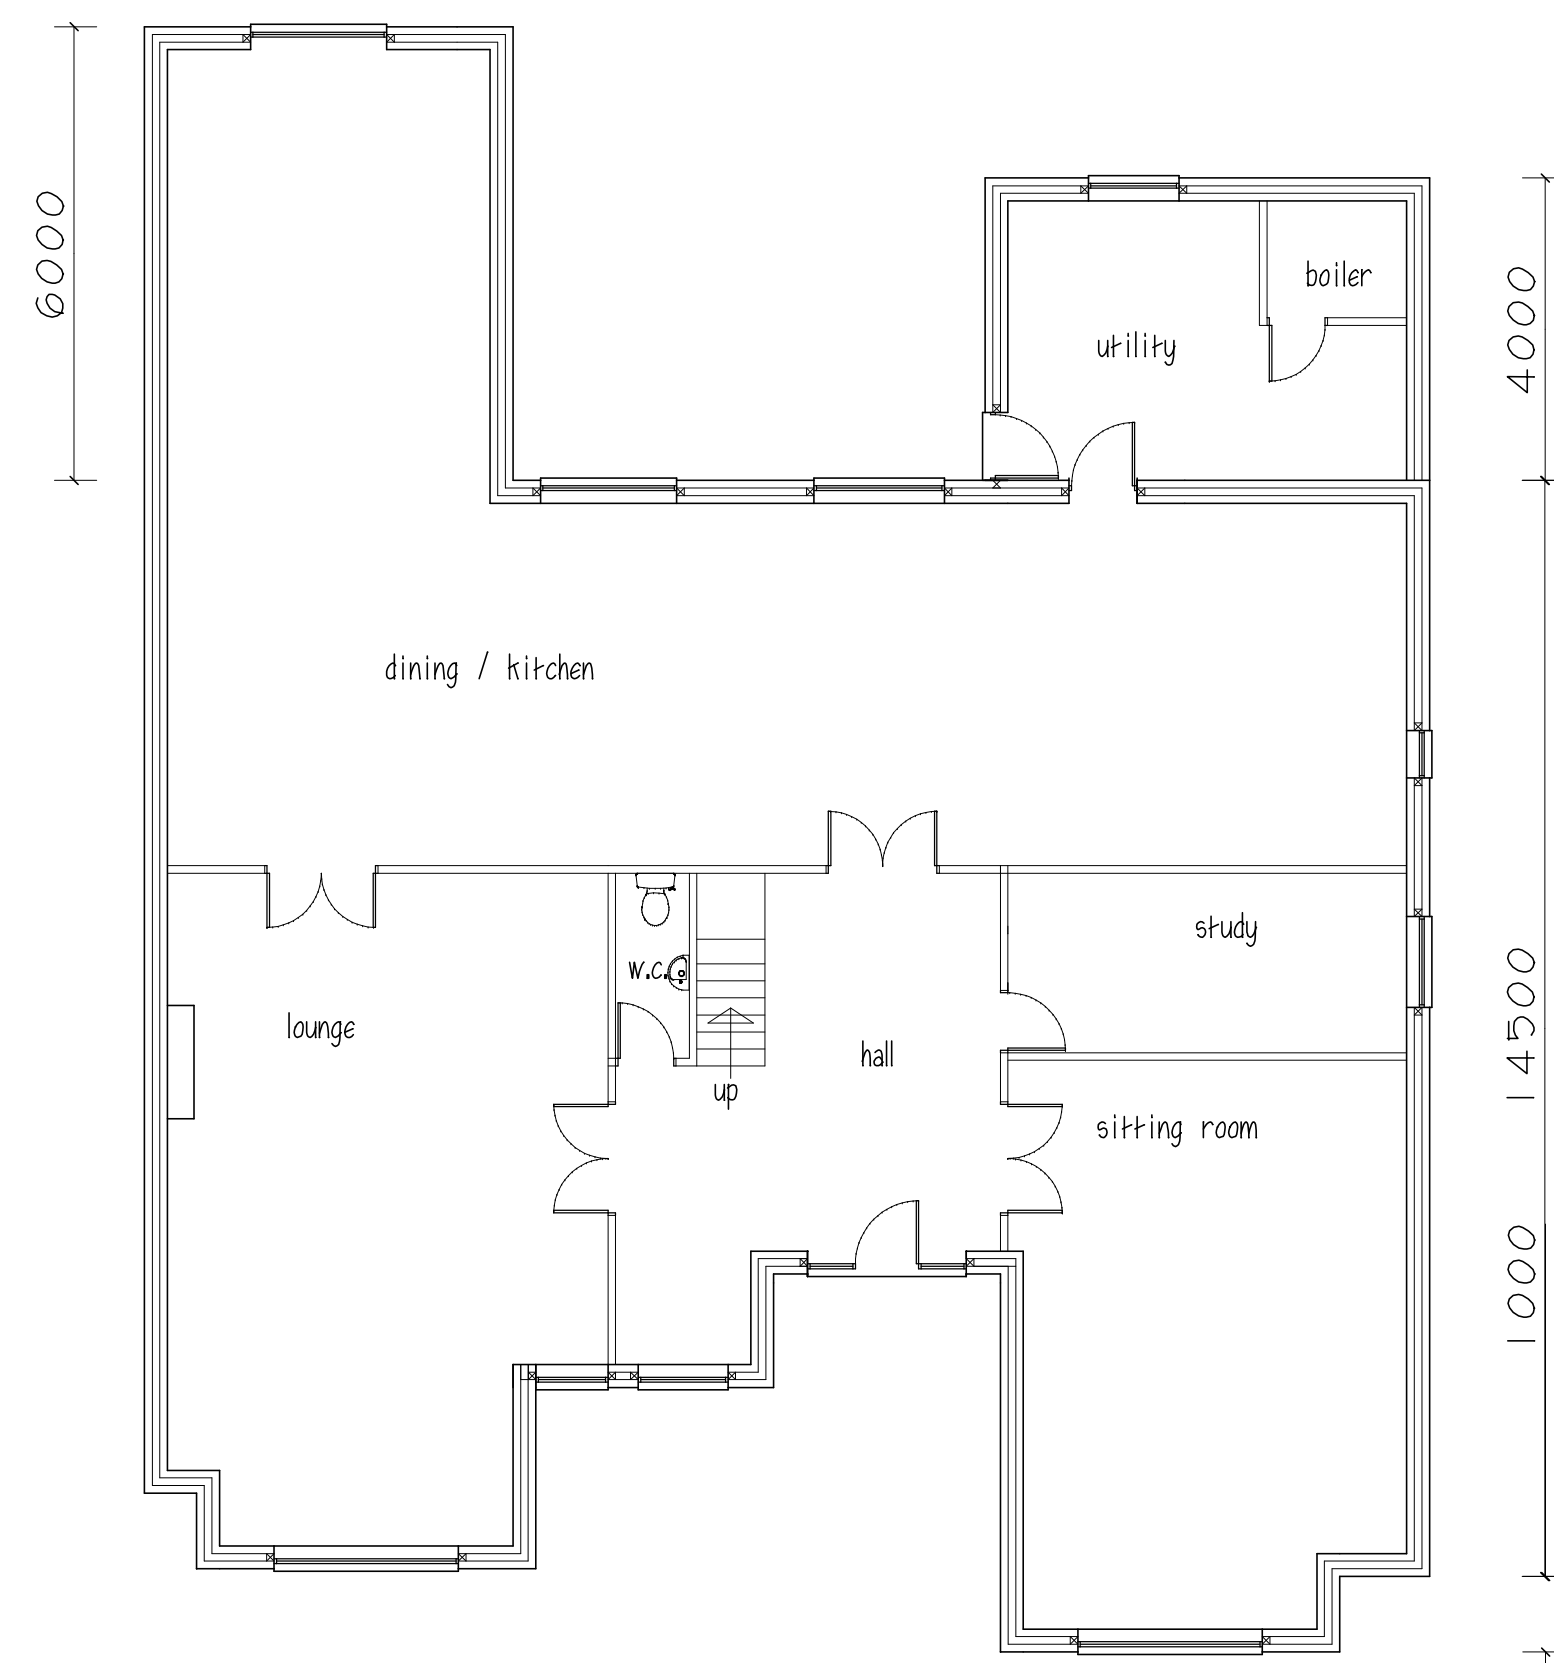

GROUND FLOOR

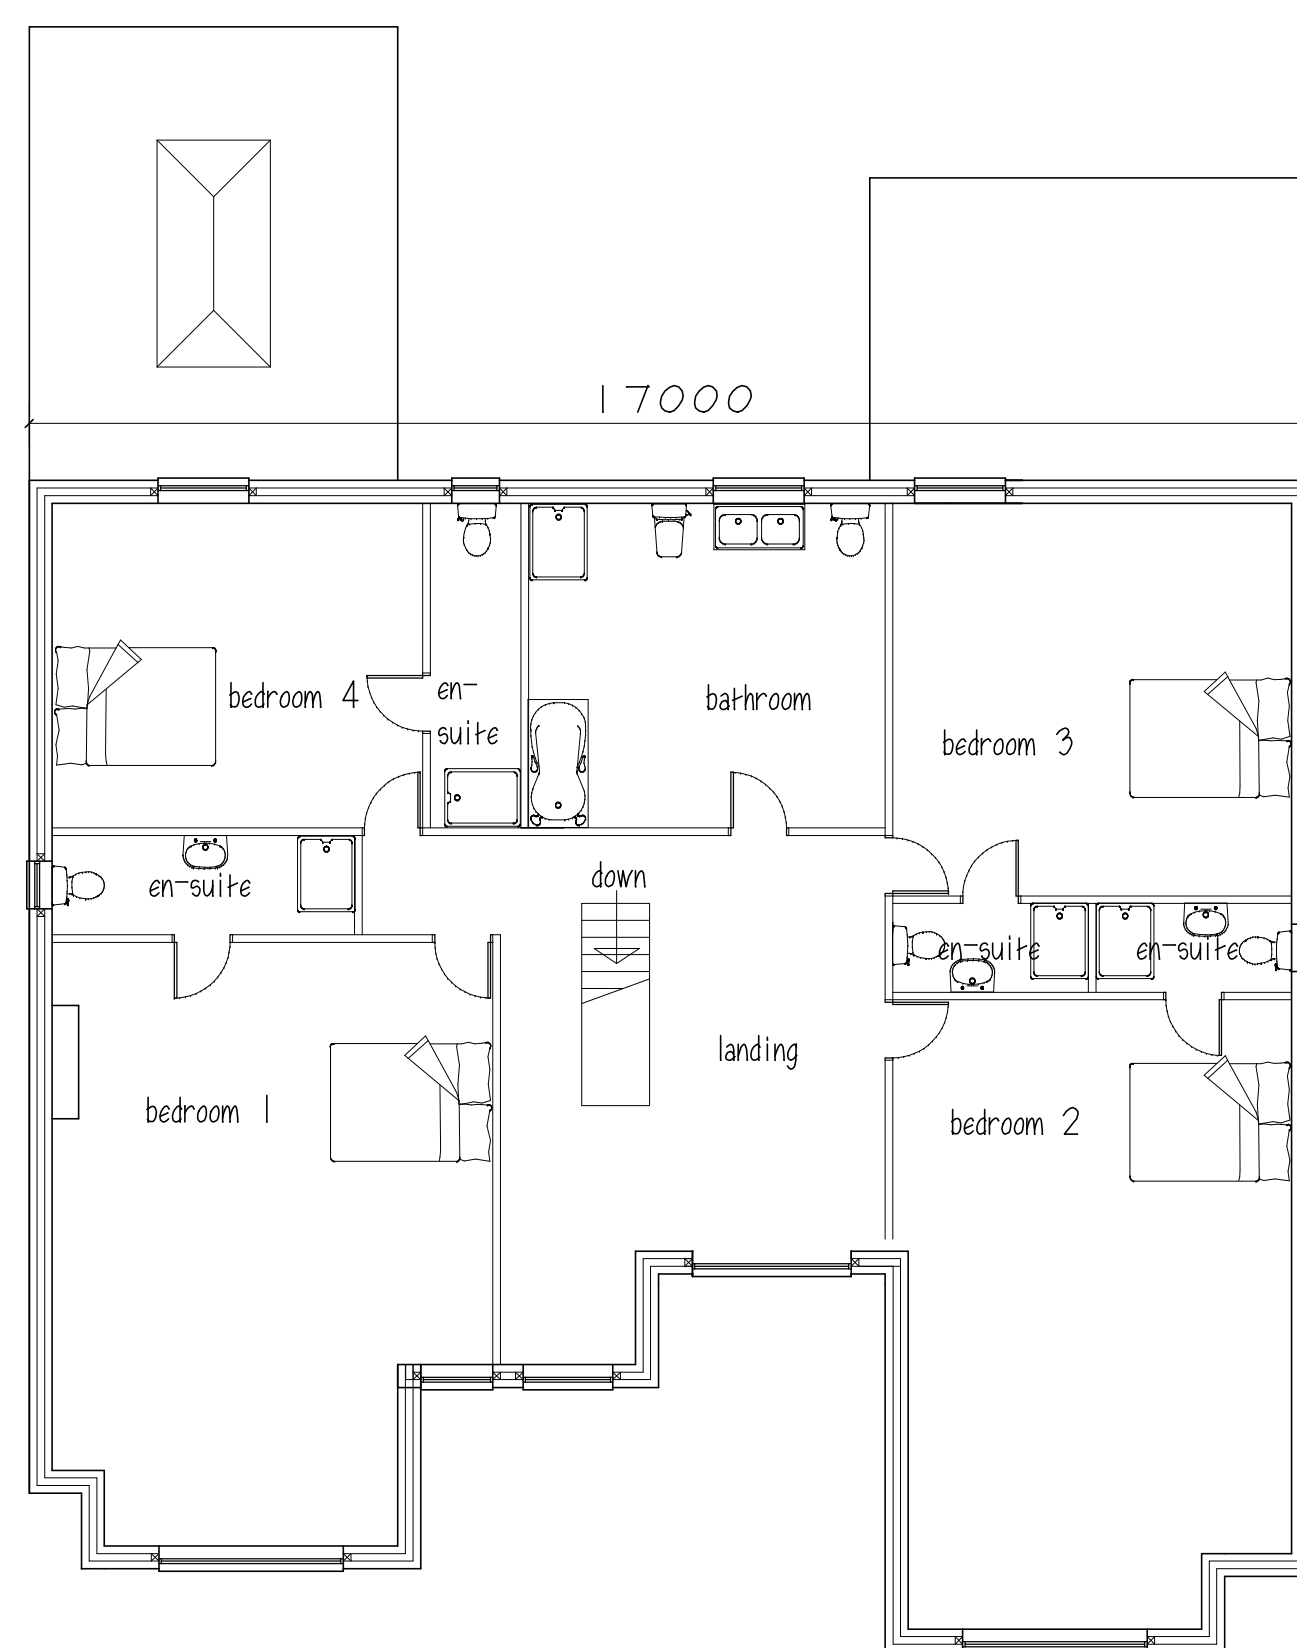


FIRST FLOOR

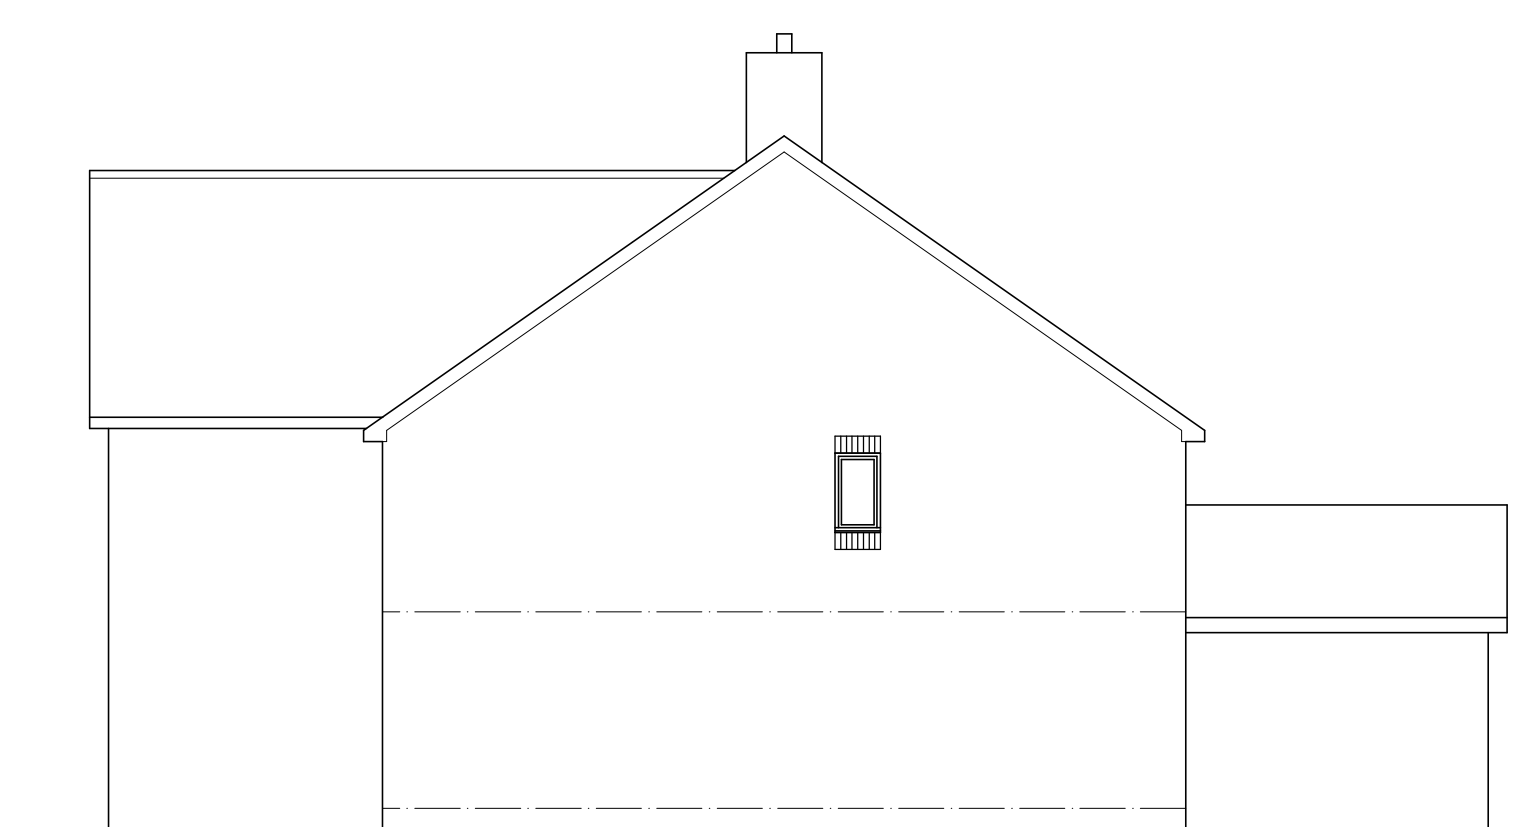


SIDE ELEVATION




REAR ELEVATION

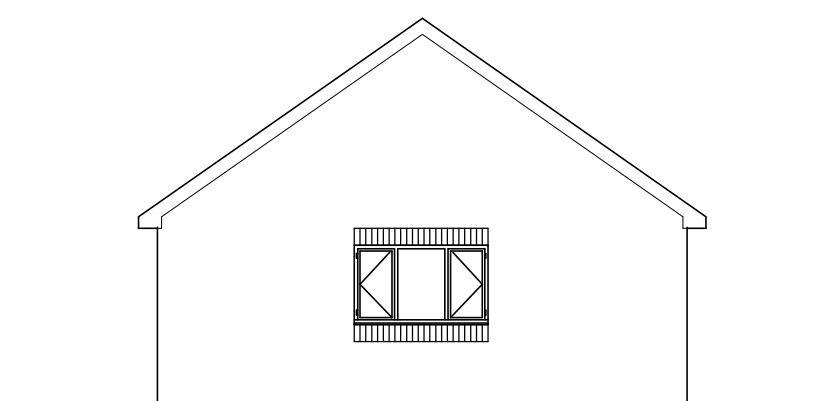


SIDE ELEVATION (garage)

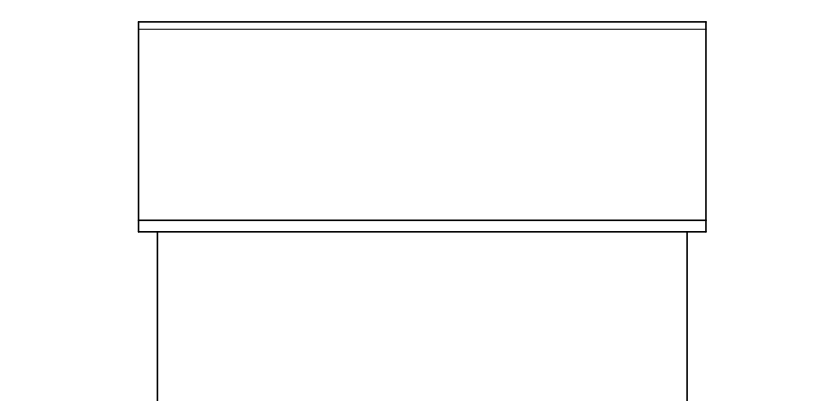


REAR ELEVATION (garage)

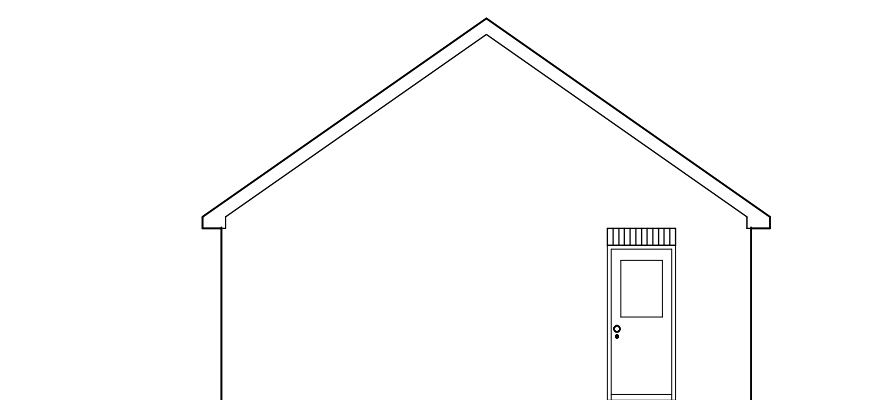

SIDE ELEVATION (garage)

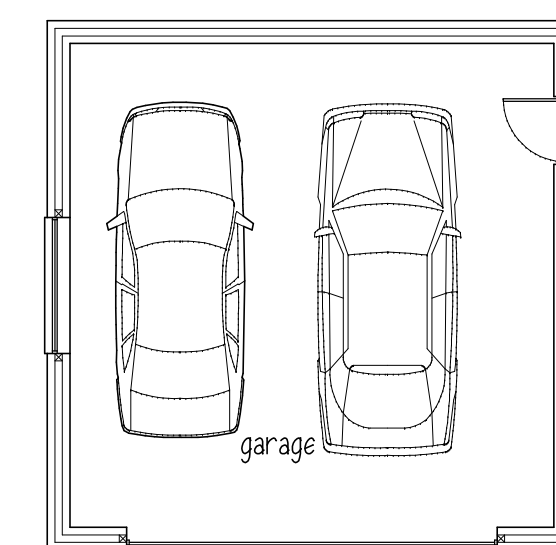

GROUND FLOOR (garage)

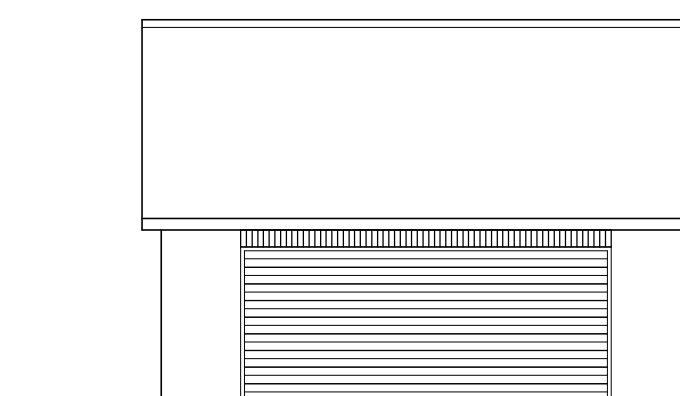


FRONT ELEVATION (garage)



FRONT ELEVATION

ROOF - welsh slate
WALLS - brick
WINDOWS & DOORS - white UPVC

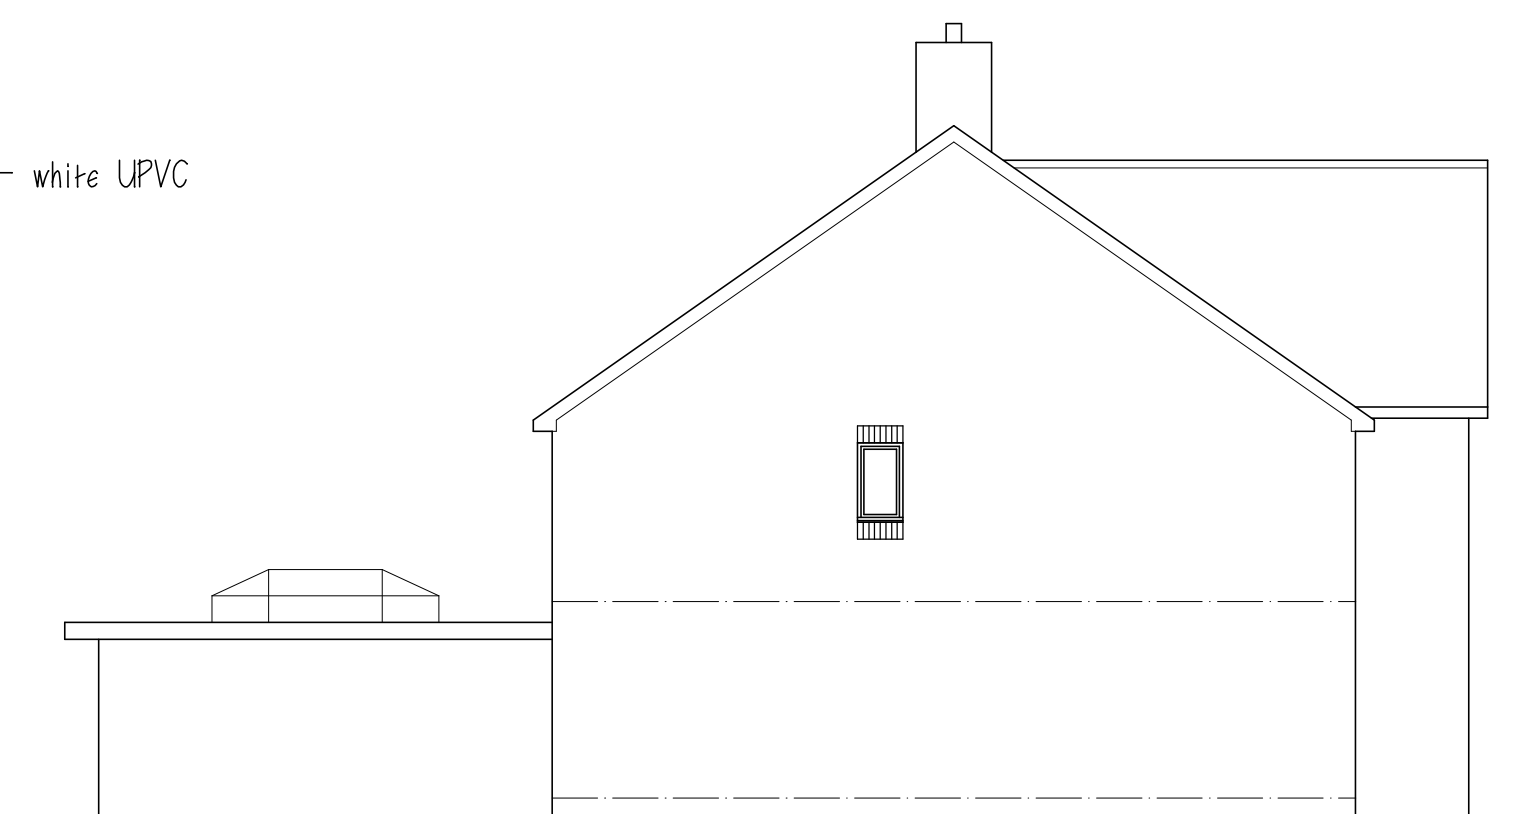

SIDE ELEVATION

Ms A REDMOND


DETACHED DWELLING
COBBLESTONE HOUSE
ROSSETT
WREXHAM LL1 20DL

PLANS & ELEVATIONS

1:100@A1 SEPT 22

Peter Thompson

"Linwood"
Barnsley Road
Dodworth
Barnsley S75 3JR
e-mail peter-thompson@hotmail.co.uk

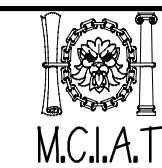

M.C.I.A.T.

Ref. 01226 201391

m. 07973251730