




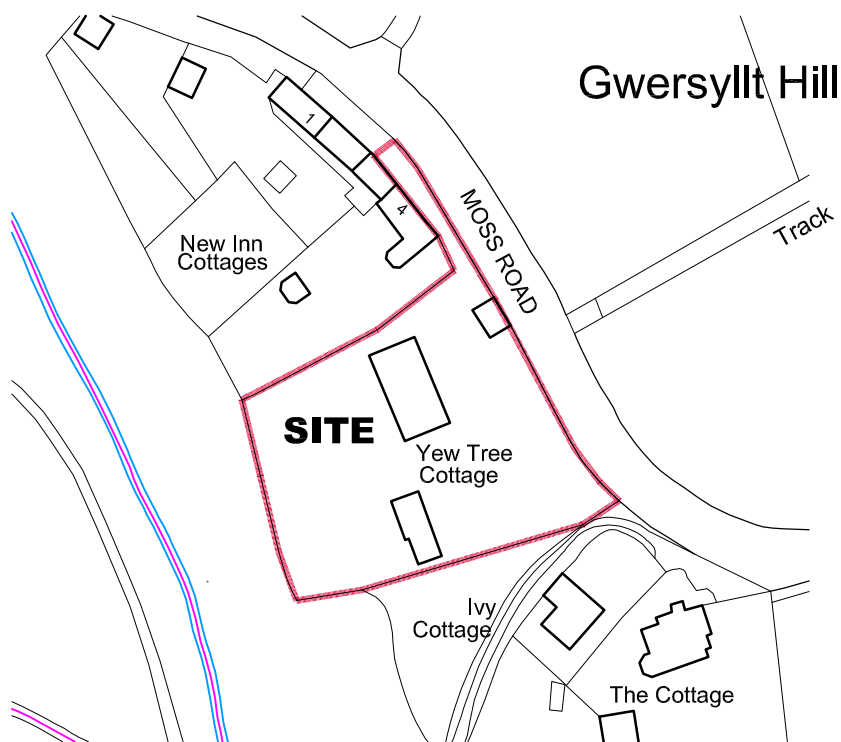

Ordnance Survey (c) Crown Copyright 2020. All rights reserved. Licence number 100022432

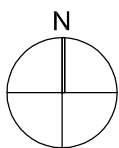

scale 1:1250 @ A4

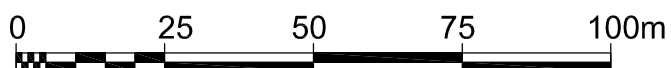

PLANNING DRAWING



owen ellis
Architects

STANLEY HALL
EDMUND STREET
LIVERPOOL L3 9NG
TEL: 0151 227 1555
web: www.owenellis.co.uk
email: info@owenellis.co.uk

PROPOSED IMPROVEMENTS,
YEW TREE COTTAGE,
MOSS ROAD, MOSS VALLEY
WREXHAM, LL11 6HA

SITE LOCATION PLAN

DRAWING NUMBER

4228 SU01

REVISION

DATE

MAY 2022

SCALE

1:1250 (A4)