


CAD FILE NAME: C:\Users\Lisa Sawyer\Land Studio Dropbox\Lisa Sawyer\05 Projects\285 Lower Farm Barns\01 CAD REV\1285-LST-XX-XX-DR-D-0400.dwg

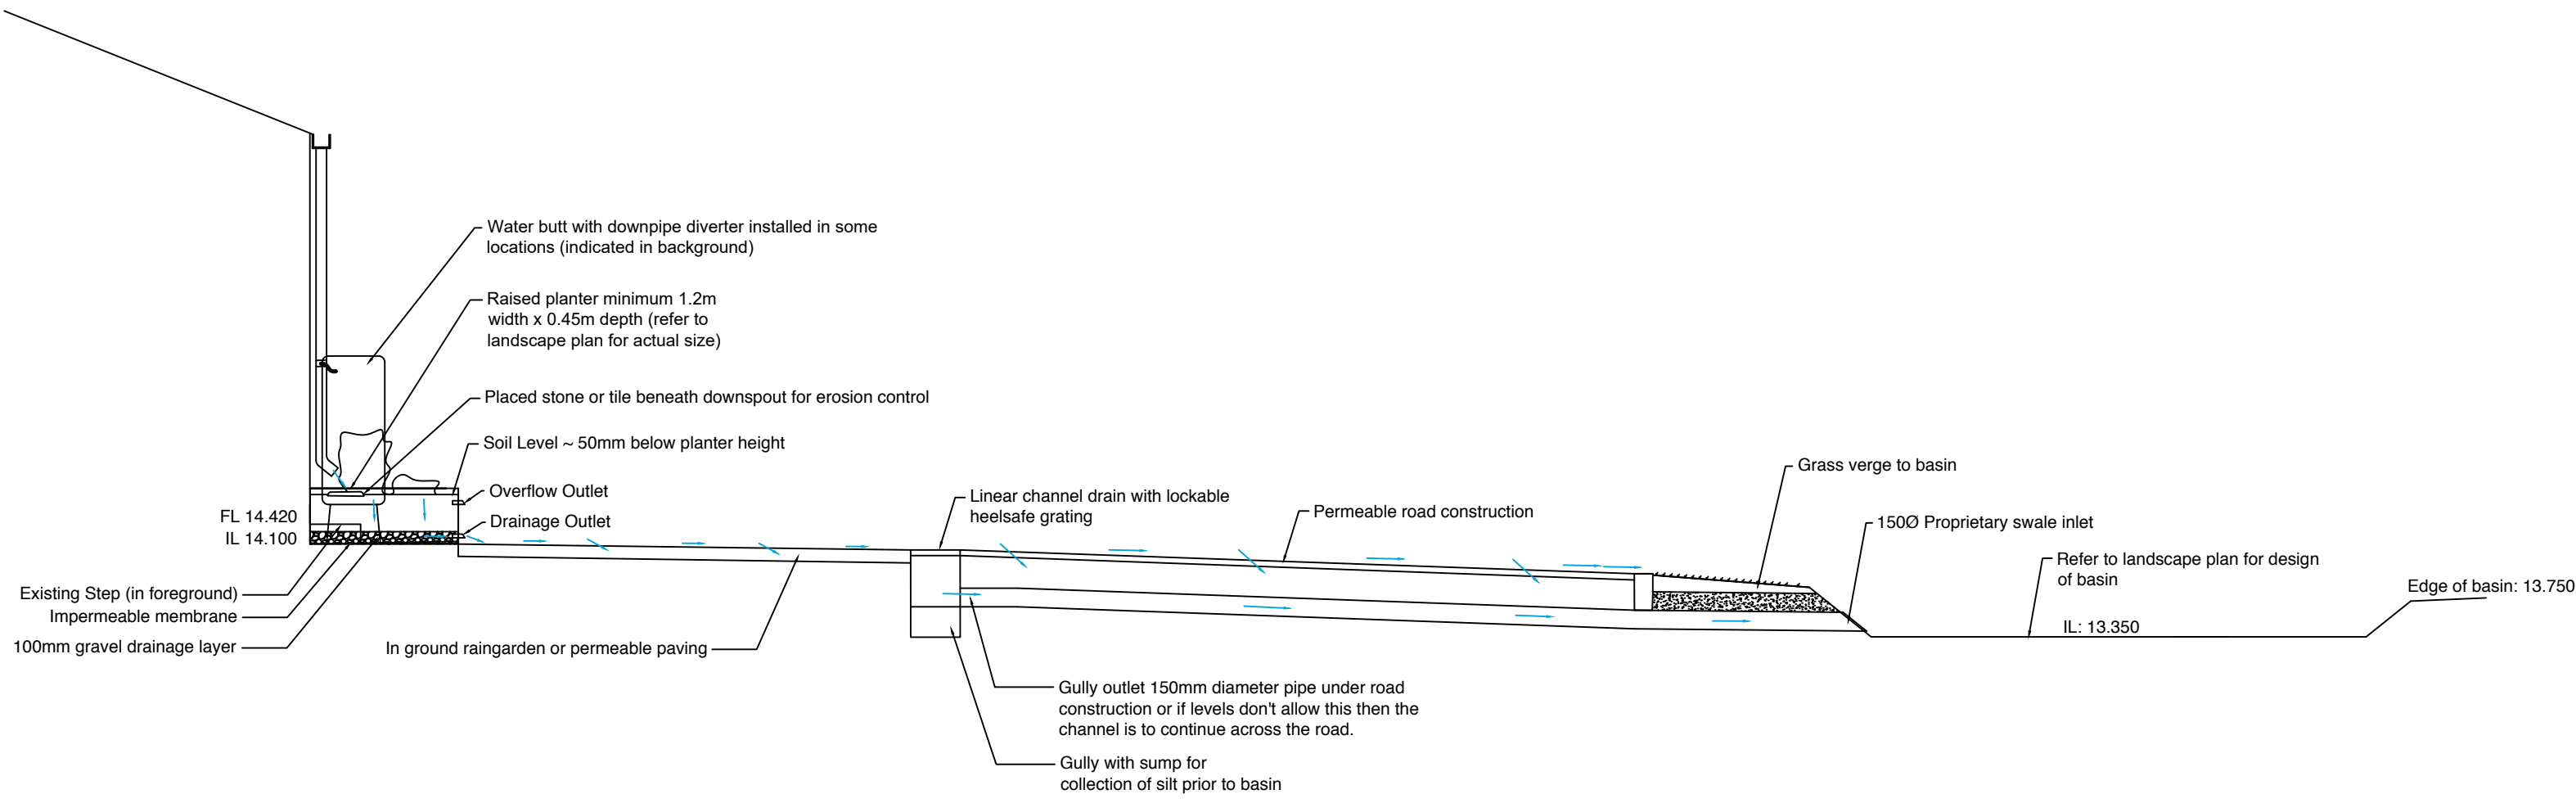

Outfall from above ground rainwater planter to basin

Notes

- This drawing is the copyright of Land Studio. It must not be copied or reproduced without written consent.
- This drawing is to be read alongside Landscape Architectural and Drainage General Arrangement drawings.
- Only figured dimensions are to be taken from this drawing. Dimensions should not be scaled from this drawing, as scaling of this drawing cannot be assured.

P01	26.09.22	For discharge of planning condition
Rev.	Date	Description

Client:
Plant & Robinson Construction

Project:
Lower Farm Barns

Drawing Title:
Drainage Sections

Drawing No:
XXX-LST-XX-XX-DR-D-0400

Drawn By: AW Date: 26.09.22

Checked By: LS Date: 26.09.22

Drawing Scale:1:50 Sheet Size: A1

Revision
P01

Status
S2