
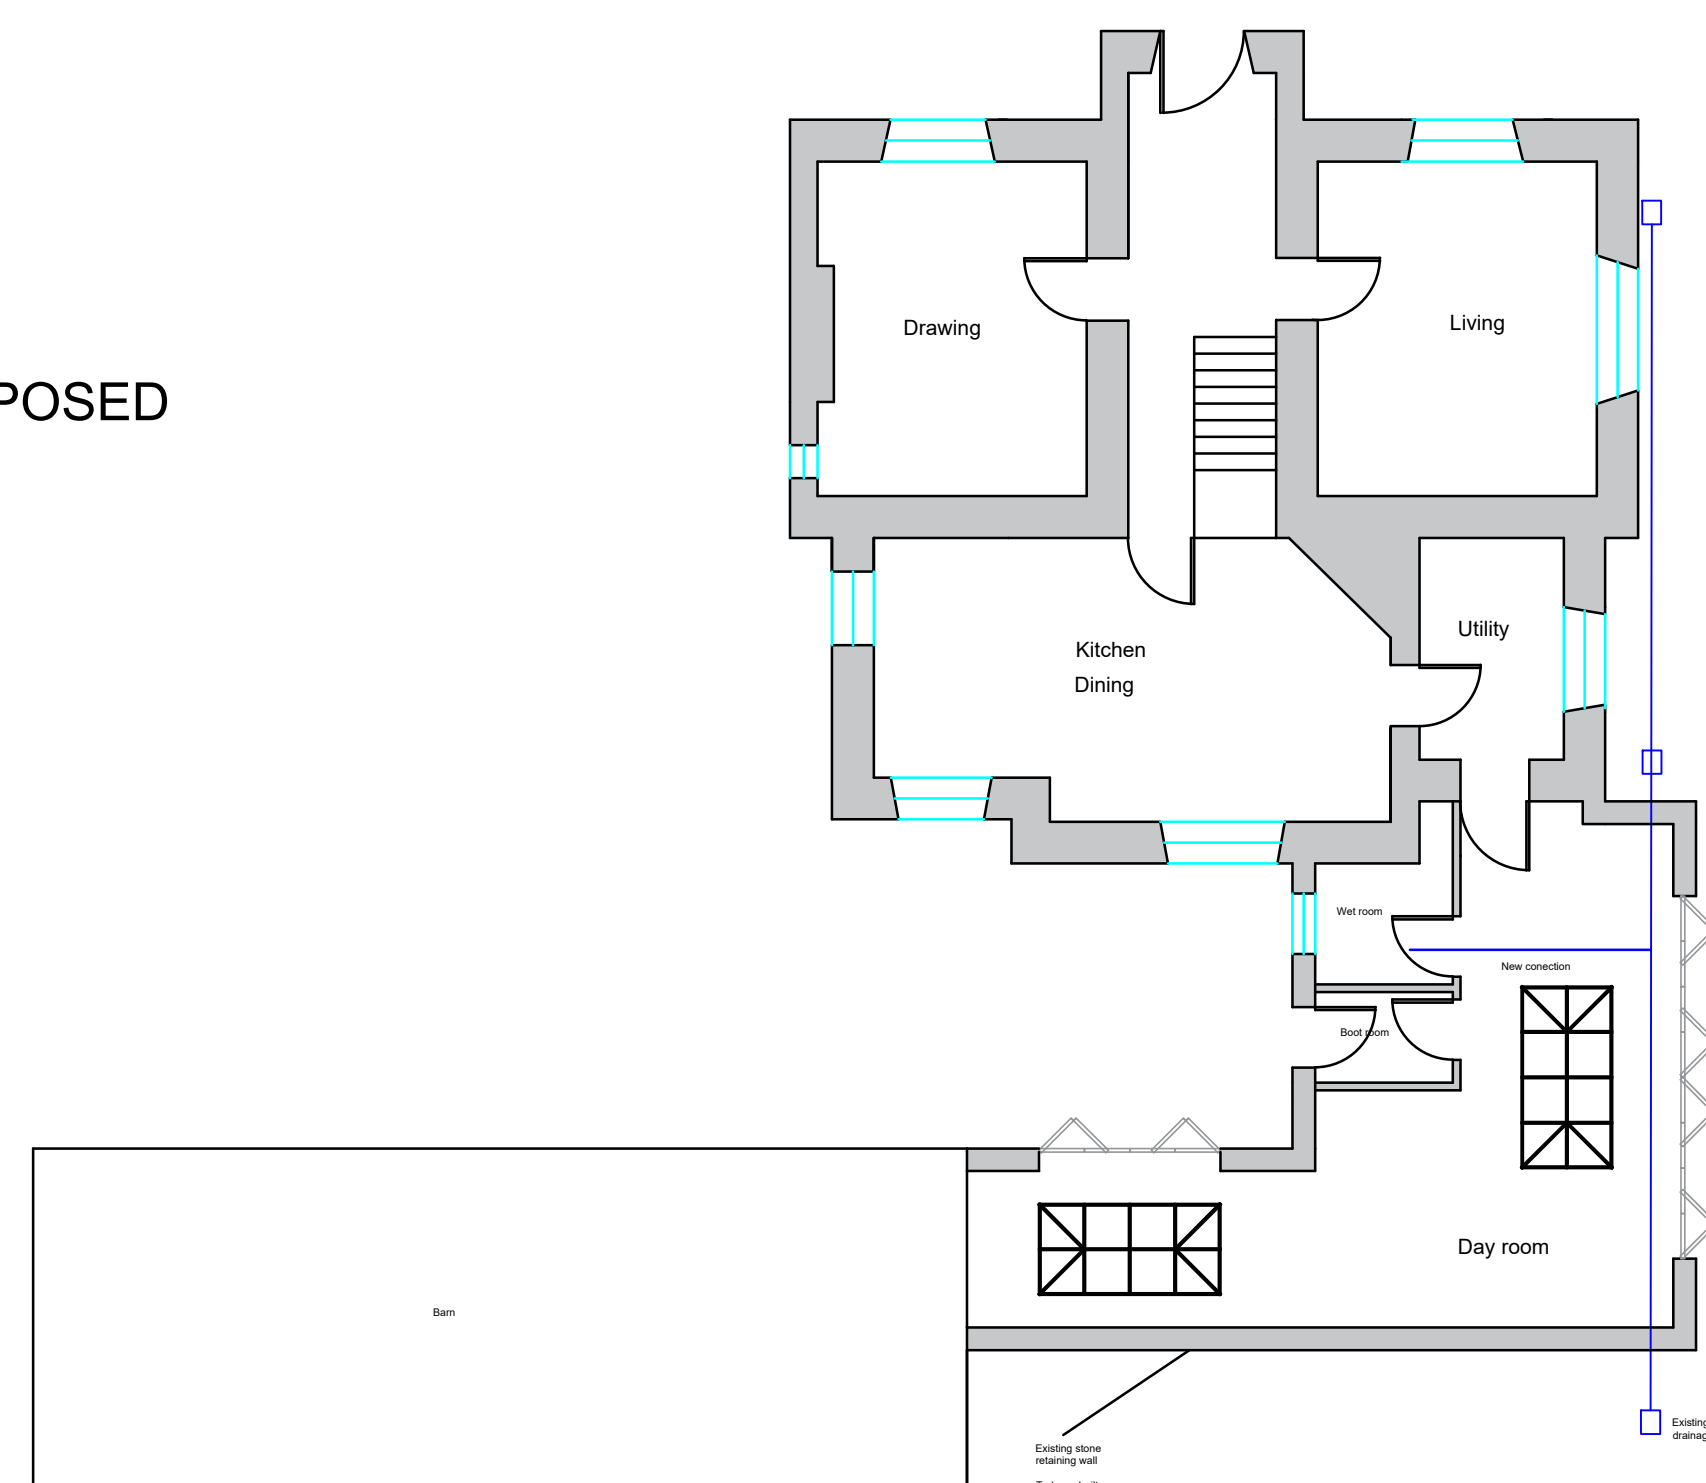
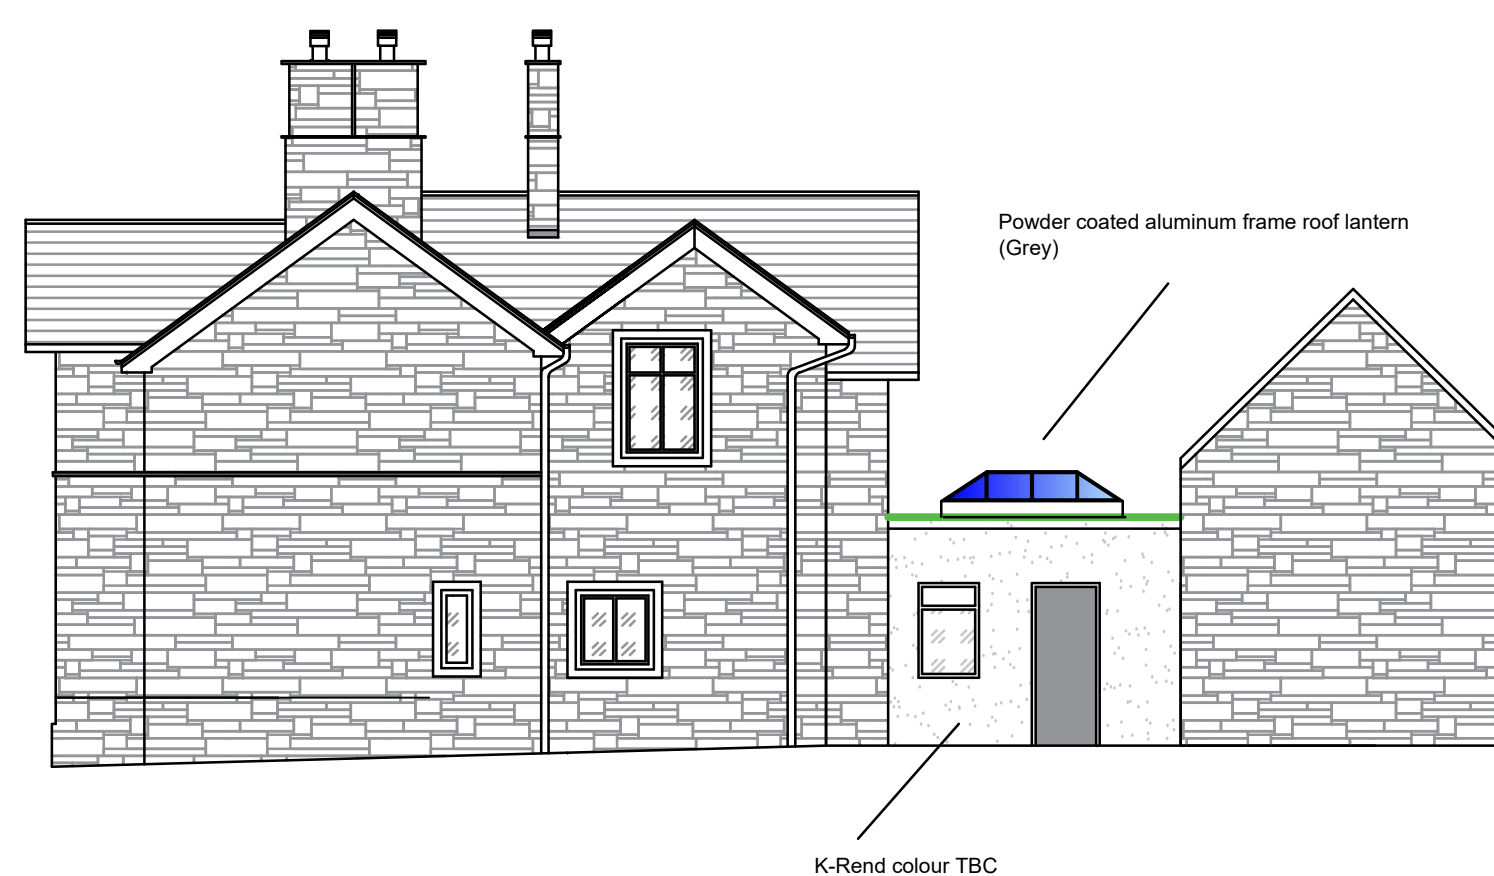


Notes:

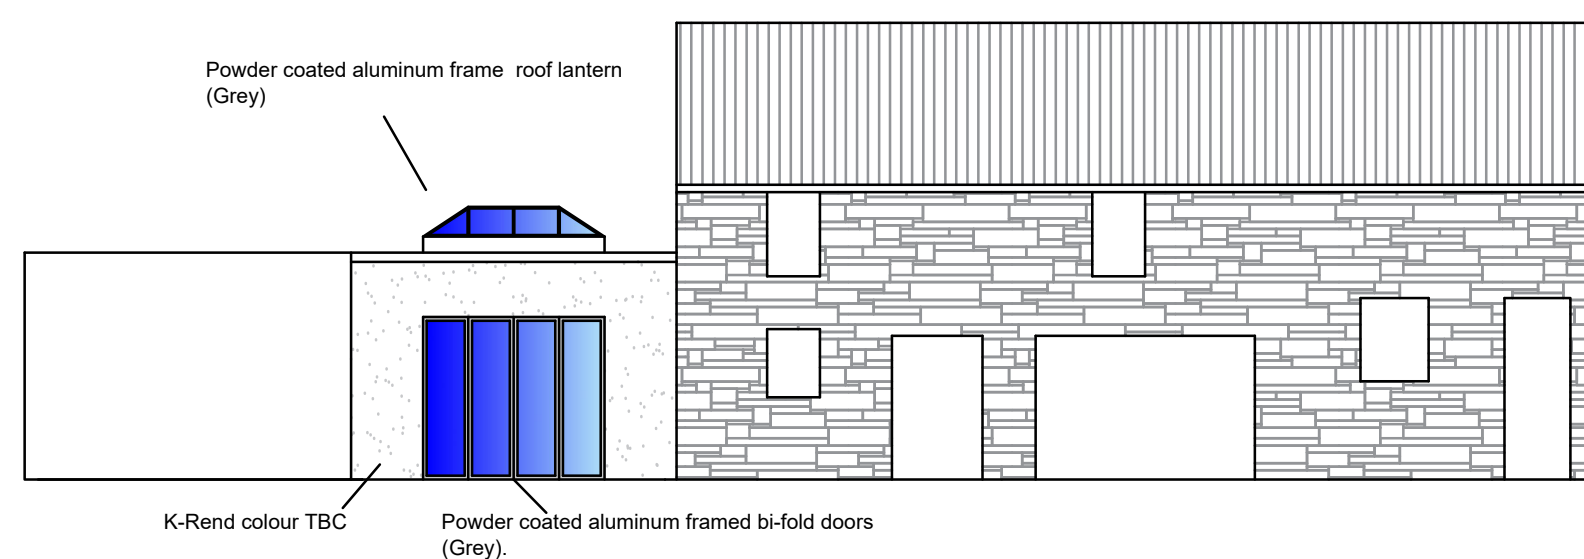

Project;

Ty Llwyd

Title:

Proposed

Dwg No:

Jones pr

Revision:

THE FUTURE,

Scale (A1):

1:100

Date:

1:100

--	--