



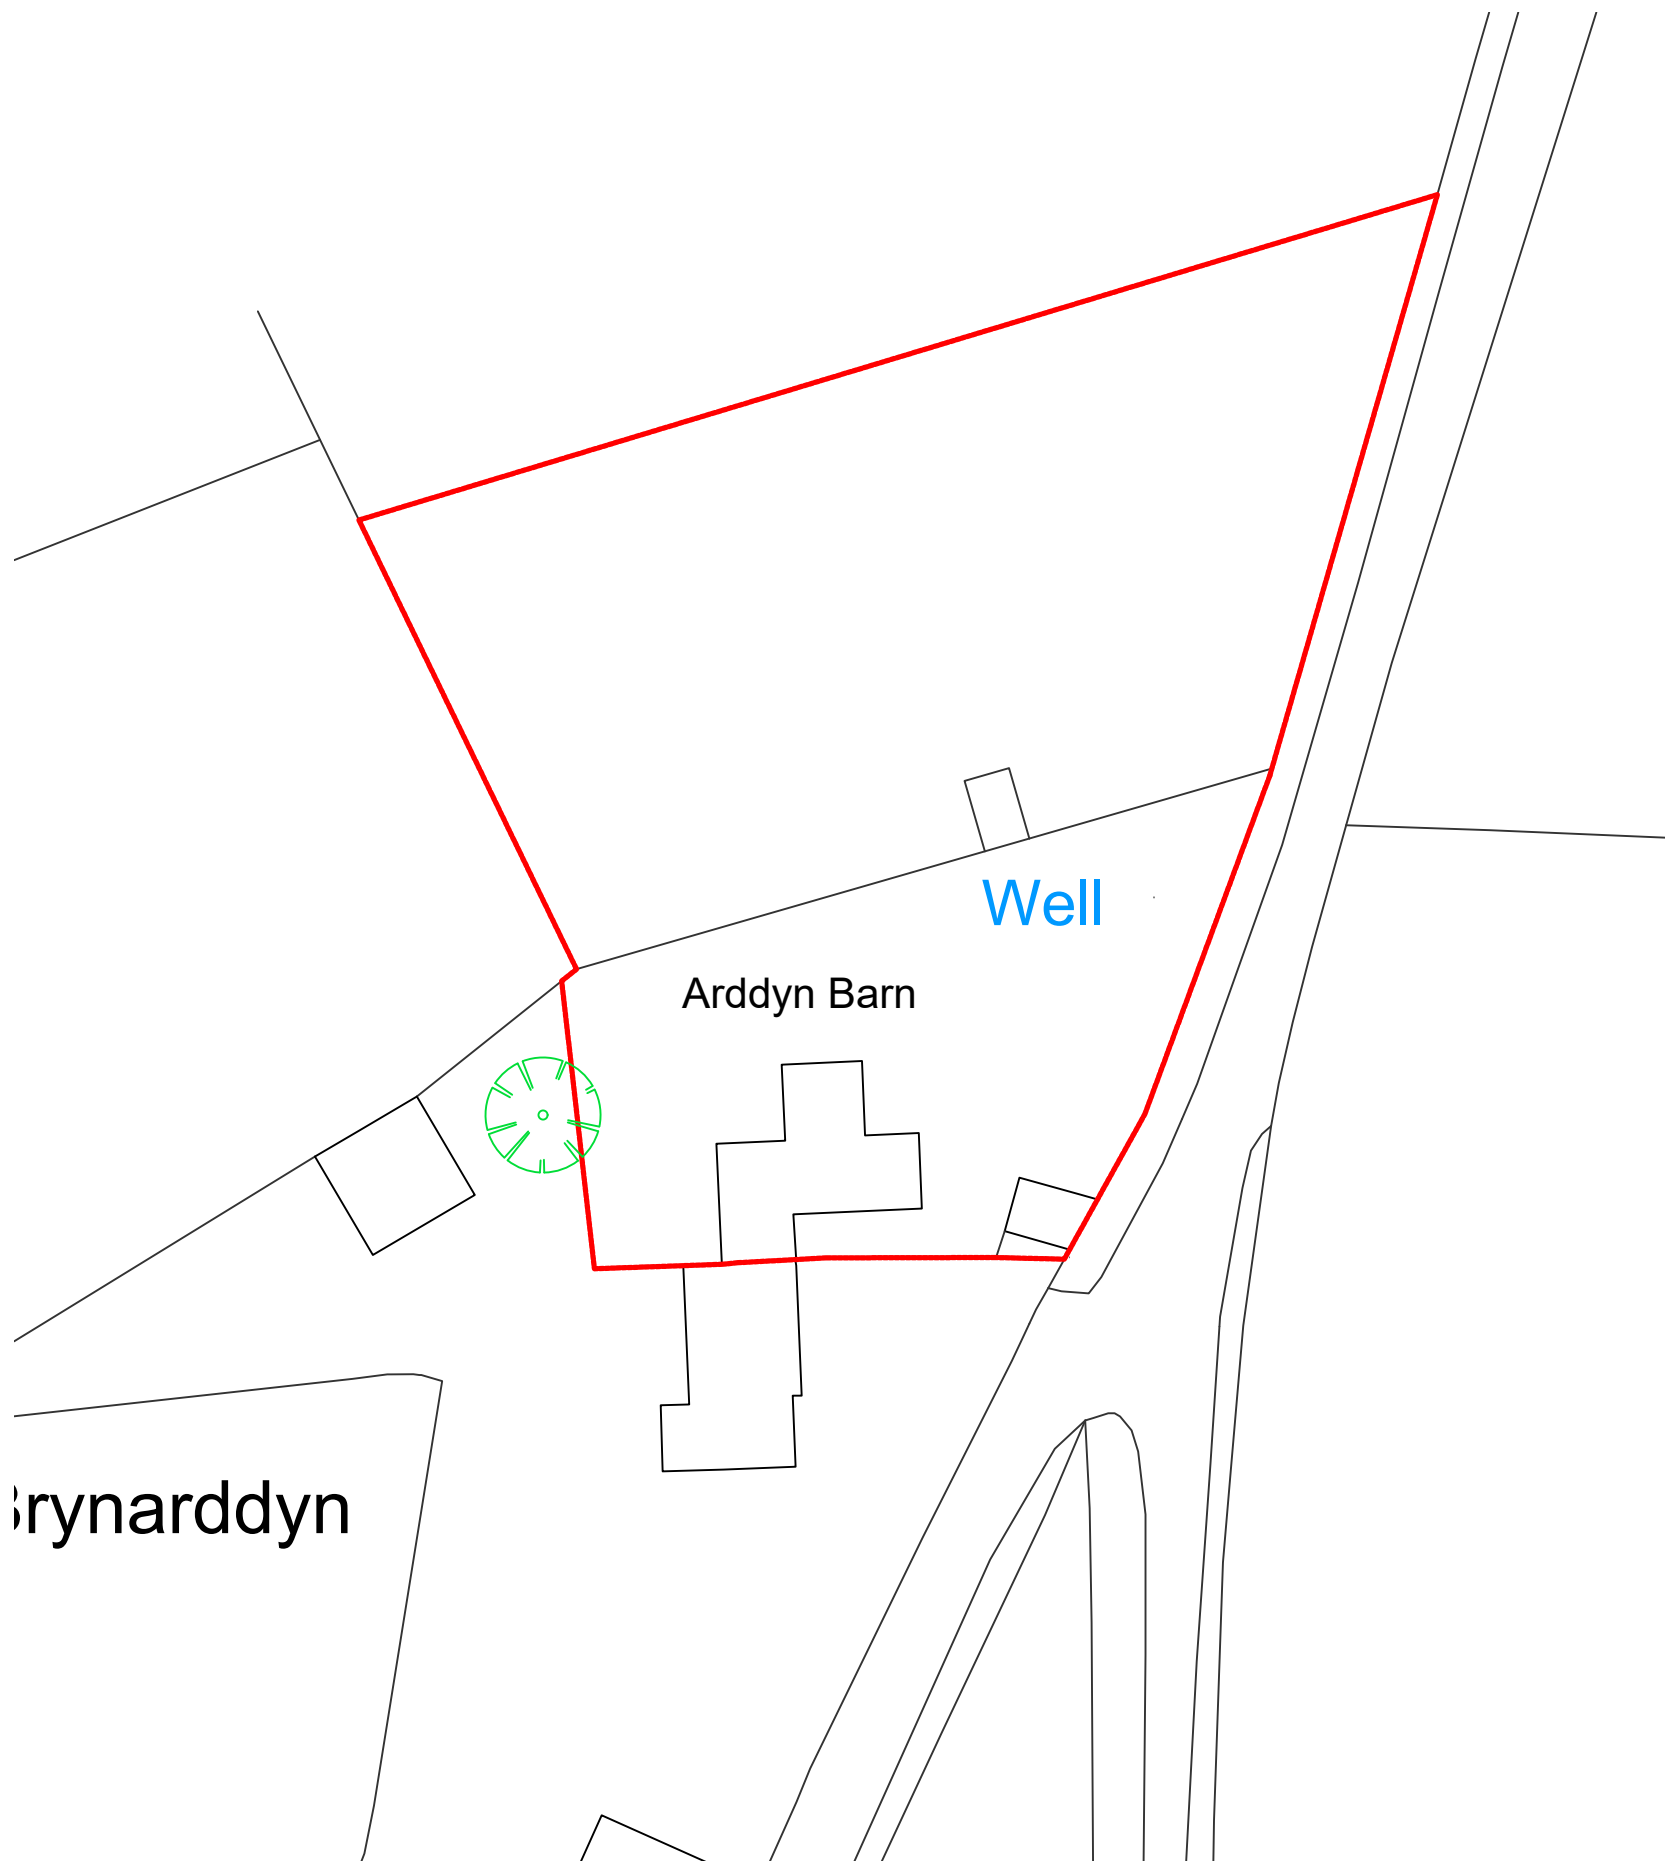

Location Plan 1:500

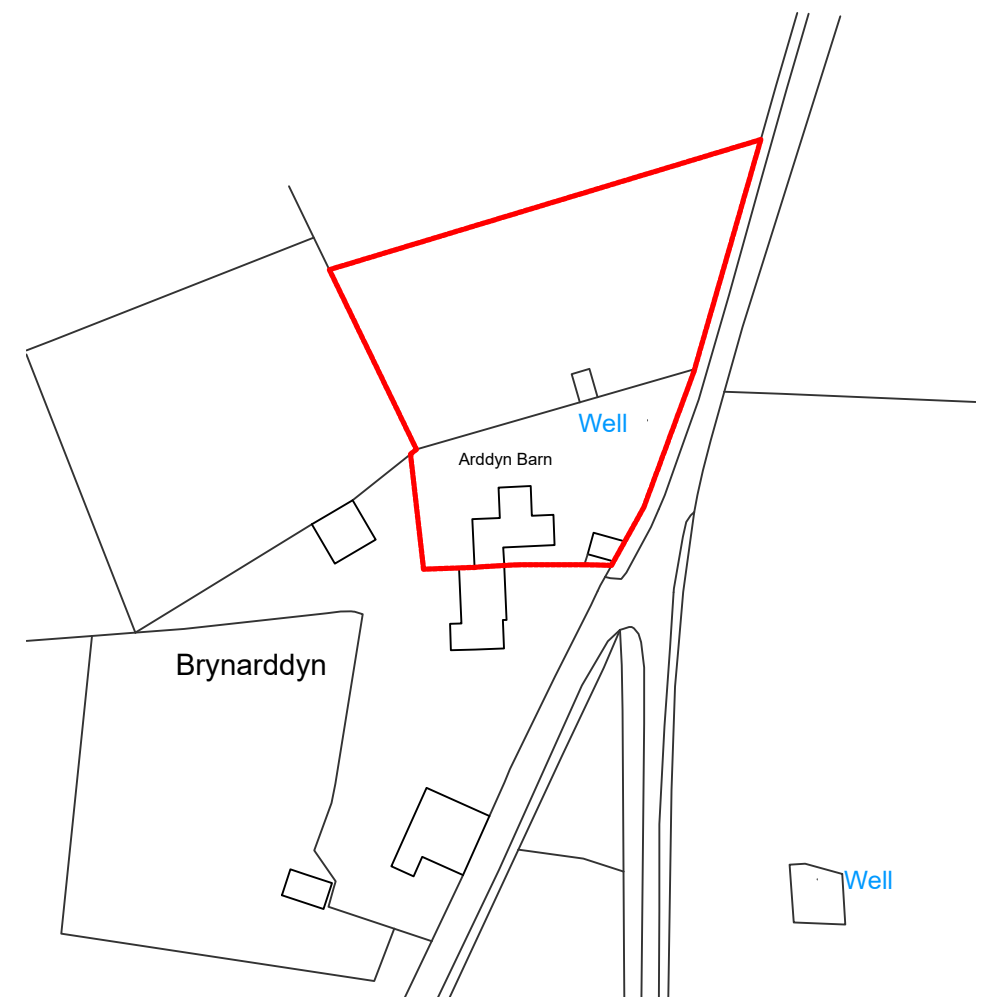

Location Plan 1:1250



Location Plan 1:500 @ A3
Arddyn Barn
Nantyr
Llangollen
LL207DH
Date - 19.02.2023
Drawing No 26-13- C

Rev B- Amended 04.06.2023
Rev B- Amended 31.05.2023
Rev A - Amended 25.03.2023