


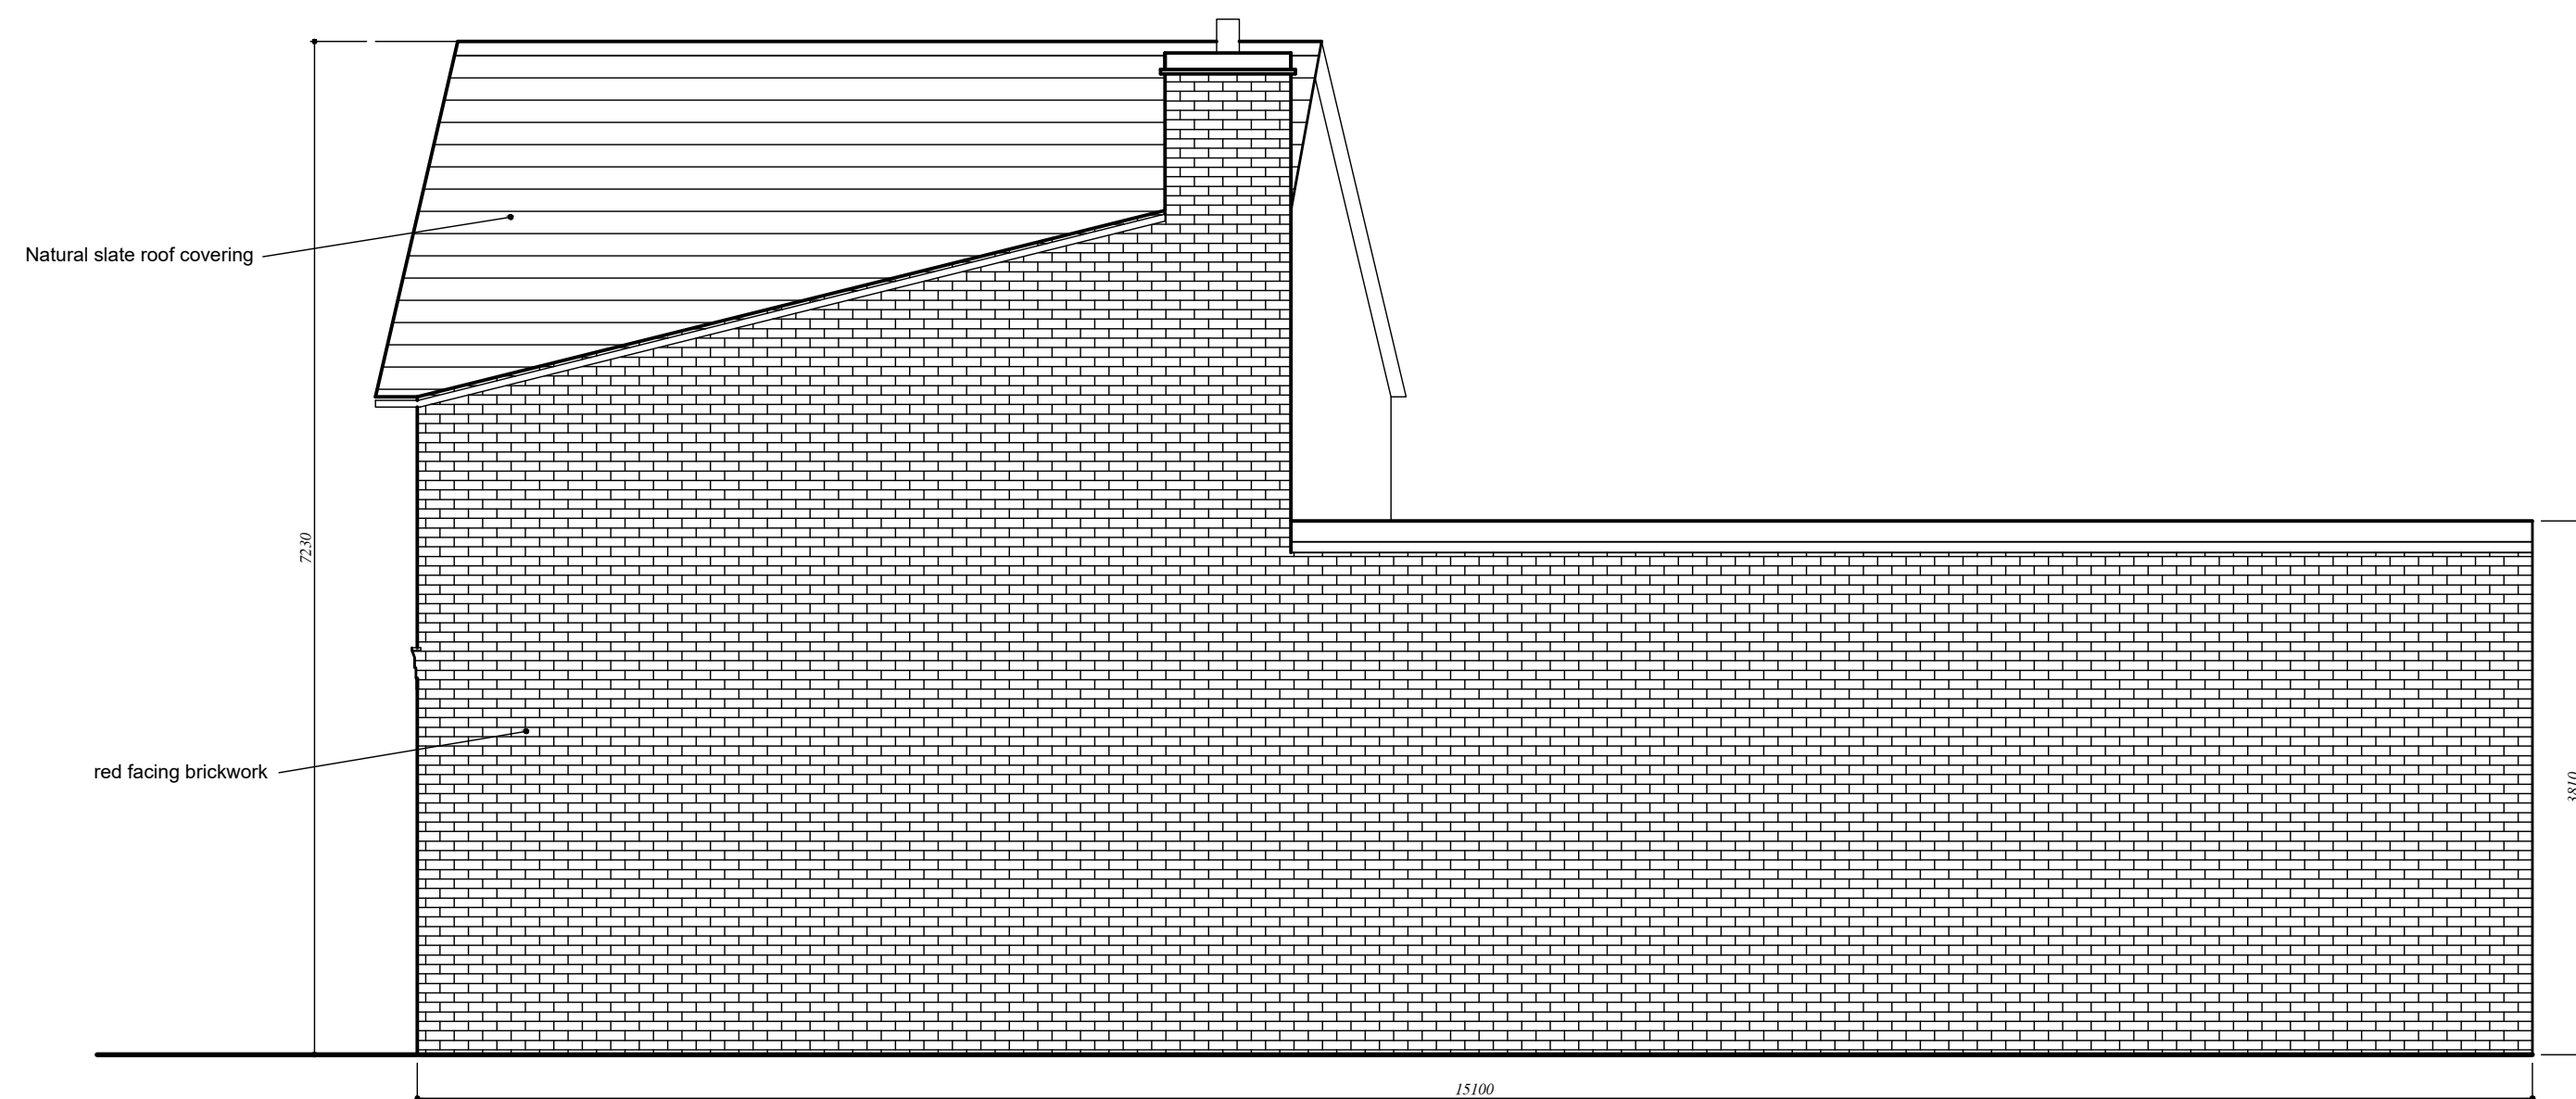


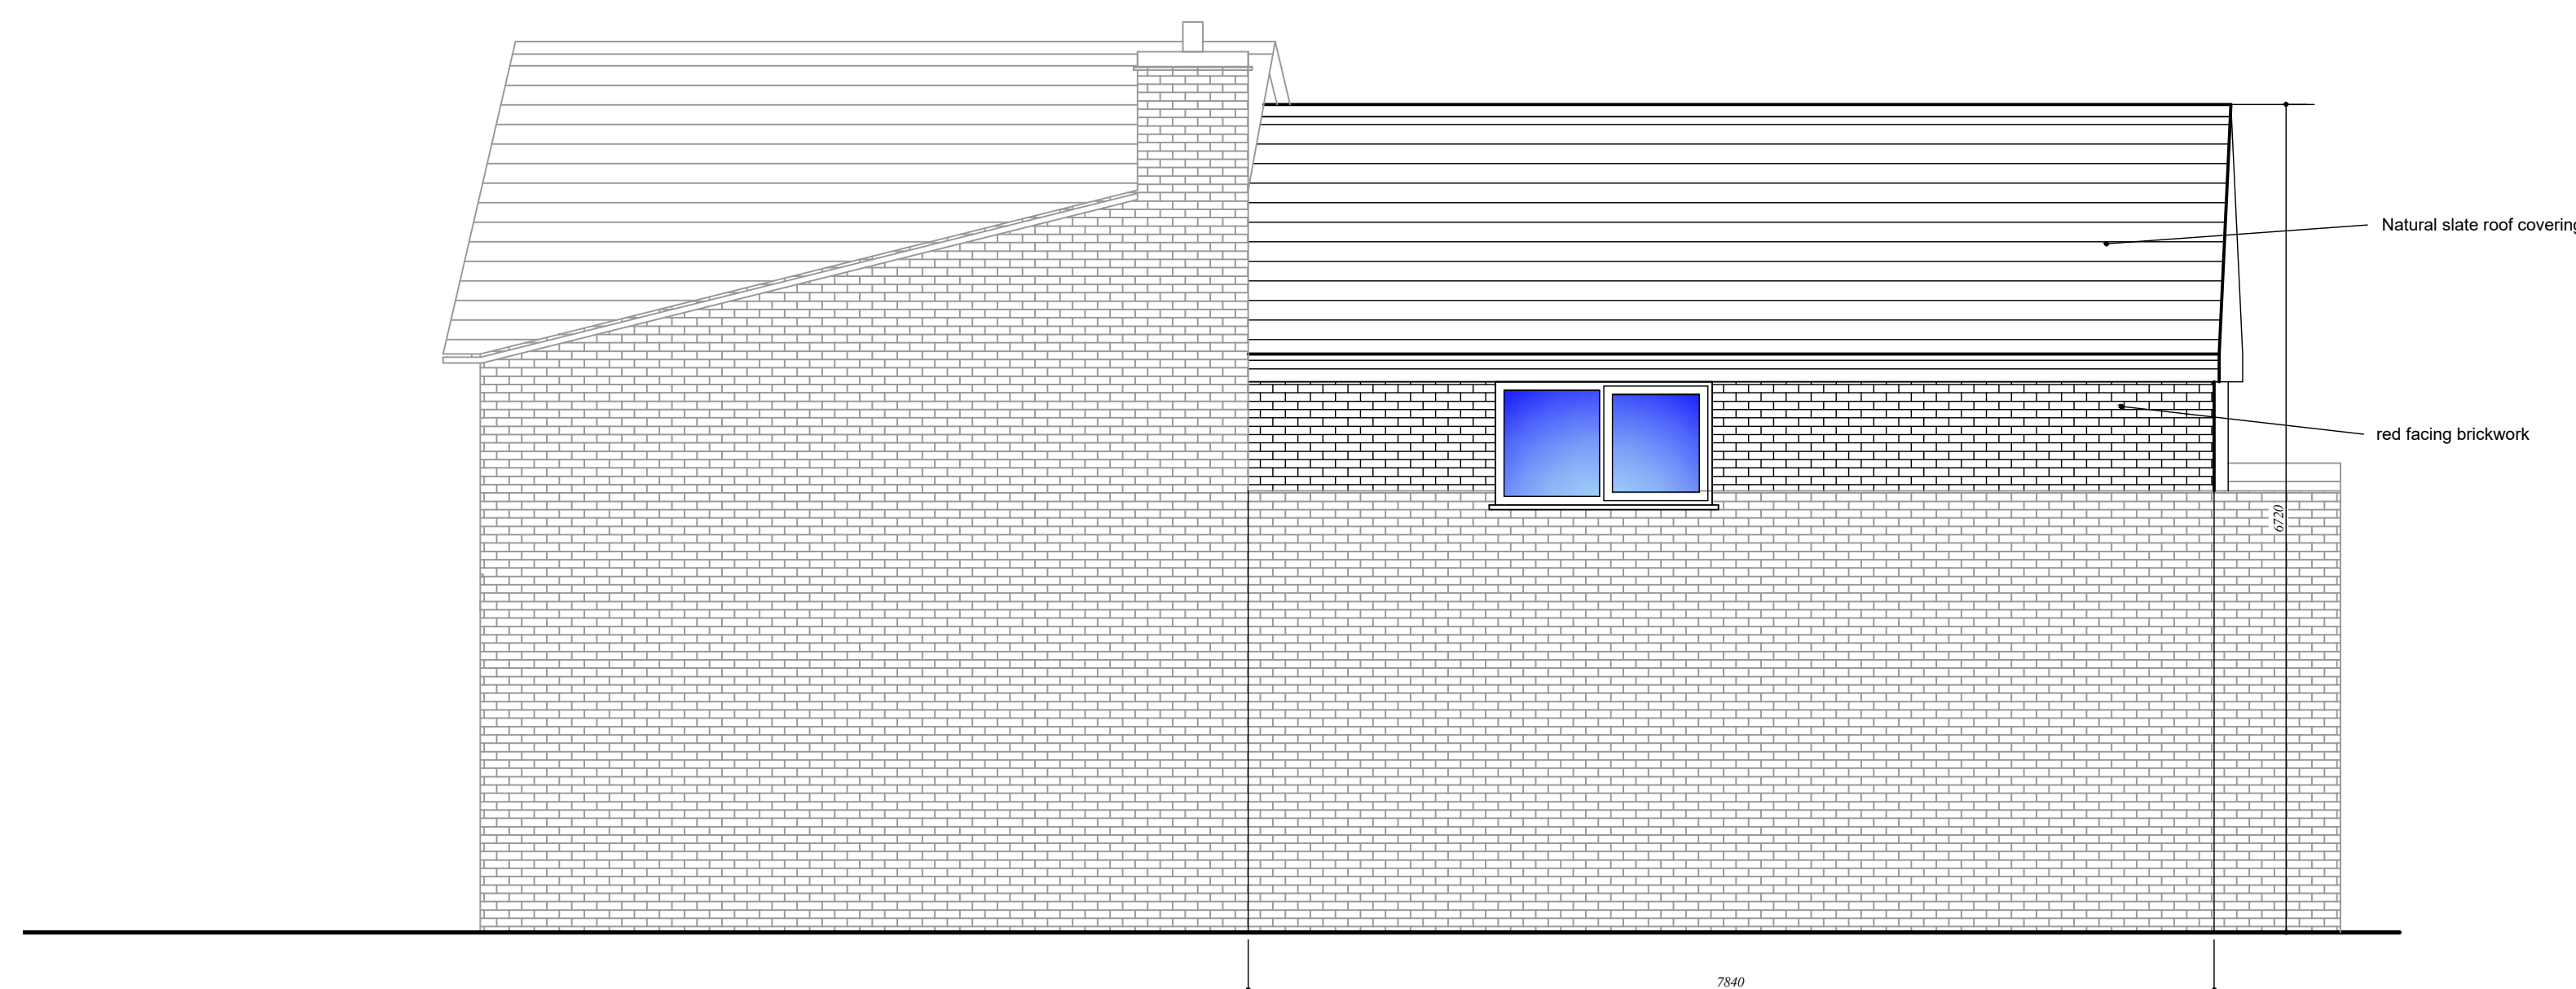

EXISTING SIDE (NORTH EAST FACING)
ELEVATION 2 1:50

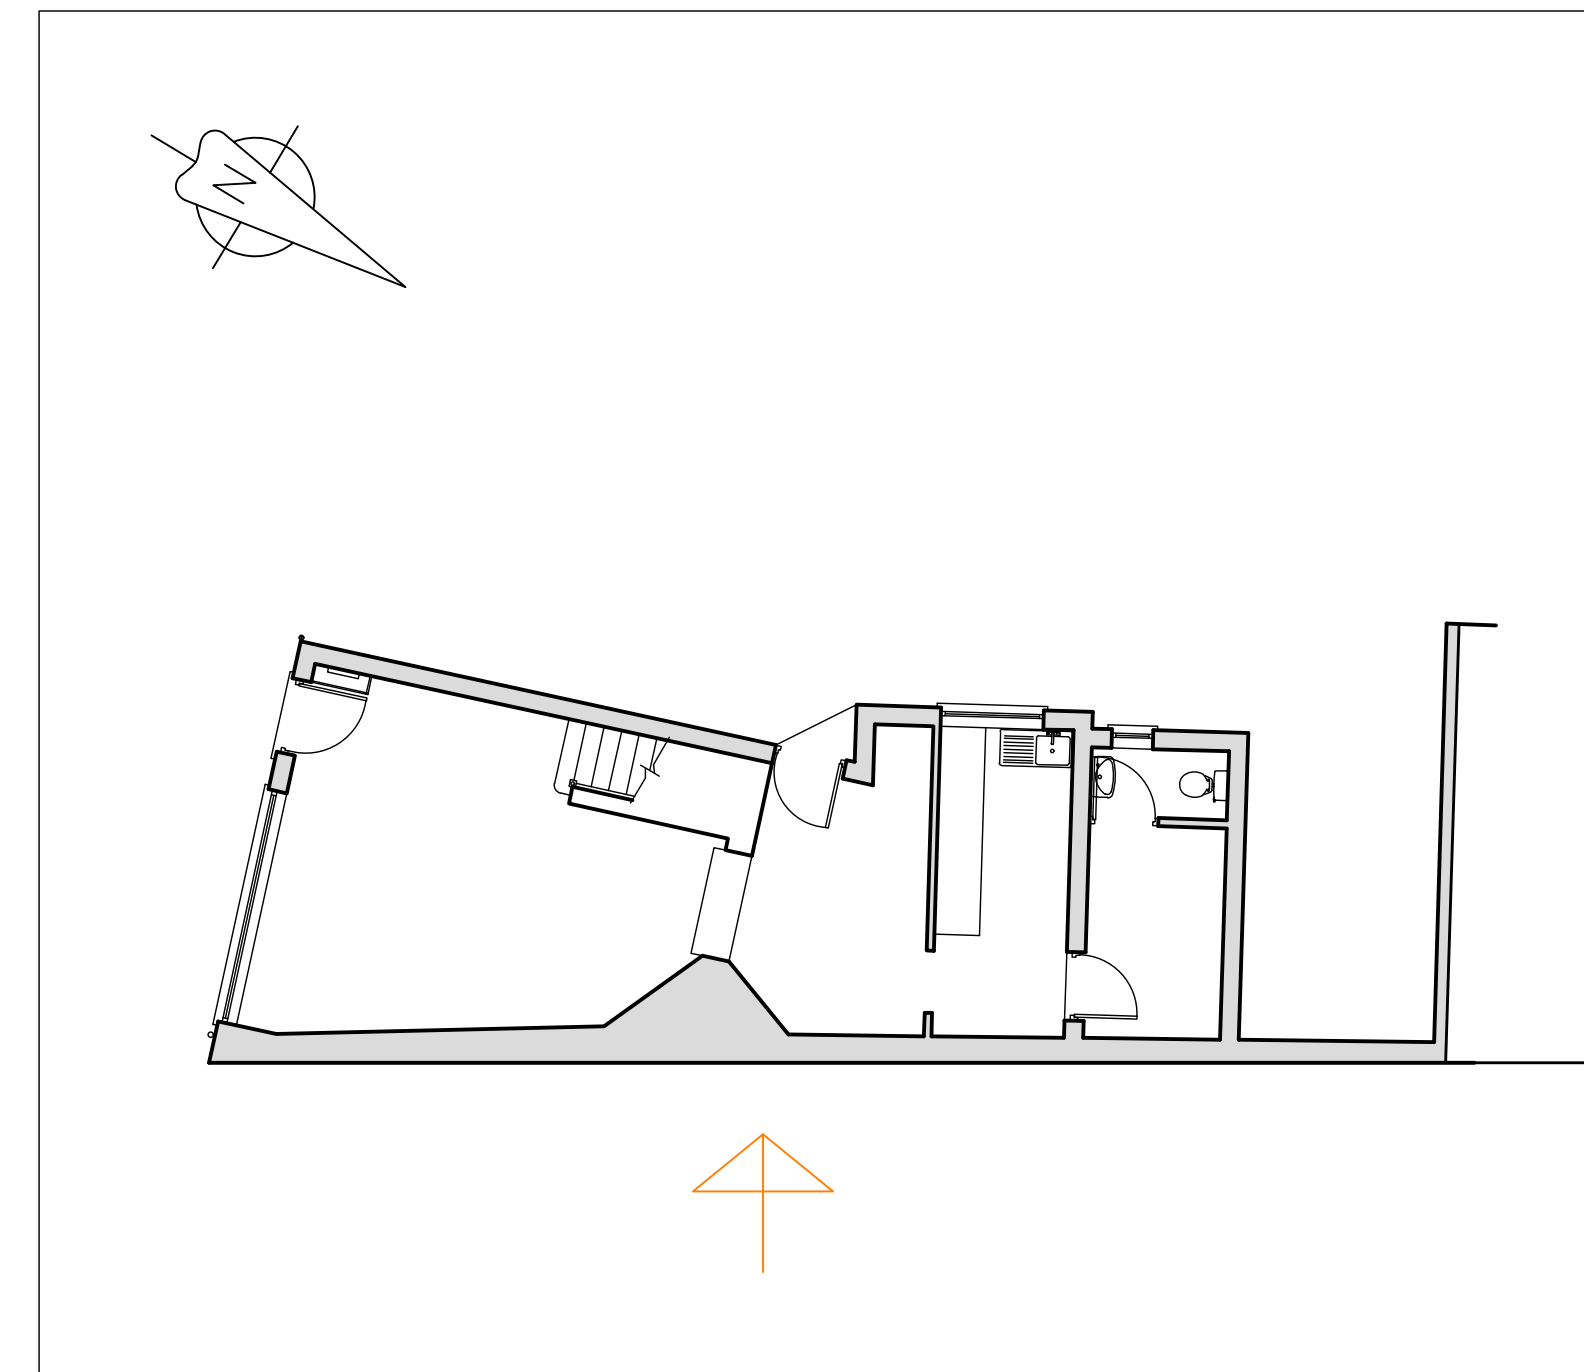

PROPOSED SIDE (NORTH EAST FACING)
ELEVATION 1:50

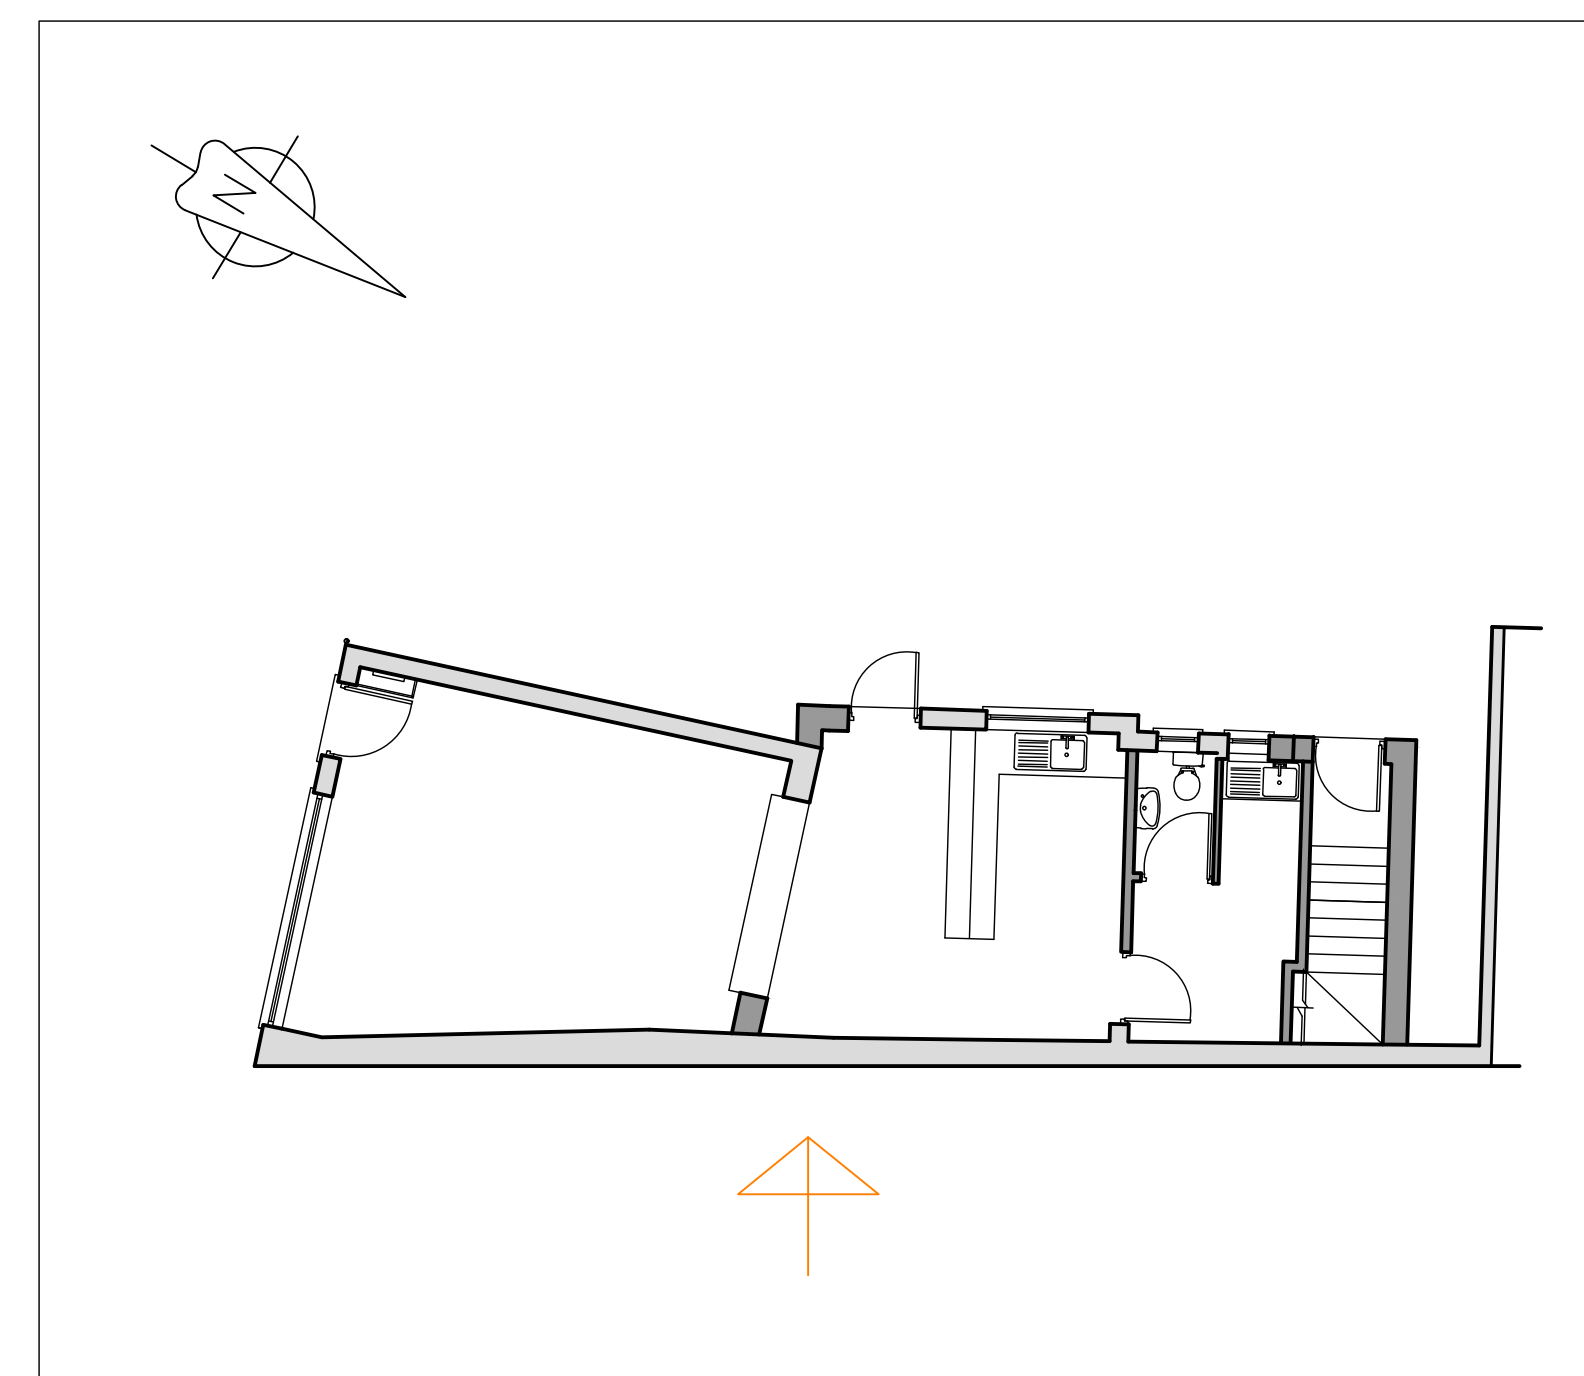

0 1 2 3 4 5 m
SCALE 1:50

Revision A: 26.11.22- Layout revised to
comply with Planning requirements

1. GENERAL NOTE
These drawings are have been produced for
the purpose of obtaining Planning Permission
and/or Building Regulations approval; Not for
construction.



CFI DESIGN

Project Rossett Pharmacy, Wrexham LL12 0HN.	Drawing Remodelling Works Existing & Proposed Elevations (6)
Scale 1:50 Drawn F.B Date 08/2022 Status Planning	Drawing Number CFI2212_PL10

A