


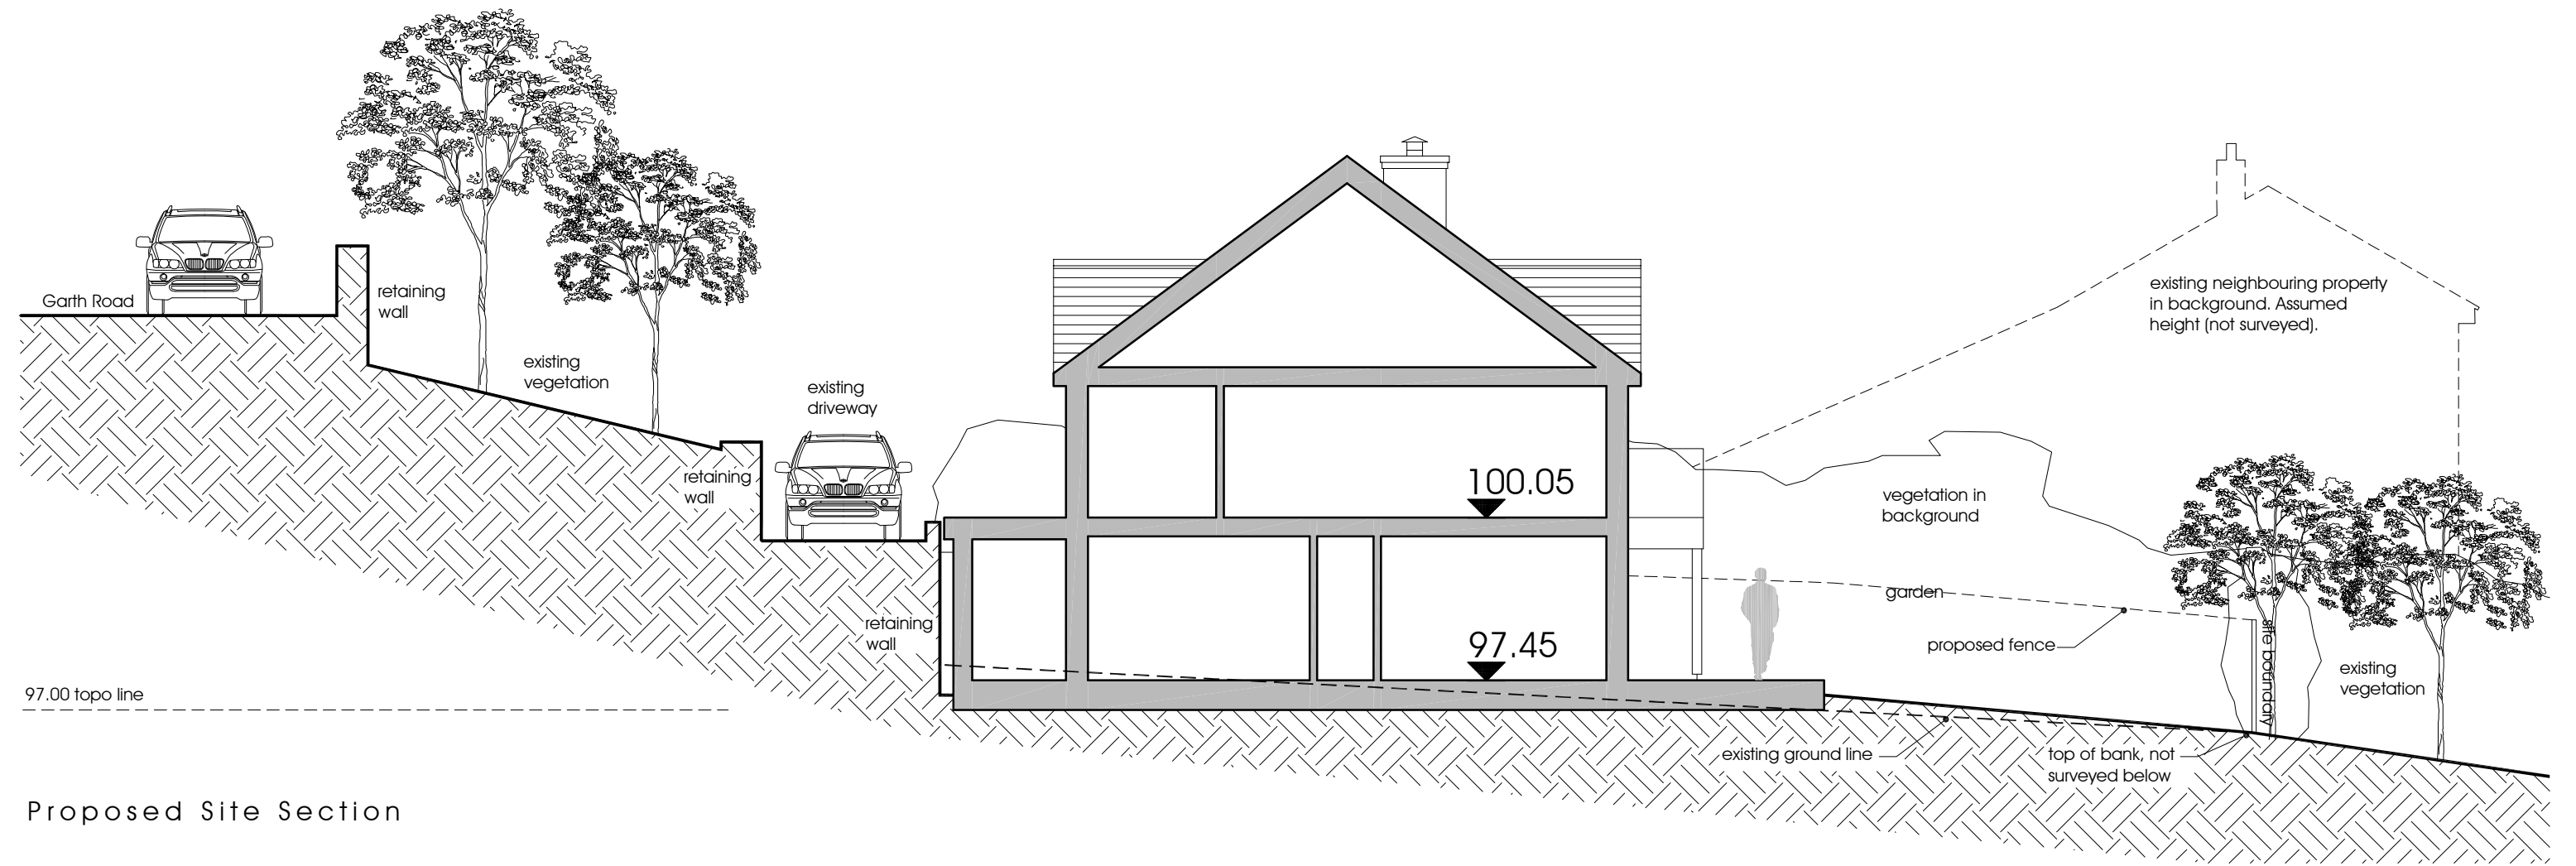

Proposed Site Section

rev.	description	date	by
status.	Planning		

ke-design E: info@ke-design.co.uk www.ke-design.co.uk T: 01743 298080	Unit 7, Henry Close Battlefield Enterprise Park Battlefield Shrewsbury Shropshire SY1 3TJ	The Studio, 3 William Felton Mews Salop Road, Oswestry Shropshire SY11 2RQ	client Miss B Roberts	drawing Proposed Site Section	scale 1:100 @A3	date 12/04/23	drawn HRM
			project. New Dwelling, Garth Road, Garth. Llangollen, LL20 7UR		drwg no 2121-MA(00)0007		rev