


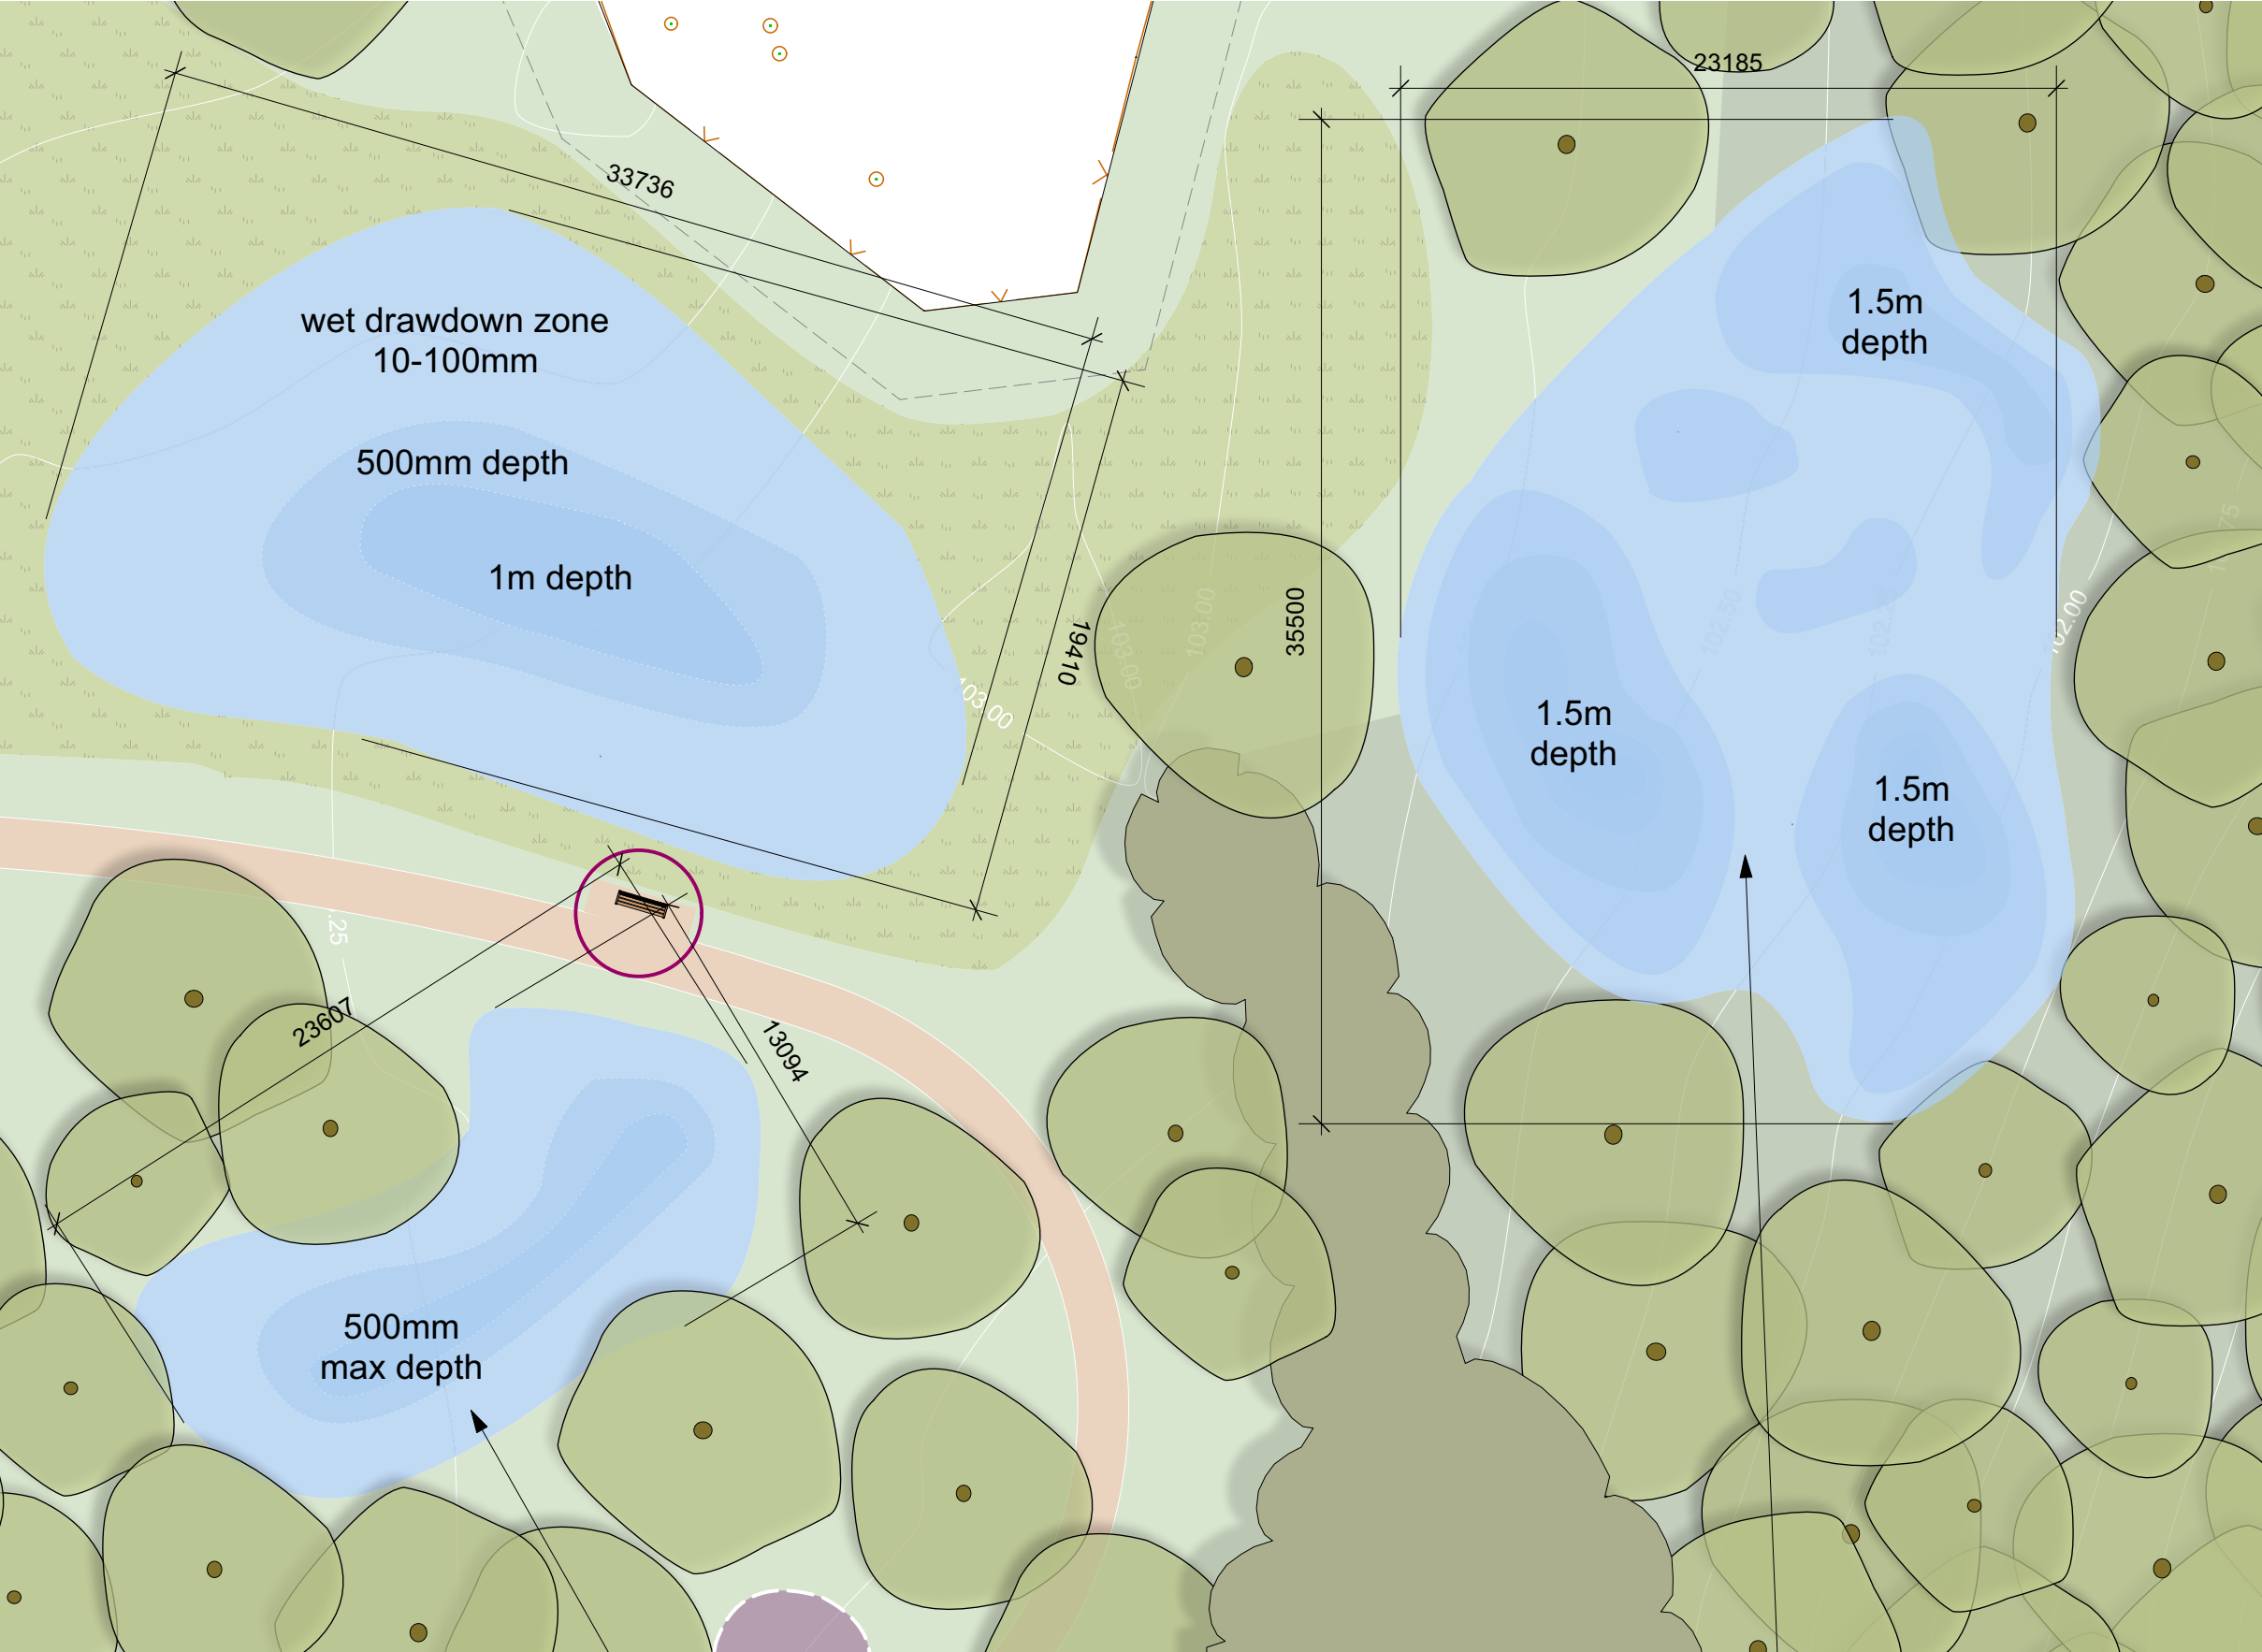

Plan 1:250

wet drawdown zone 10-100mm

varied depth drawdown zone with smaller mosaic ponds

Legend

- Proposed Woodland Planting (indicative tree locations)
- Proposed hedgerow
- Existing hedgerow
- Grassland (various lengths)
- Underplanting/shrubs
- Wetland/reedbed creation
- Pond
- Glade feature
- Bench/Resting point


NOTE: Drawing to be reviewed alongside Ecological Report 'Pond creation proposals at Hafod Commemorative Woodland'

Sketch proposals are for illustrative purposes only and as such are subject to detailed investigation including ground conditions/contaminants and drainage. Sketch proposals may be based upon enlargements of OS sheets and visual estimates of existing site features, accuracy will therefore need to be verified by survey

This drawing is the copyright of the National Trust and may not be reproduced except by written permission

Rev Date Notes

LOCATION PLAN

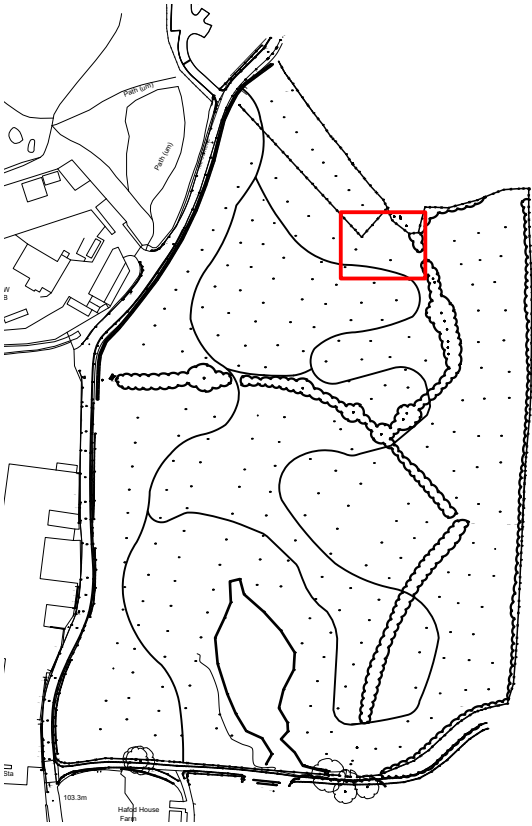

National Trust

Placemaking & Design

Heelis, Kemble Drive, Swindon, Wiltshire, SN2 2NA
www.nationaltrust.org.uk

PROPERTY/PROJECT
Commemorative Woodland
Erddig, Hafod Road, Wrexham, LL14 6ET

STATUS
PLANNING
DRAWING TITLE
PROPOSED Detail - Naturalistic Ponds

DRAWN BY
EPH
SCALE
1:250
DRAWING No.
P05

DATE
12/01/2023
CHECKED BY
-
REV.
-