



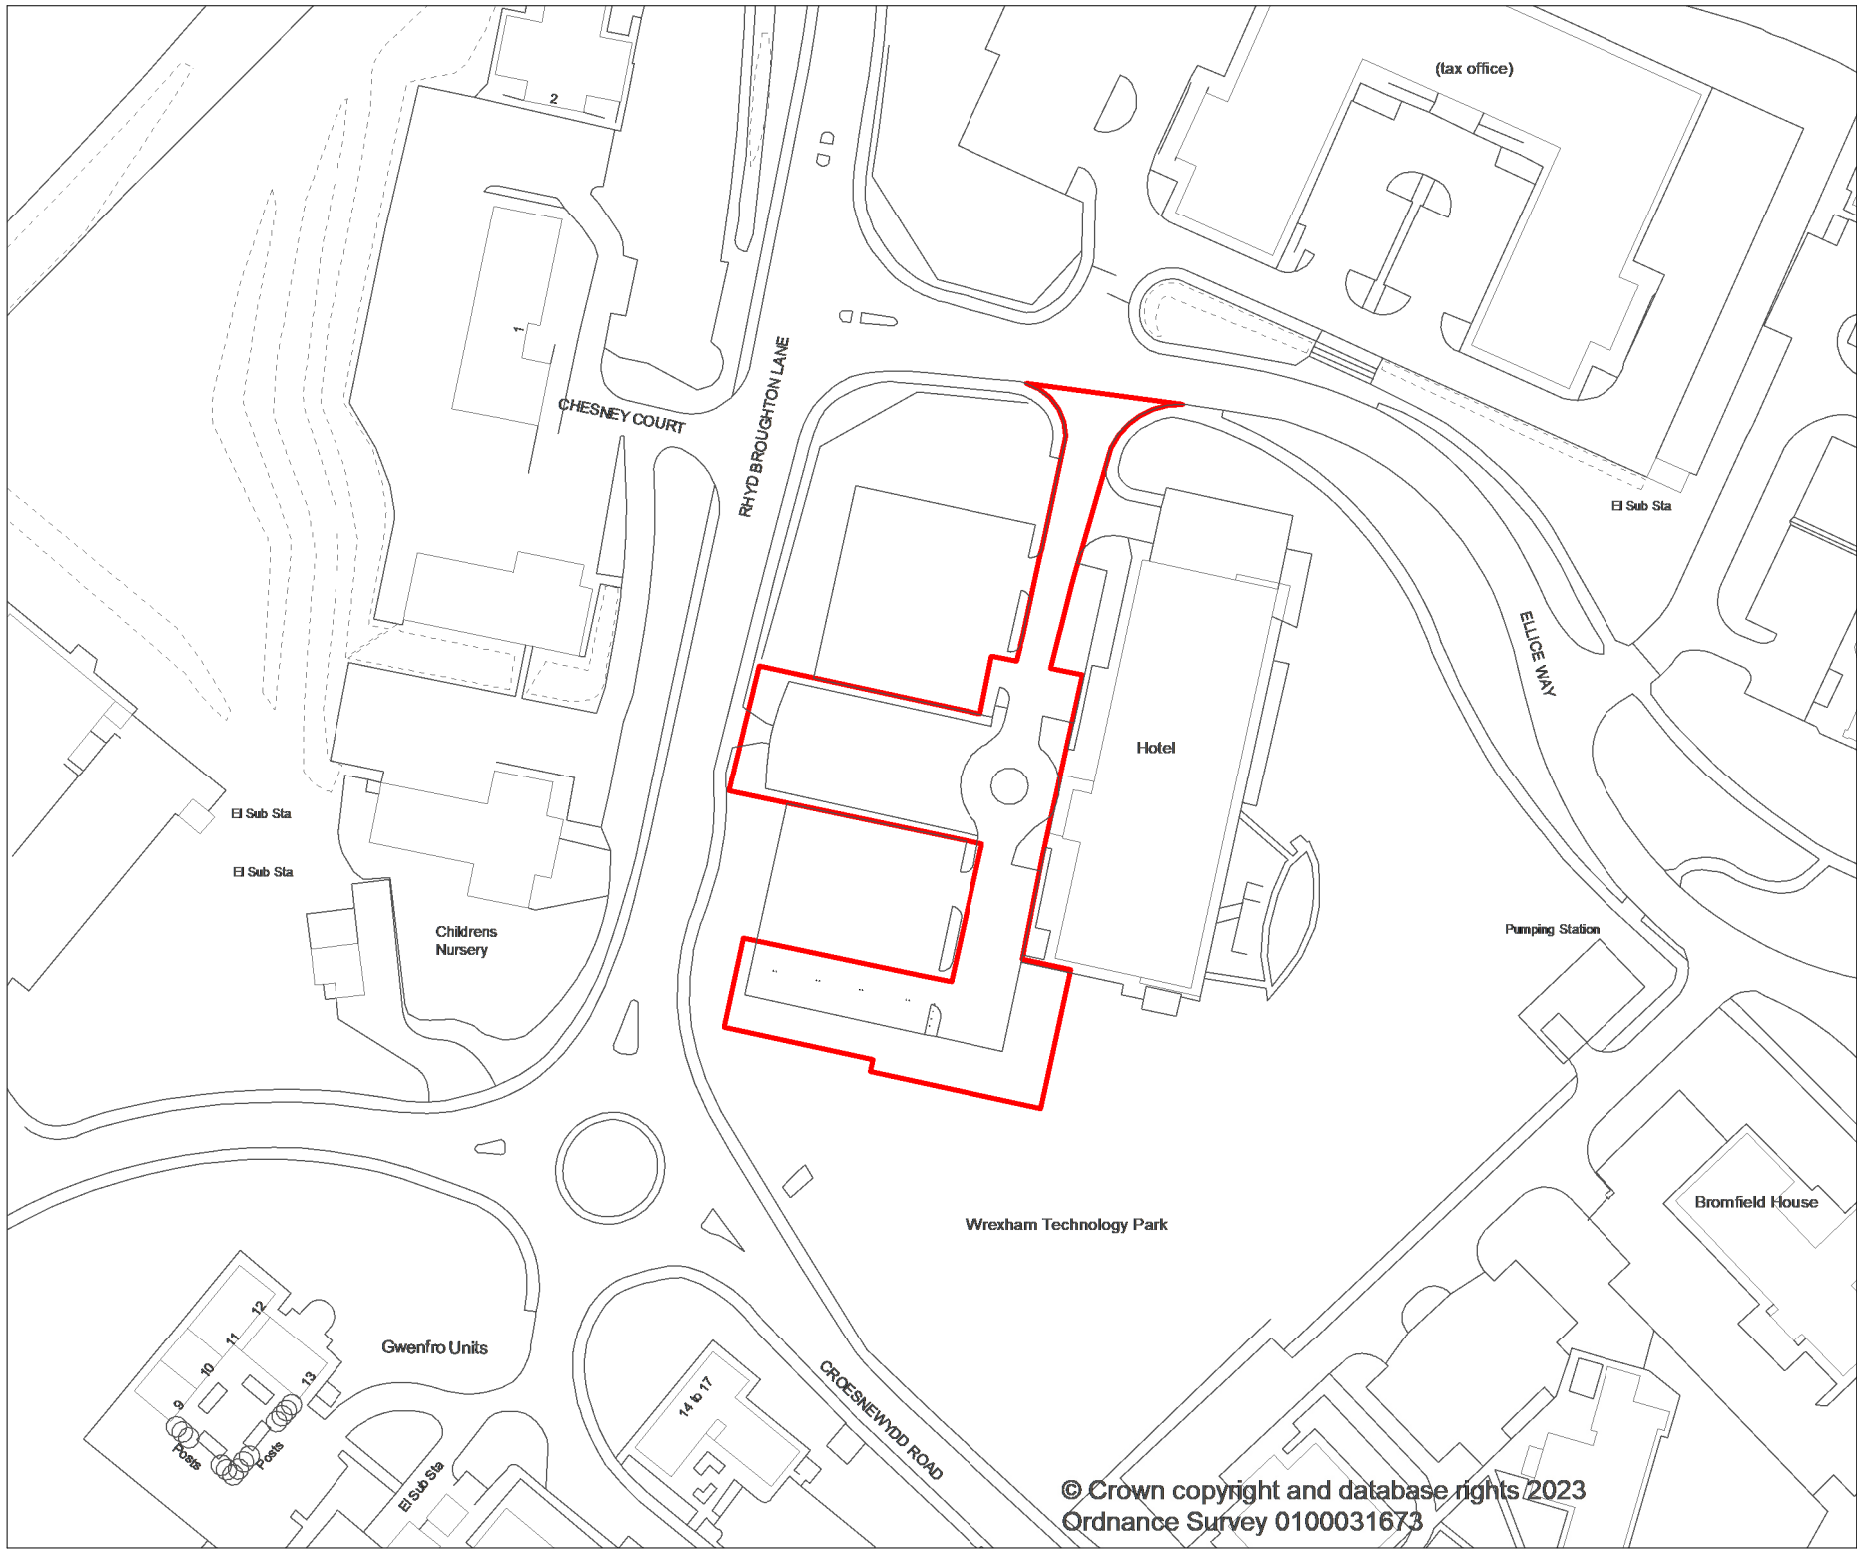

1

Site location plan

Scale:1 : 1250

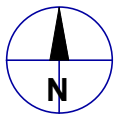

AECOM

PROJECT

IONITY
WORK PACKAGE 1 SERVICES

CLIENT

CONSULTANT

AECOM
1 Tanfield
Edinburgh, EH3 5DA
+44-(0)131 301 8600
www.AECOM.com

ISSUE/ REVISION

0.1	05.04.2023	Permitting set update
0.0	21.03.2023	Permitting set first release
Revision	Date	Description

PROJECT NUMBER

60695026

SHEET TITLE

Site location plan

SHEET NUMBER

60695026_ACM_CDE_WRE_AR_1000_0.1