


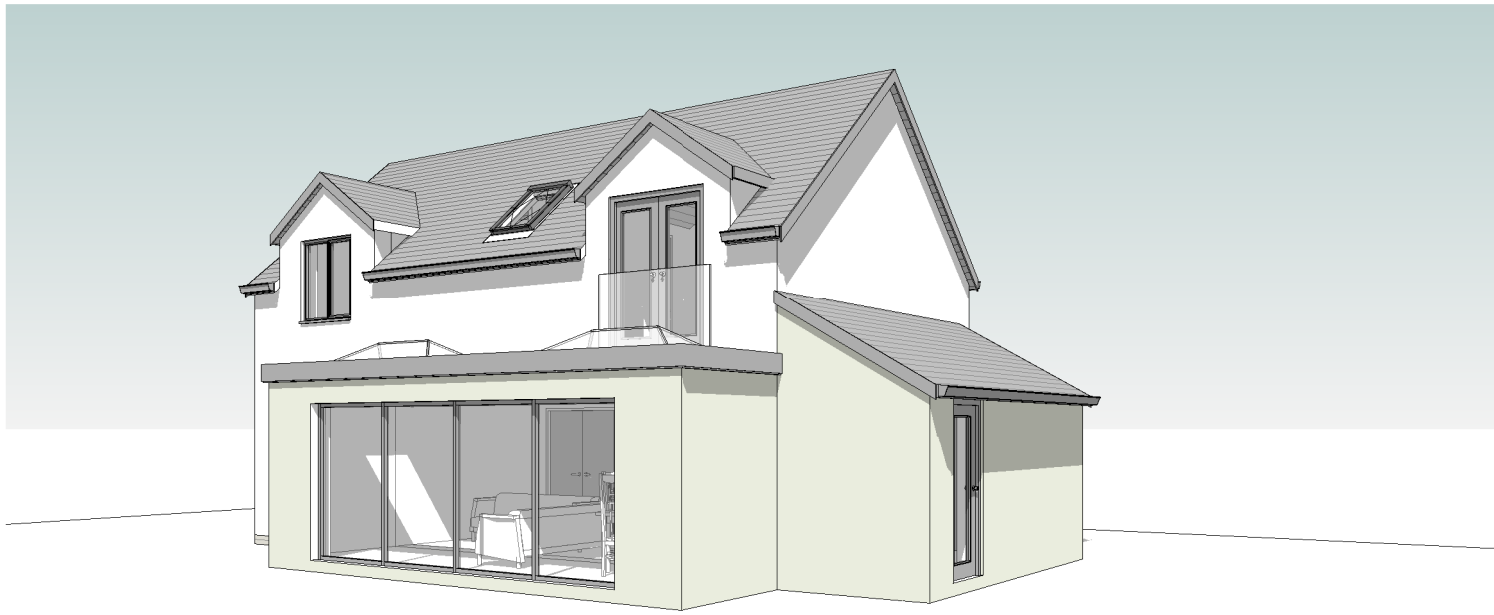

FRAME
Architecture to frame your lives

36 Plas Tirion, Johnstown,
Wrexham LL14 1UR
07543968690
geraint@weareframe.co.uk
www.weareframe.co.uk
facebook.com/frame.architect
instagram.com/we_are_frame

Project: Silverdale, Tainant LL14 1UG		
Title: Proposed 3d Views		
Scale @ A3:	Author: GE	Date: 22.08.21
Project Ref: 21-54	Drawing No: A600	Rev. C