

The design of this site is in accordance with the following design documentation:
Radio Base Station Design Guide & Specification - Issue Date 03.02.06
Technical Guidance Notes - TGN 0092 to TGN 0124 inclusive.

NOTE: ORIGINAL DRAWING SIZE A3

NOTES

GENERAL NOTES

Based upon Ordnance Survey maps with the permission of the Controller of Her Majesty's Stationery Office. © Crown Copyright.

O.S. Ref. : E 319607 , N 335813

Lat: 52.913702 , Long: -3.1969736

DIRECTIONS.

TRAVEL SOUTH FROM CHIRK ON B4500. ON ENTERING PANDY VILLAGE TURN LEFT (SIGN POSTED GLYN VALLEY TRACKWAY). FOLLOW TRACK FOR APPROX 300m AND SITE ON LEFT HAND SIDE


SITE LOCATION




LOCATION PLAN (1:50000)

ACCESS ROUTE

SITE LOCATION

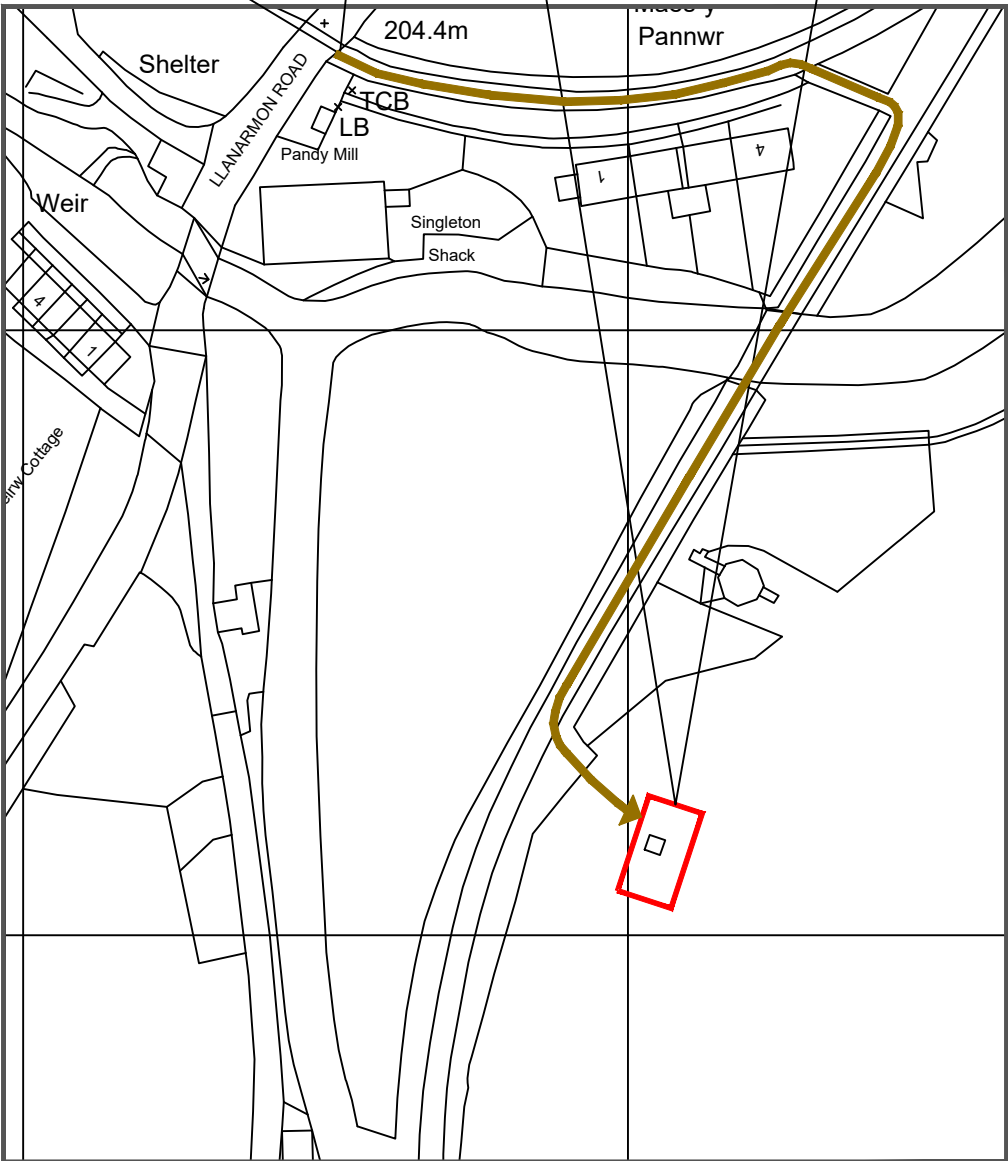

LOCATION PLAN (1:1250)

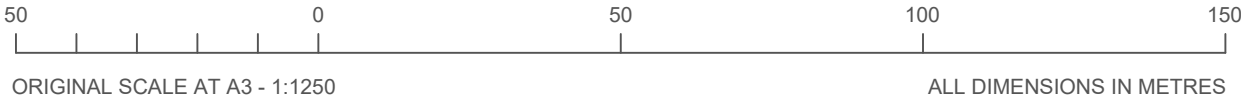

ORIGINAL SCALE AT A3 - 1:1250

ALL DIMENSIONS IN METRES

A	28.04.22	PLANNING ISSUE	DB	AM
Rev	Date	Amendments	Drawn By	Approved By

HEYROD COMMUNICATIONS LTD

Thornley House,
Overens Street,
Oldham, OL4 1LA

Tel: 0161 6224160
Fax: 0161 6224161

AIRWAVE
a Motorola Solutions Company

Job Title
**PANDY-GLYNN VALLEY TRAMWAY
CHIRK CASTLE, PANDY, GLYN CEIRIOG
WREXHAM, CLYWD, LL20 7NU**

Drawing Title
**PLANNING
SITE LOCATION PLANS
SHEET 01**

Scale AS SHOWN	Version V.0	Approved by PW
Drawn by DB	Checked by AM	Date Approved 28.04.22
Date Drawn 28.04.22	Date Checked 28.04.22	

Drawing No. **NWA068-GA-01**