

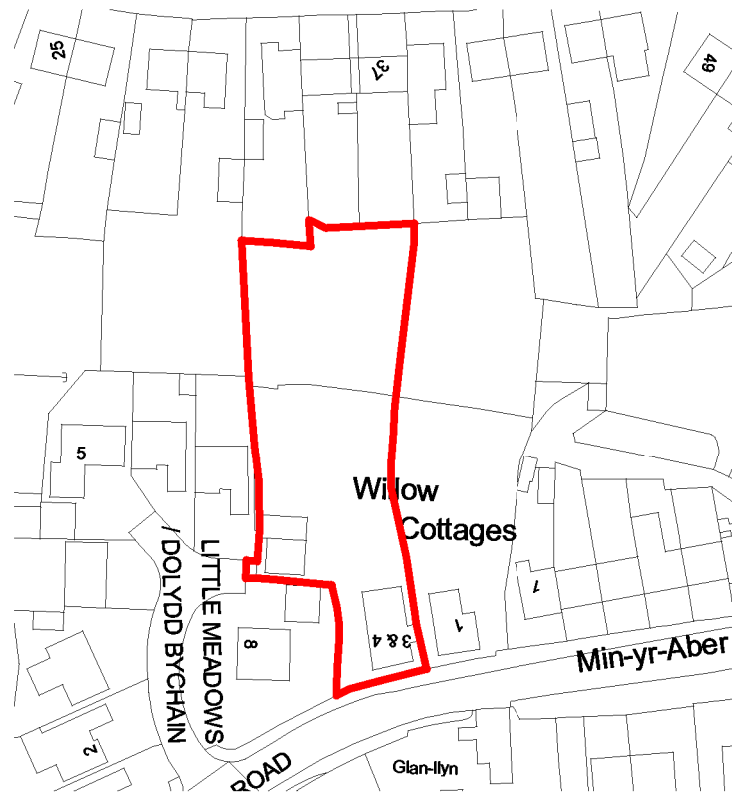


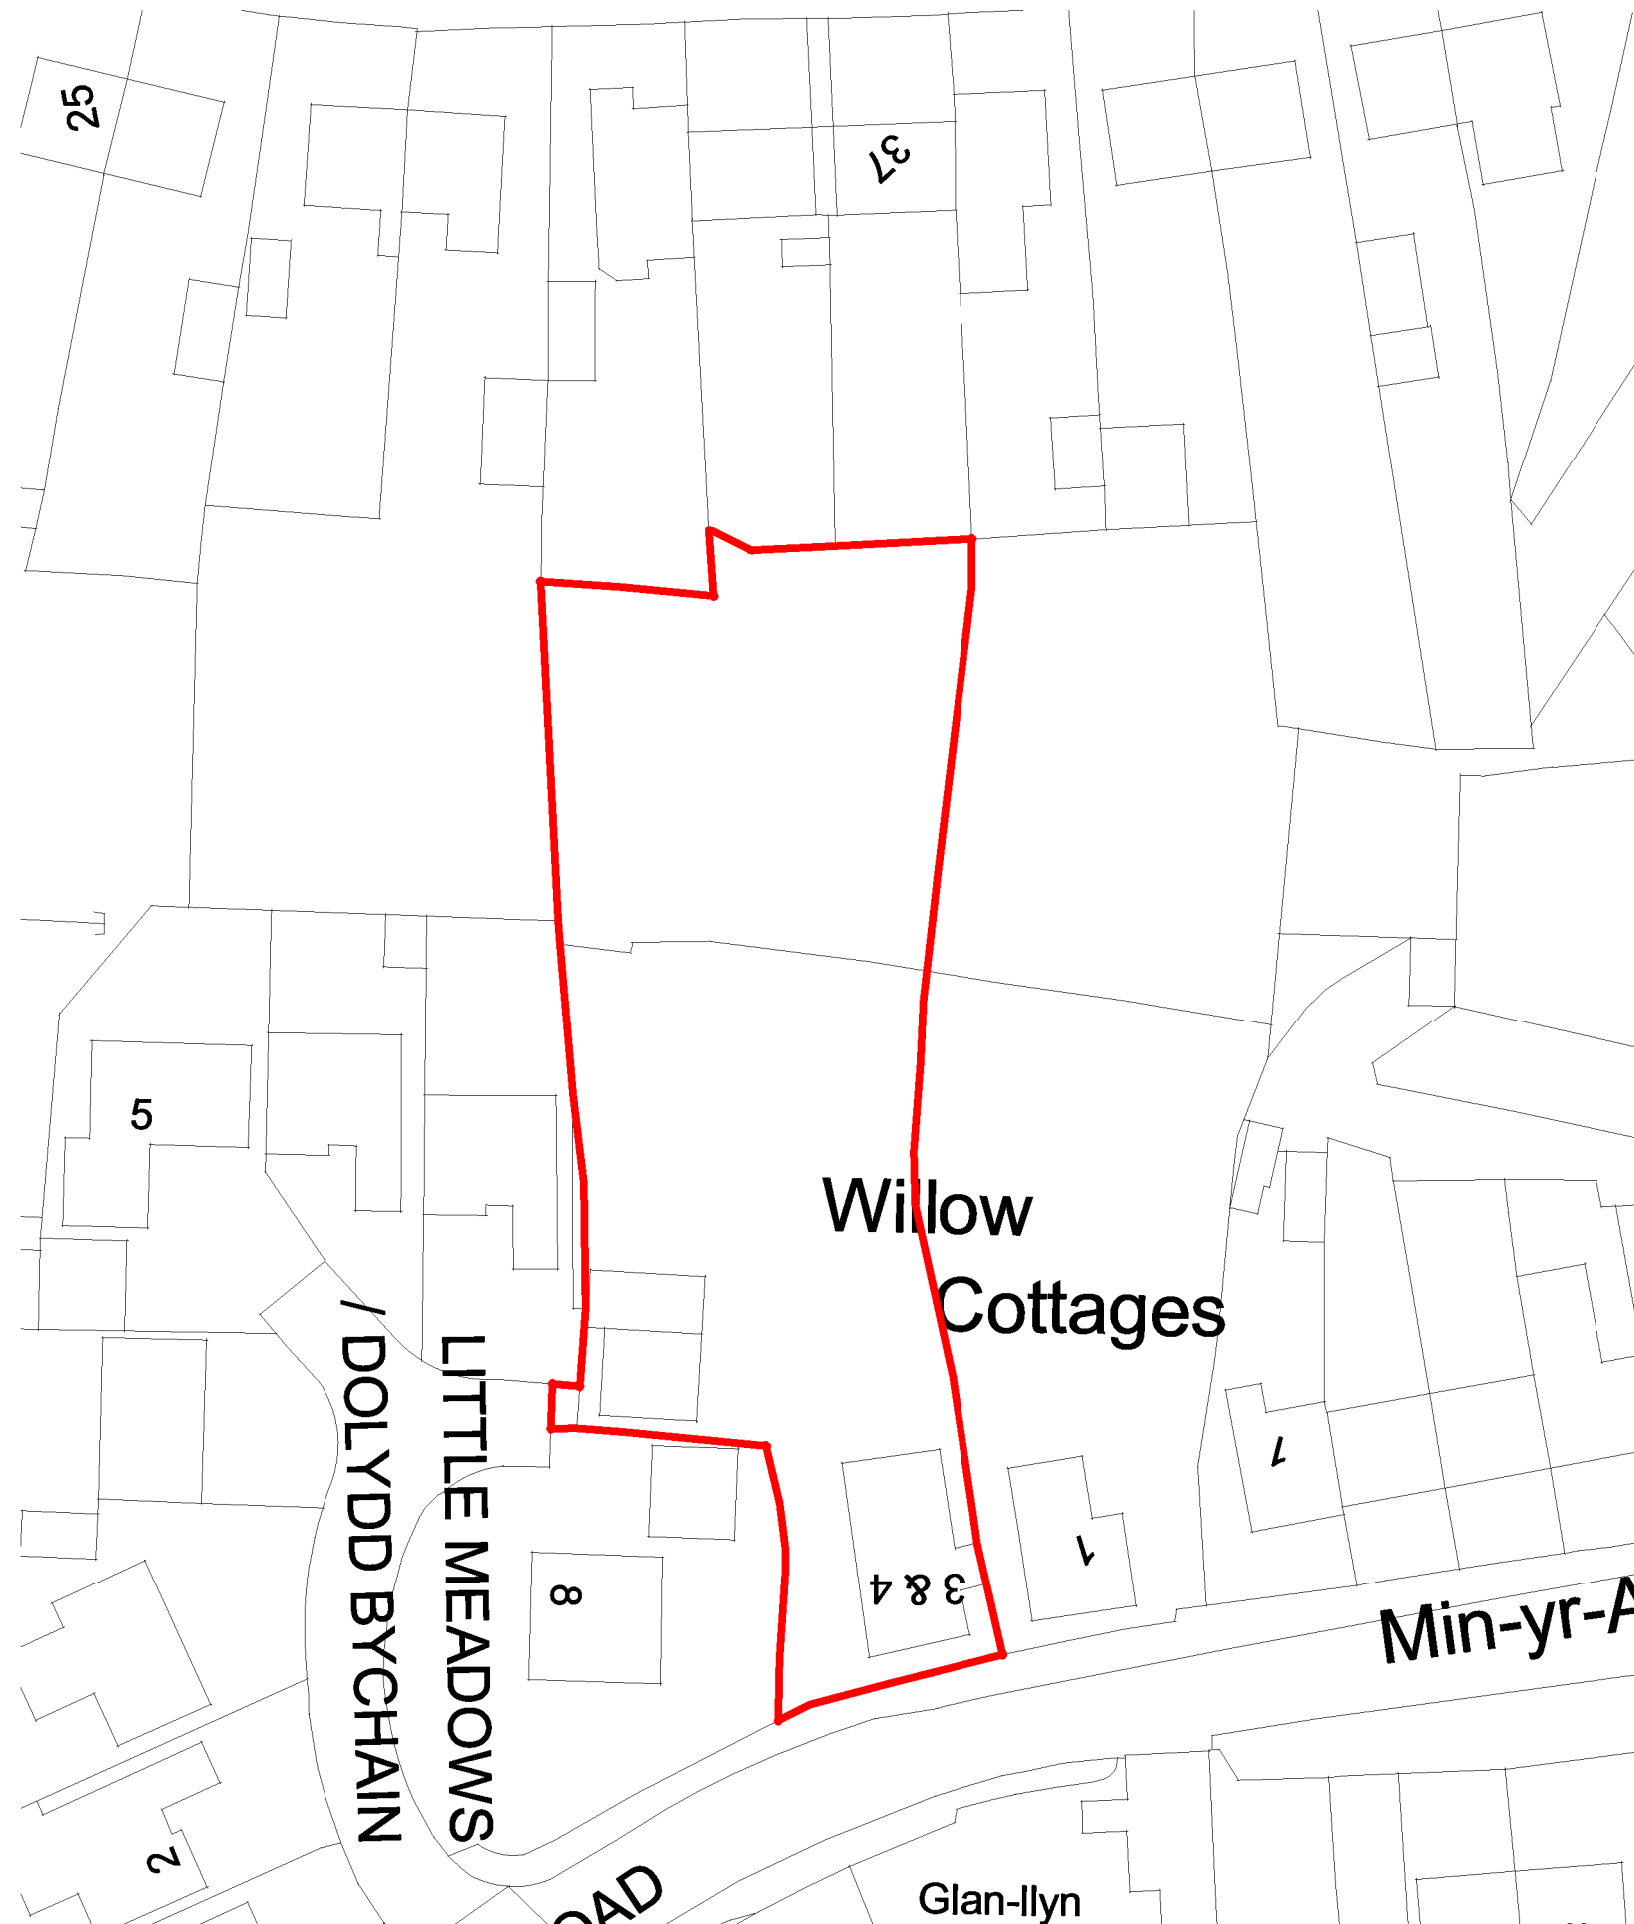

Existing - Location Plan

Scale: 1 : 1250

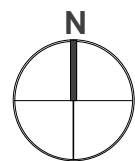

Existing - Block Plan

Scale: 1 : 500



GENERAL NOTE:

1. UNDER NO CIRCUMSTANCES SHOULD DIMENSIONS BE SCALED FROM THIS DRAWING 'IF IN DOUBT ASK'.
2. THE DRAWINGS ARE TO BE READ IN CONJUNCTION WITH ALL OTHER RELEVANT DRAWINGS/SPECIFICATION. ANY DISCREPANCIES, ERRORS OR OMISSIONS TO BE BROUGHT TO THE ATTENTION OF 'D2 Architects'.
3. ALL DIMENSIONS ARE TO BE CHECKED PRIOR TO COMMENCEMENT.
4. THIS DRAWING IS THE PROPERTY OF 'D2 Architects' AND MUST NOT BE COPIED OR REPRODUCED EITHER IN WHOLE OR IN PART WITHOUT WRITTEN PERMISSION.

Rev:	Description:	Date:
X	Planning Sub.	07.07.22
A	Planning Sub.	21.10.22

Planning

Scheme Title:
3-4 Willow Cottage

Drawing Reference:
Location Plan

Scale @ A3: **As indicated**
 Drawn by: **RAL**
 Checked by: **MOH**

Project Number:	Drawing Number:	Revision:
6031	EX01	A



Soughton House
 2 Nicholas Street Mews
 Chester
 Cheshire
 CH1 2NS

T: 01244 820 984 / 01824 562012
 E: admin@d2architects.co.uk
 W: www.d2architects.co.uk