




PROPOSED FRONT ELEVATION

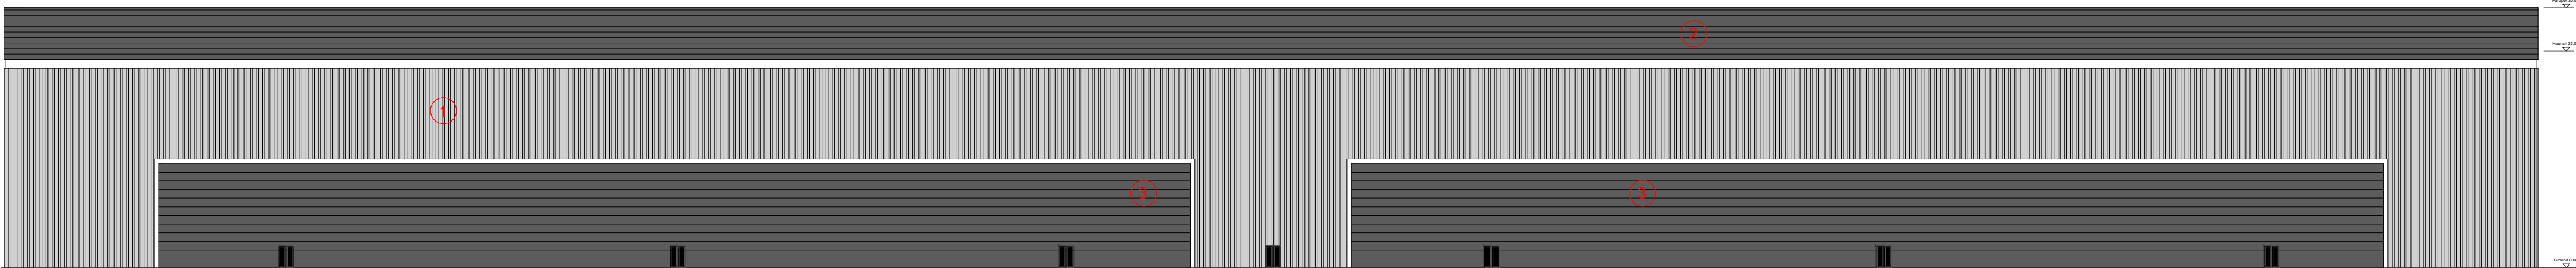

PROPOSED REAR ELEVATION

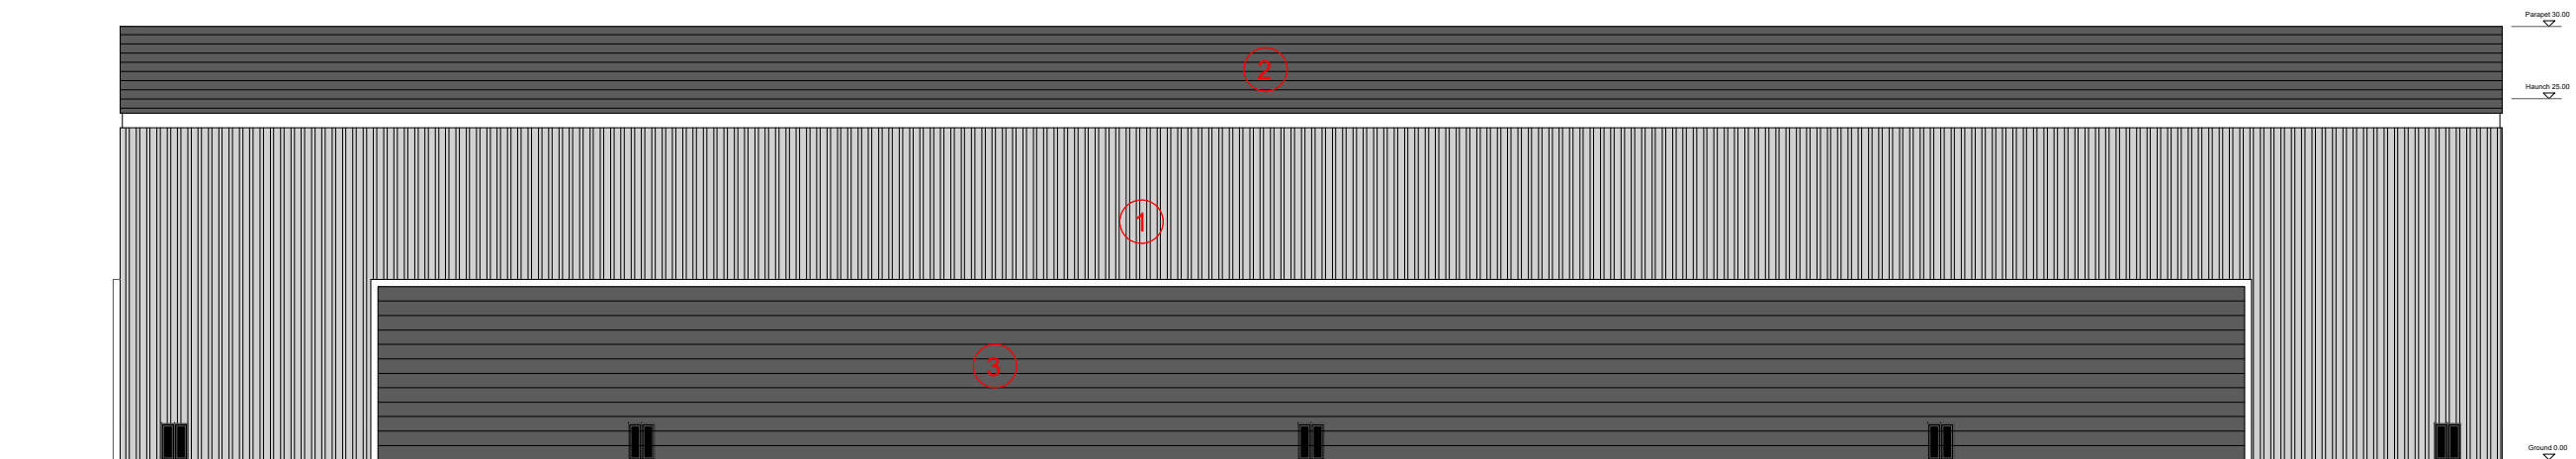

PROPOSED SIDE ELEVATION

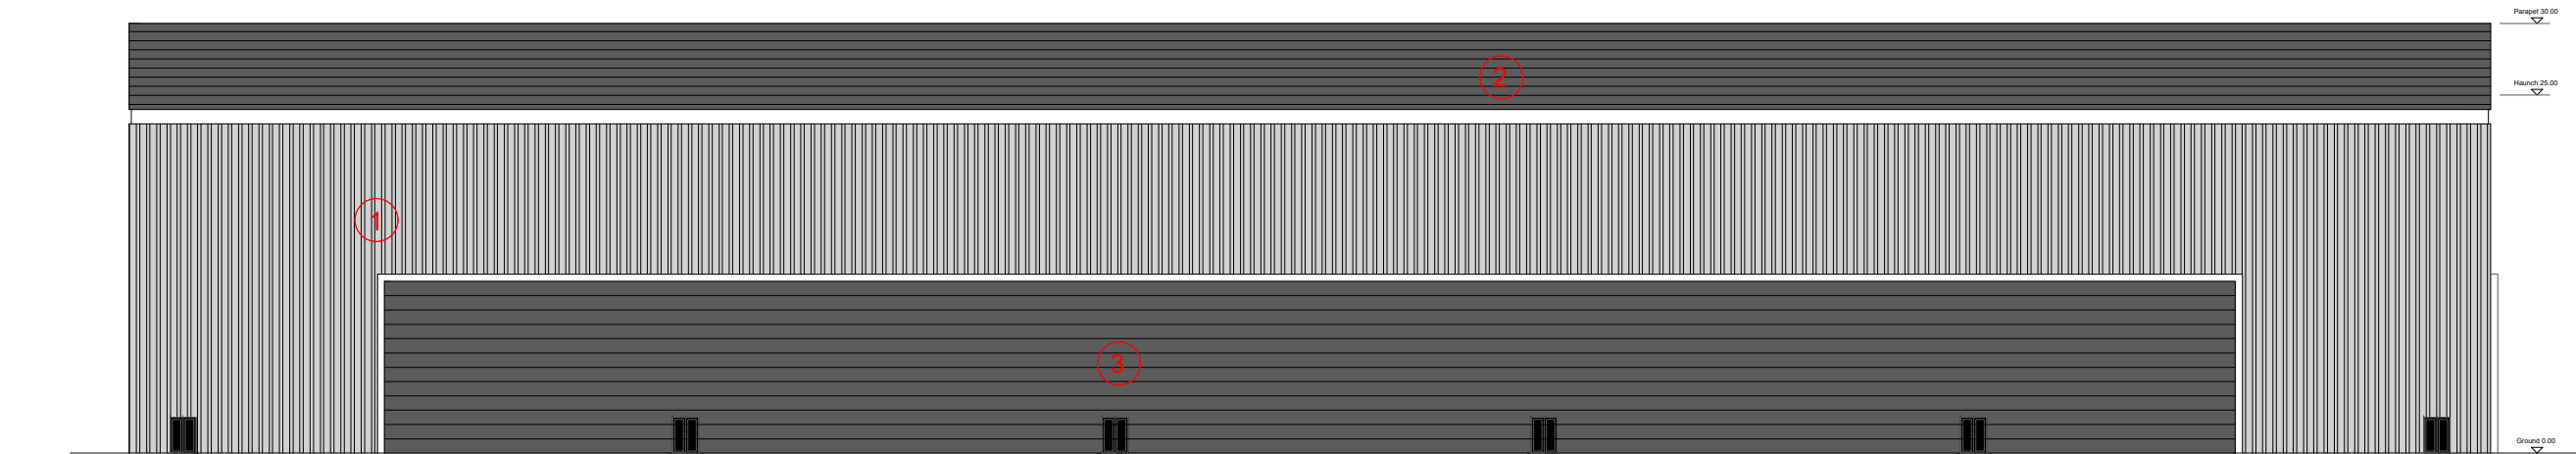

PROPOSED SIDE ELEVATION

Materials Legend

- 1 Main Cladding Panel: Vertical Profiled Composite Cladding Panel. Colour: TBC
- 2 Feature Cladding Panel: Horizontal Profiled Composite Cladding Panel. Colour: TBC
- 3 Feature Cladding Panel: Horizontal Flat Composite Cladding Panel. Colour: TBC
- 4 Windows and pedestrian doors, side lights and fanlights and all flashings: PPC Aluminium. Colour: To match main cladding panel
- 5 Wall mounted building signage
- 6 Dock leveller, dock shelter and overhead sectional door. Colour: TBC