


Scale 1:1250 enlarged from 1:2500

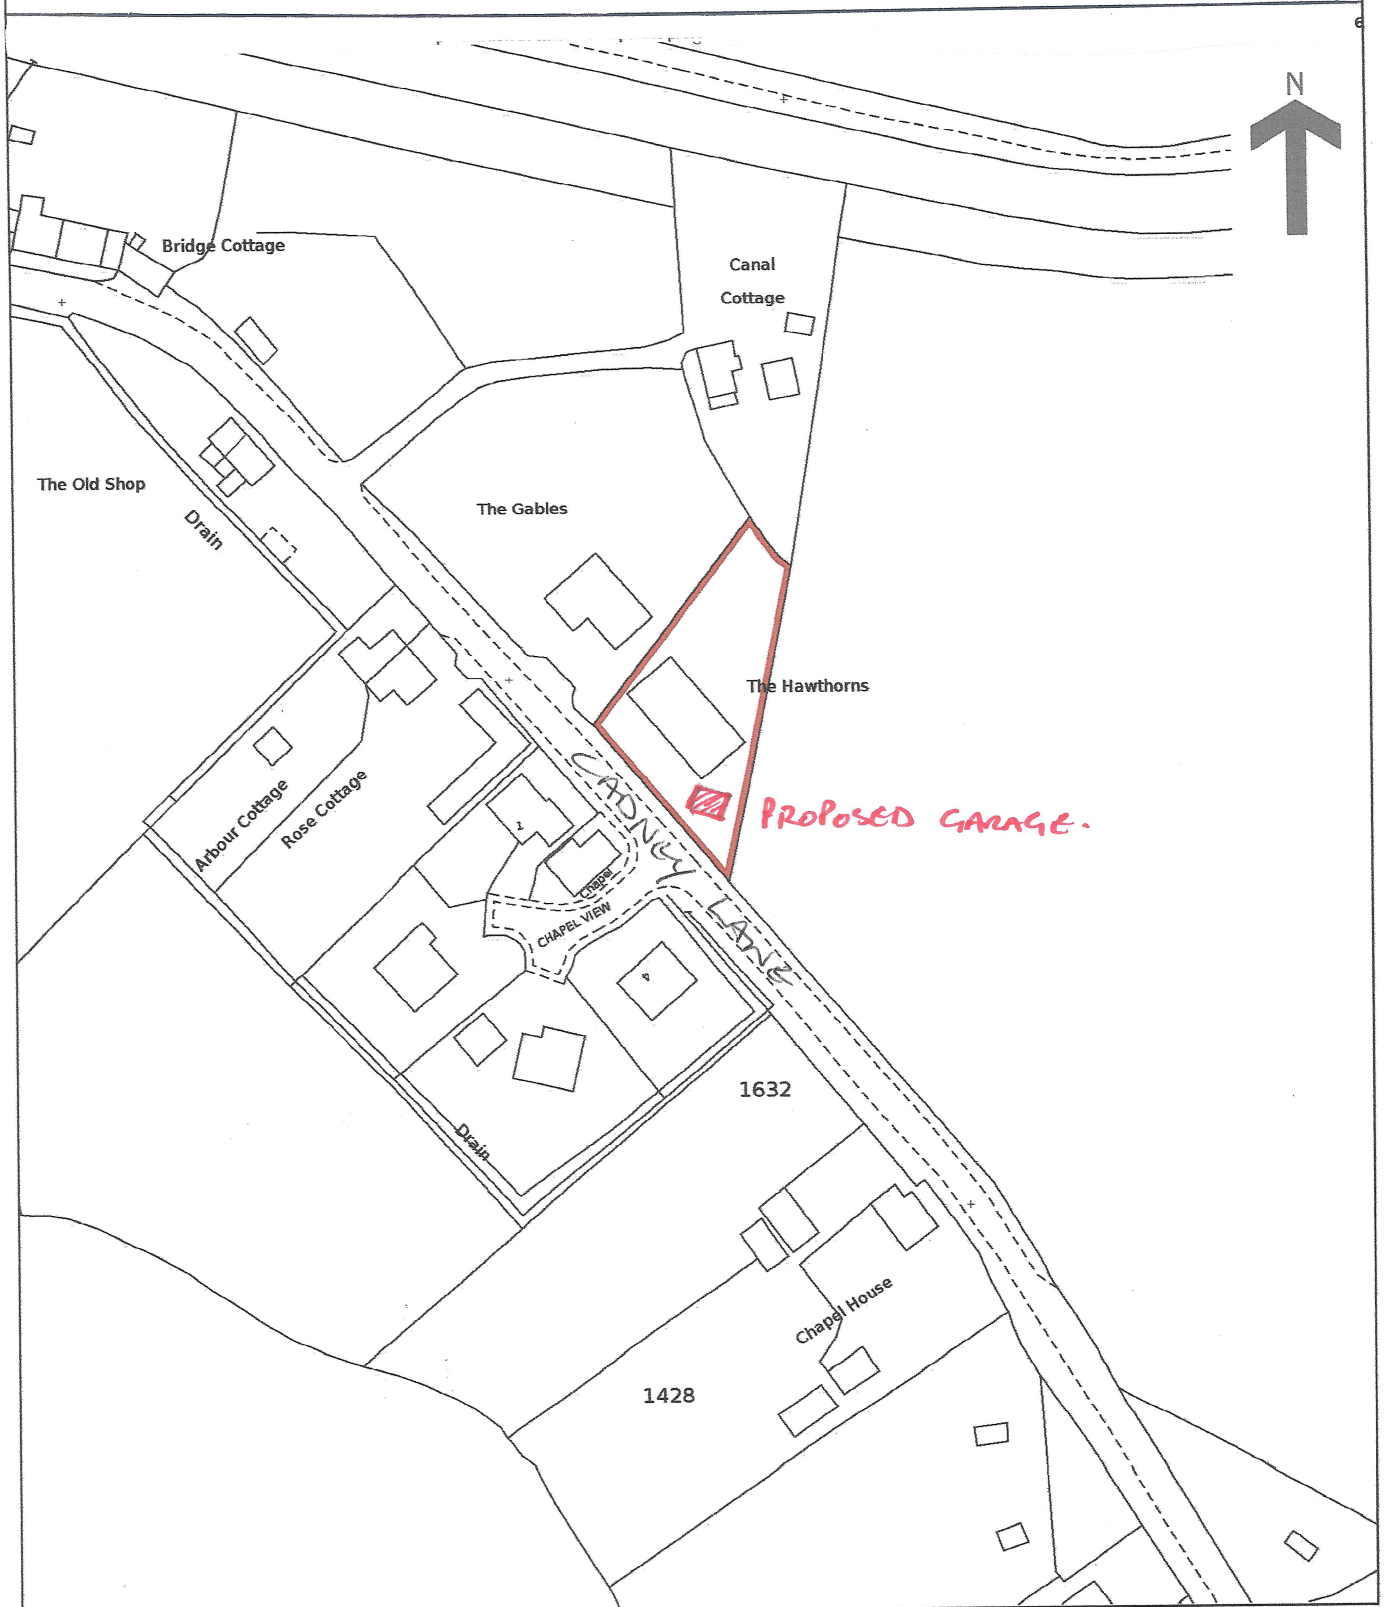

THE HAWTHORNS, CADNEY LANE, BETTISFIELD LOCATION PLAN