


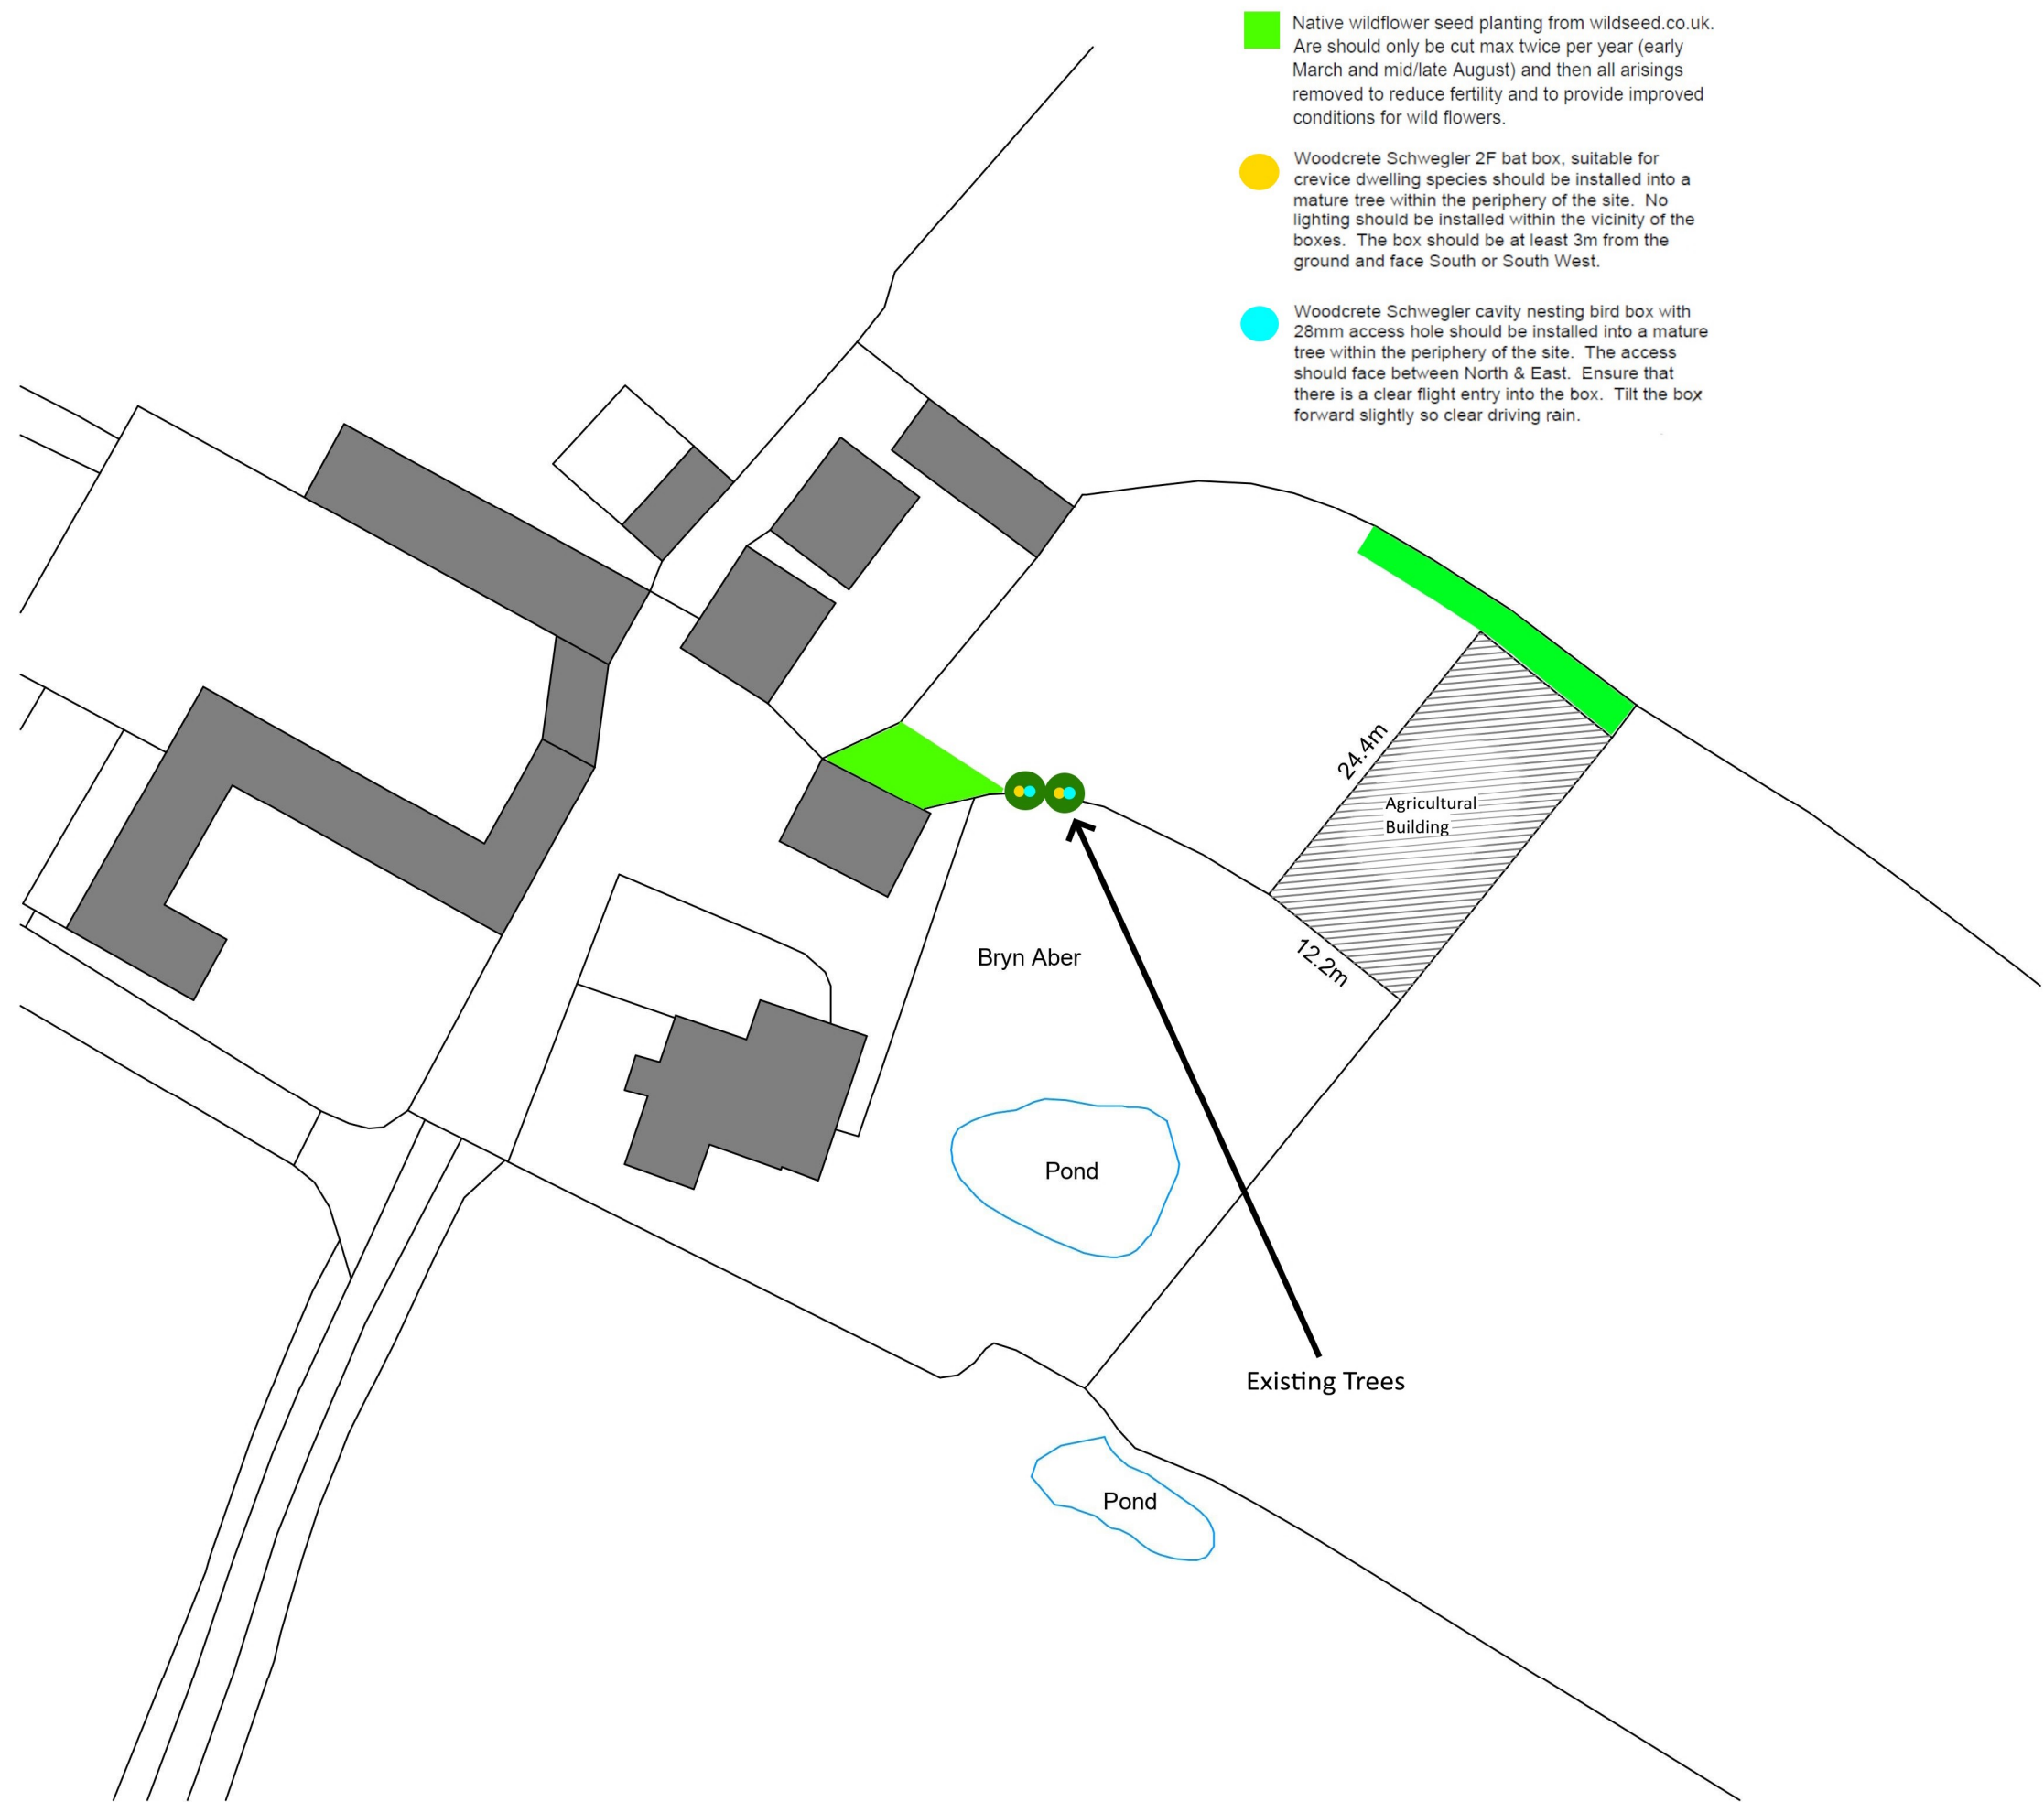

- Native wildflower seed planting from wildseed.co.uk. Are should only be cut max twice per year (early March and mid/late August) and then all arisings removed to reduce fertility and to provide improved conditions for wild flowers.
- Woodcrete Schwegler 2F bat box, suitable for crevice dwelling species should be installed into a mature tree within the periphery of the site. No lighting should be installed within the vicinity of the boxes. The box should be at least 3m from the ground and face South or South West.
- Woodcrete Schwegler cavity nesting bird box with 28mm access hole should be installed into a mature tree within the periphery of the site. The access should face between North & East. Ensure that there is a clear flight entry into the box. Tilt the box forward slightly so clear driving rain.

THIS DRAWING IS TO BE READ IN CONJUNCTION WITH ALL RELATED DRAWINGS. ALL DIMENSIONS MUST BE CHECKED AND VERIFIED ON SITE BEFORE COMMENCING ANY WORK OR PRODUCING SHOP DRAWINGS. THE ORIGINATOR SHOULD BE NOTIFIED IMMEDIATELY OF ANY DISCREPANCY. THIS DRAWING IS COPYRIGHT AND REMAINS THE PROPERTY ROGER PARRY & PARTNERS.

Rev	Description	Date	By
-	-	year/mm/dd	--



Residential - Agricultural - Commerical

Project	Agricultural Building		
Drawing Title	Biodiversity Net Benefit Plan		
Location	Bryn Aber Farm, Lightwood Green, Overton, Wrexham, LL13 0HS		
Client	Mrs M B Jones		
Scale	1:500 @ A3		
Drawing No	77665 / AT / 003	Rev	-
Drawn By	NB	Date	2023/04/27

MERCIAN HOUSE, 9 DARWIN COURT, OXON
BUSINESS PARK, SHREWSBURY, SY3 5HJ
Tel: 01743 791336
E-mail: mail@rogerparry.net
Web address: www.rogerparry.net
Roger Parry & Partners LLP partnership no. OC312203
Registered in England and Wales
A list of members of the LLP is available at the above address.